


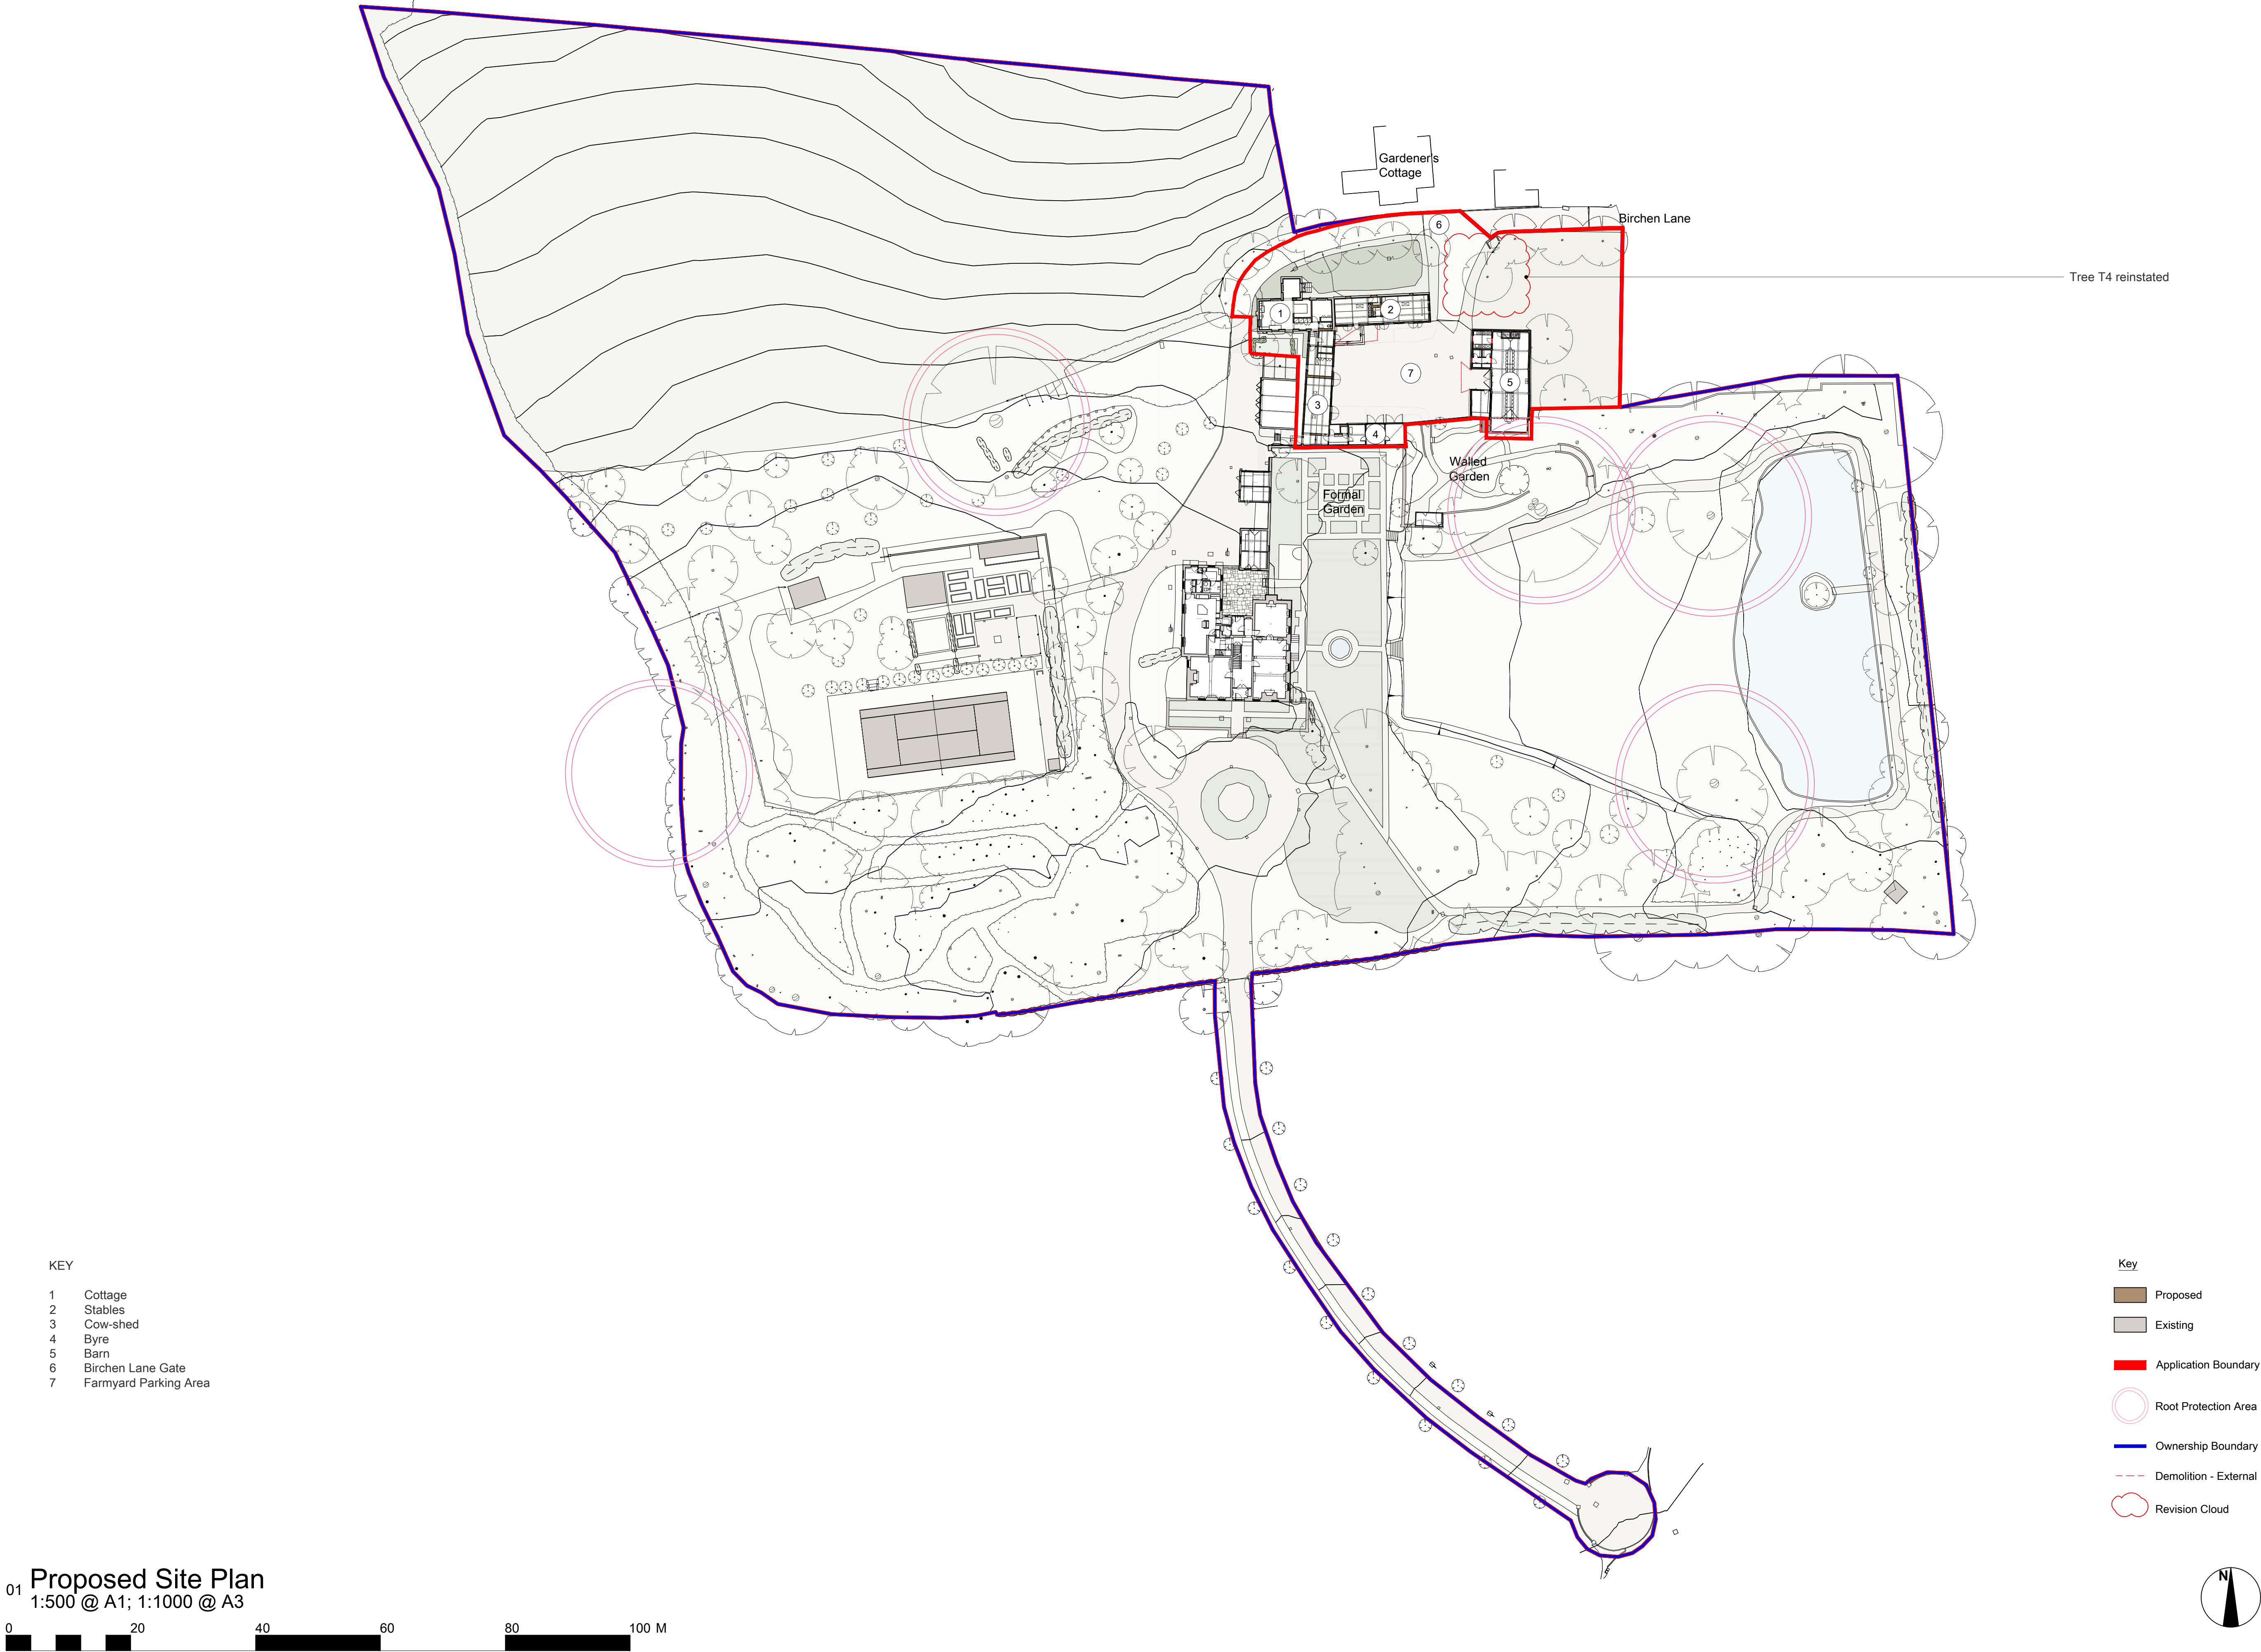

01 Proposed Site Plan
1:500 @ A1; 1:1000 @ A3

This drawing is to be used for planning purposes only.
Not for construction.

This drawing is the property of Richard Parr Associates.
Copyright is reserved by them and the drawing is issued
on the condition that it is not copied, reproduced,
retained or disclosed to any unauthorised person, either
wholly or in part without written consent.

© Copyright Richard Parr Associates

Checked by
JM JM JM

Drawn by
FL FL FL

Date
18.06.25
04.09.25
18.12.25

Rev Description
P01 Planning Issue
P02 Amendments to Planning P01
P03 Amendments to Planning P02

Job No
335

Project
Sunte House - Farmyard

Title
Proposed Site Plan - Full Planning
Application

Dwg No 335_XX_DR_00_102

Scale 1:500 @ A1; 1:1000 @ A3

Date of First Issue 18.06.25

Rev P03

Status Planning

Key

Proposed

Existing

Application Boundary

Root Protection Area

Ownership Boundary

Demolition - External

Revision Cloud

**RICHARD PARR
ASSOCIATES**

info@richardparr.com
+44 (0)1453 860200
richardparr.com
@richardparrassociates

COUNTRY
Easter Park
Nympsfield, Stonehouse
Gloucestershire GL10 3UL

TOWN
Studio 126
Great Western Studios
65 Alfred Road
London W2 9EU