

NOTES

Do not scale from this drawing.


Any discrepancies should be reported immediately.

This drawing is copyright. It must not be reproduced or disclosed to third parties without our prior permission.


This drawing is to be read in conjunction with all relevant consultants, specialist manufacturers drawings and specifications.

Any surveyed information incorporated within this drawing cannot be guaranteed as accurate unless confirmed by fixed dimension.


All dimensions are in millimetres unless noted otherwise.

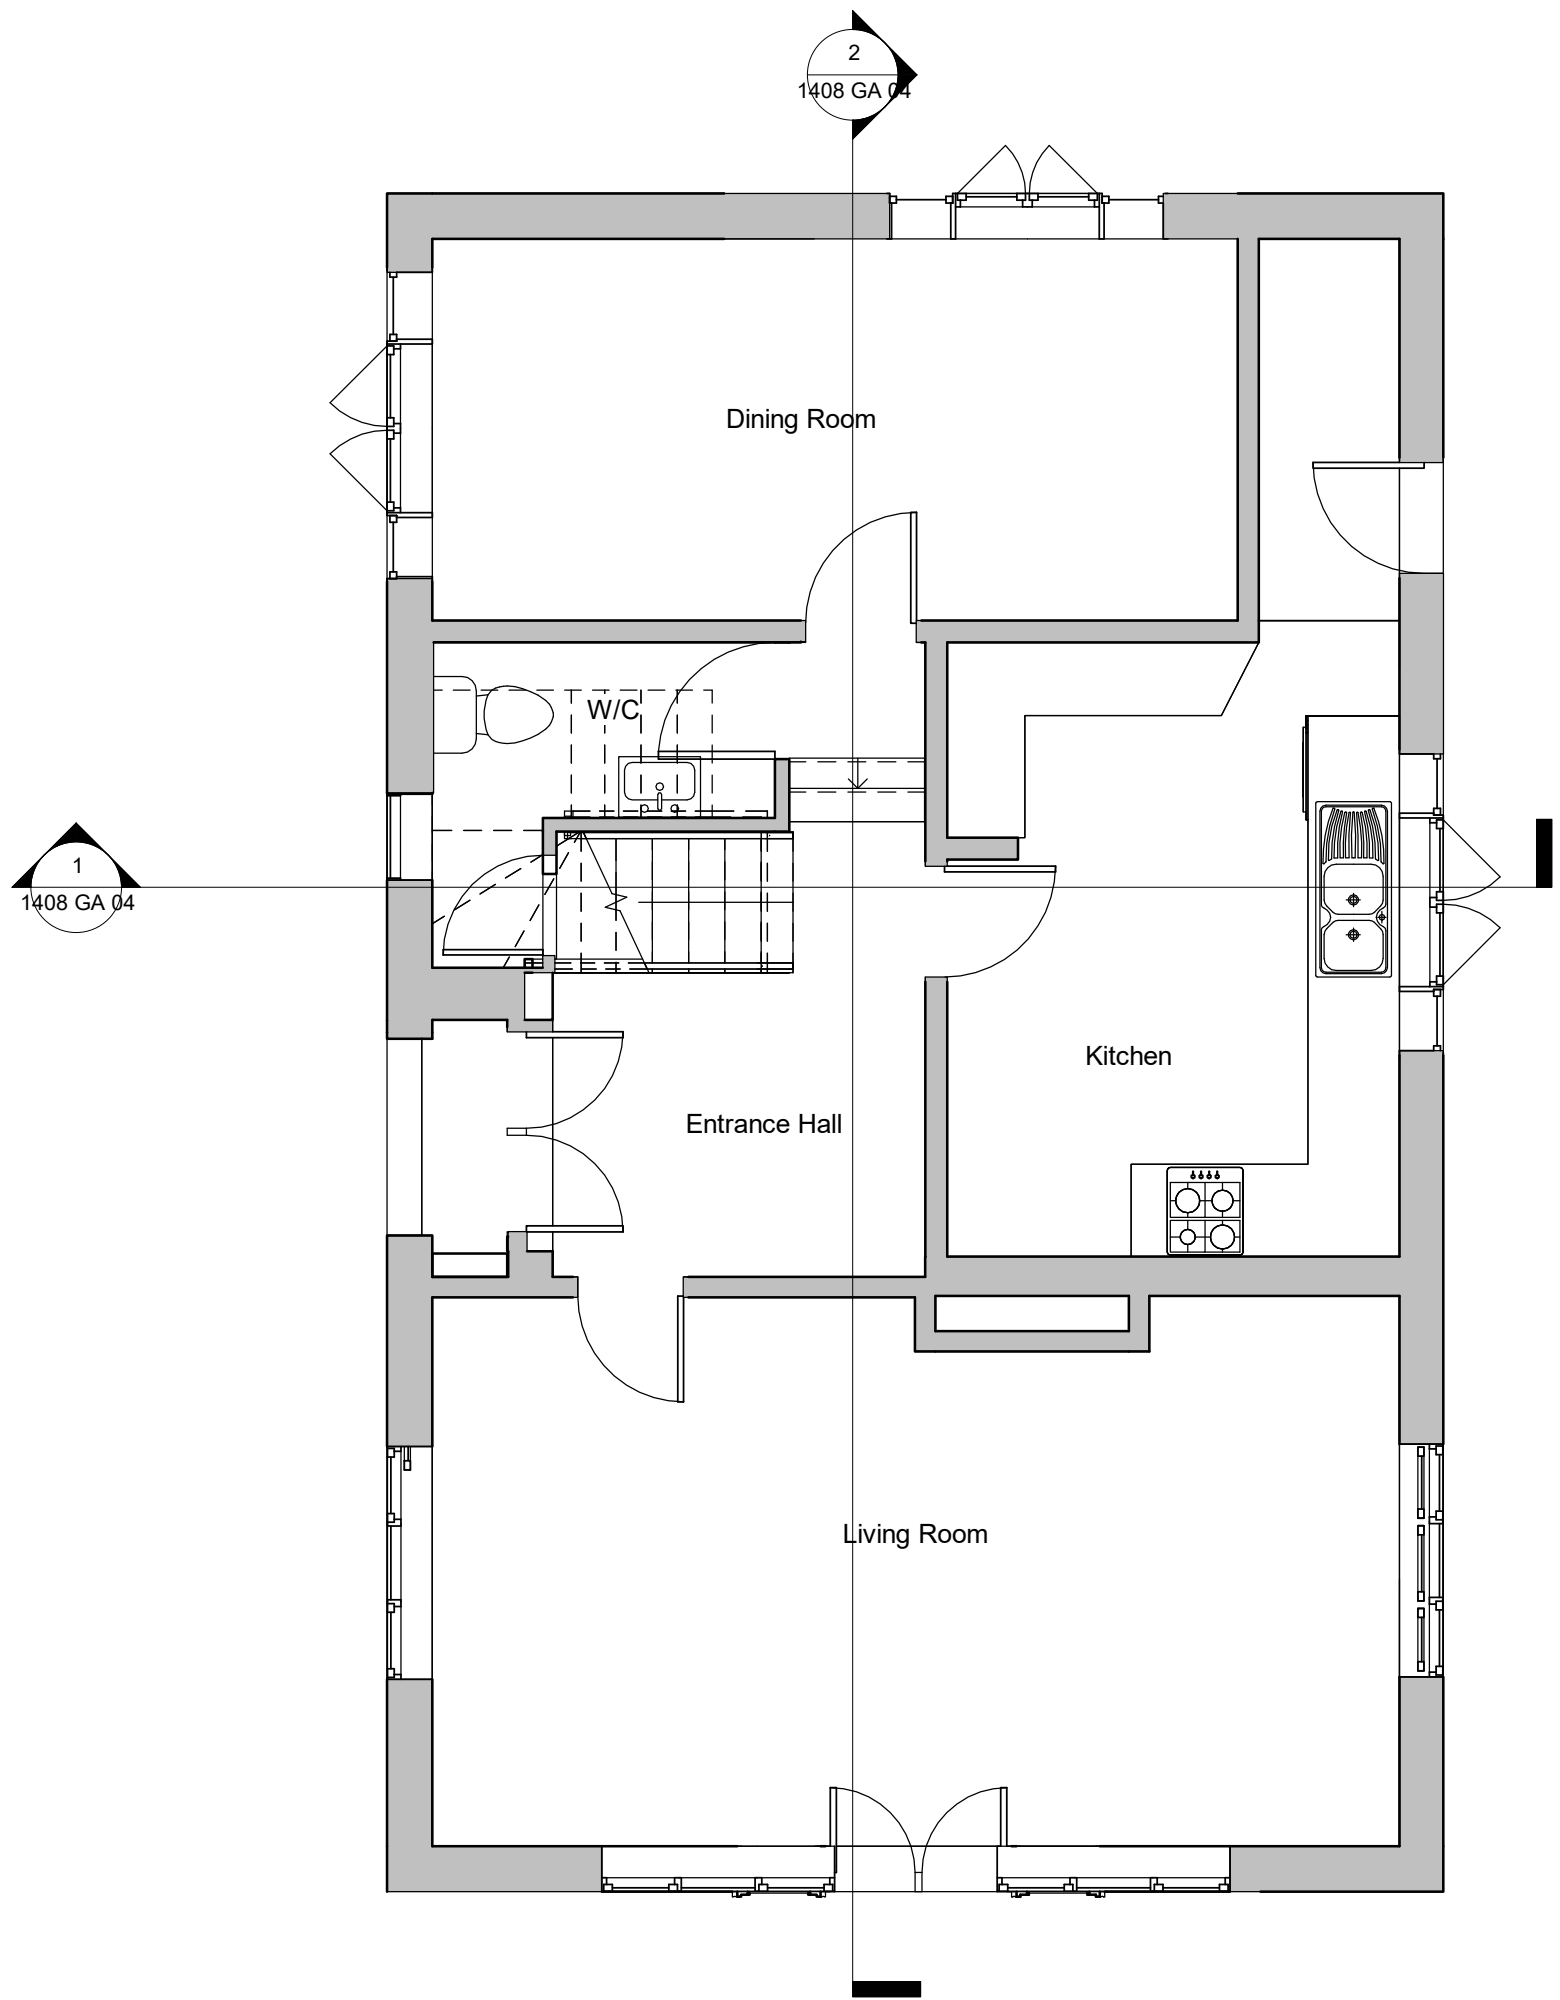


Ground Floor as Existing

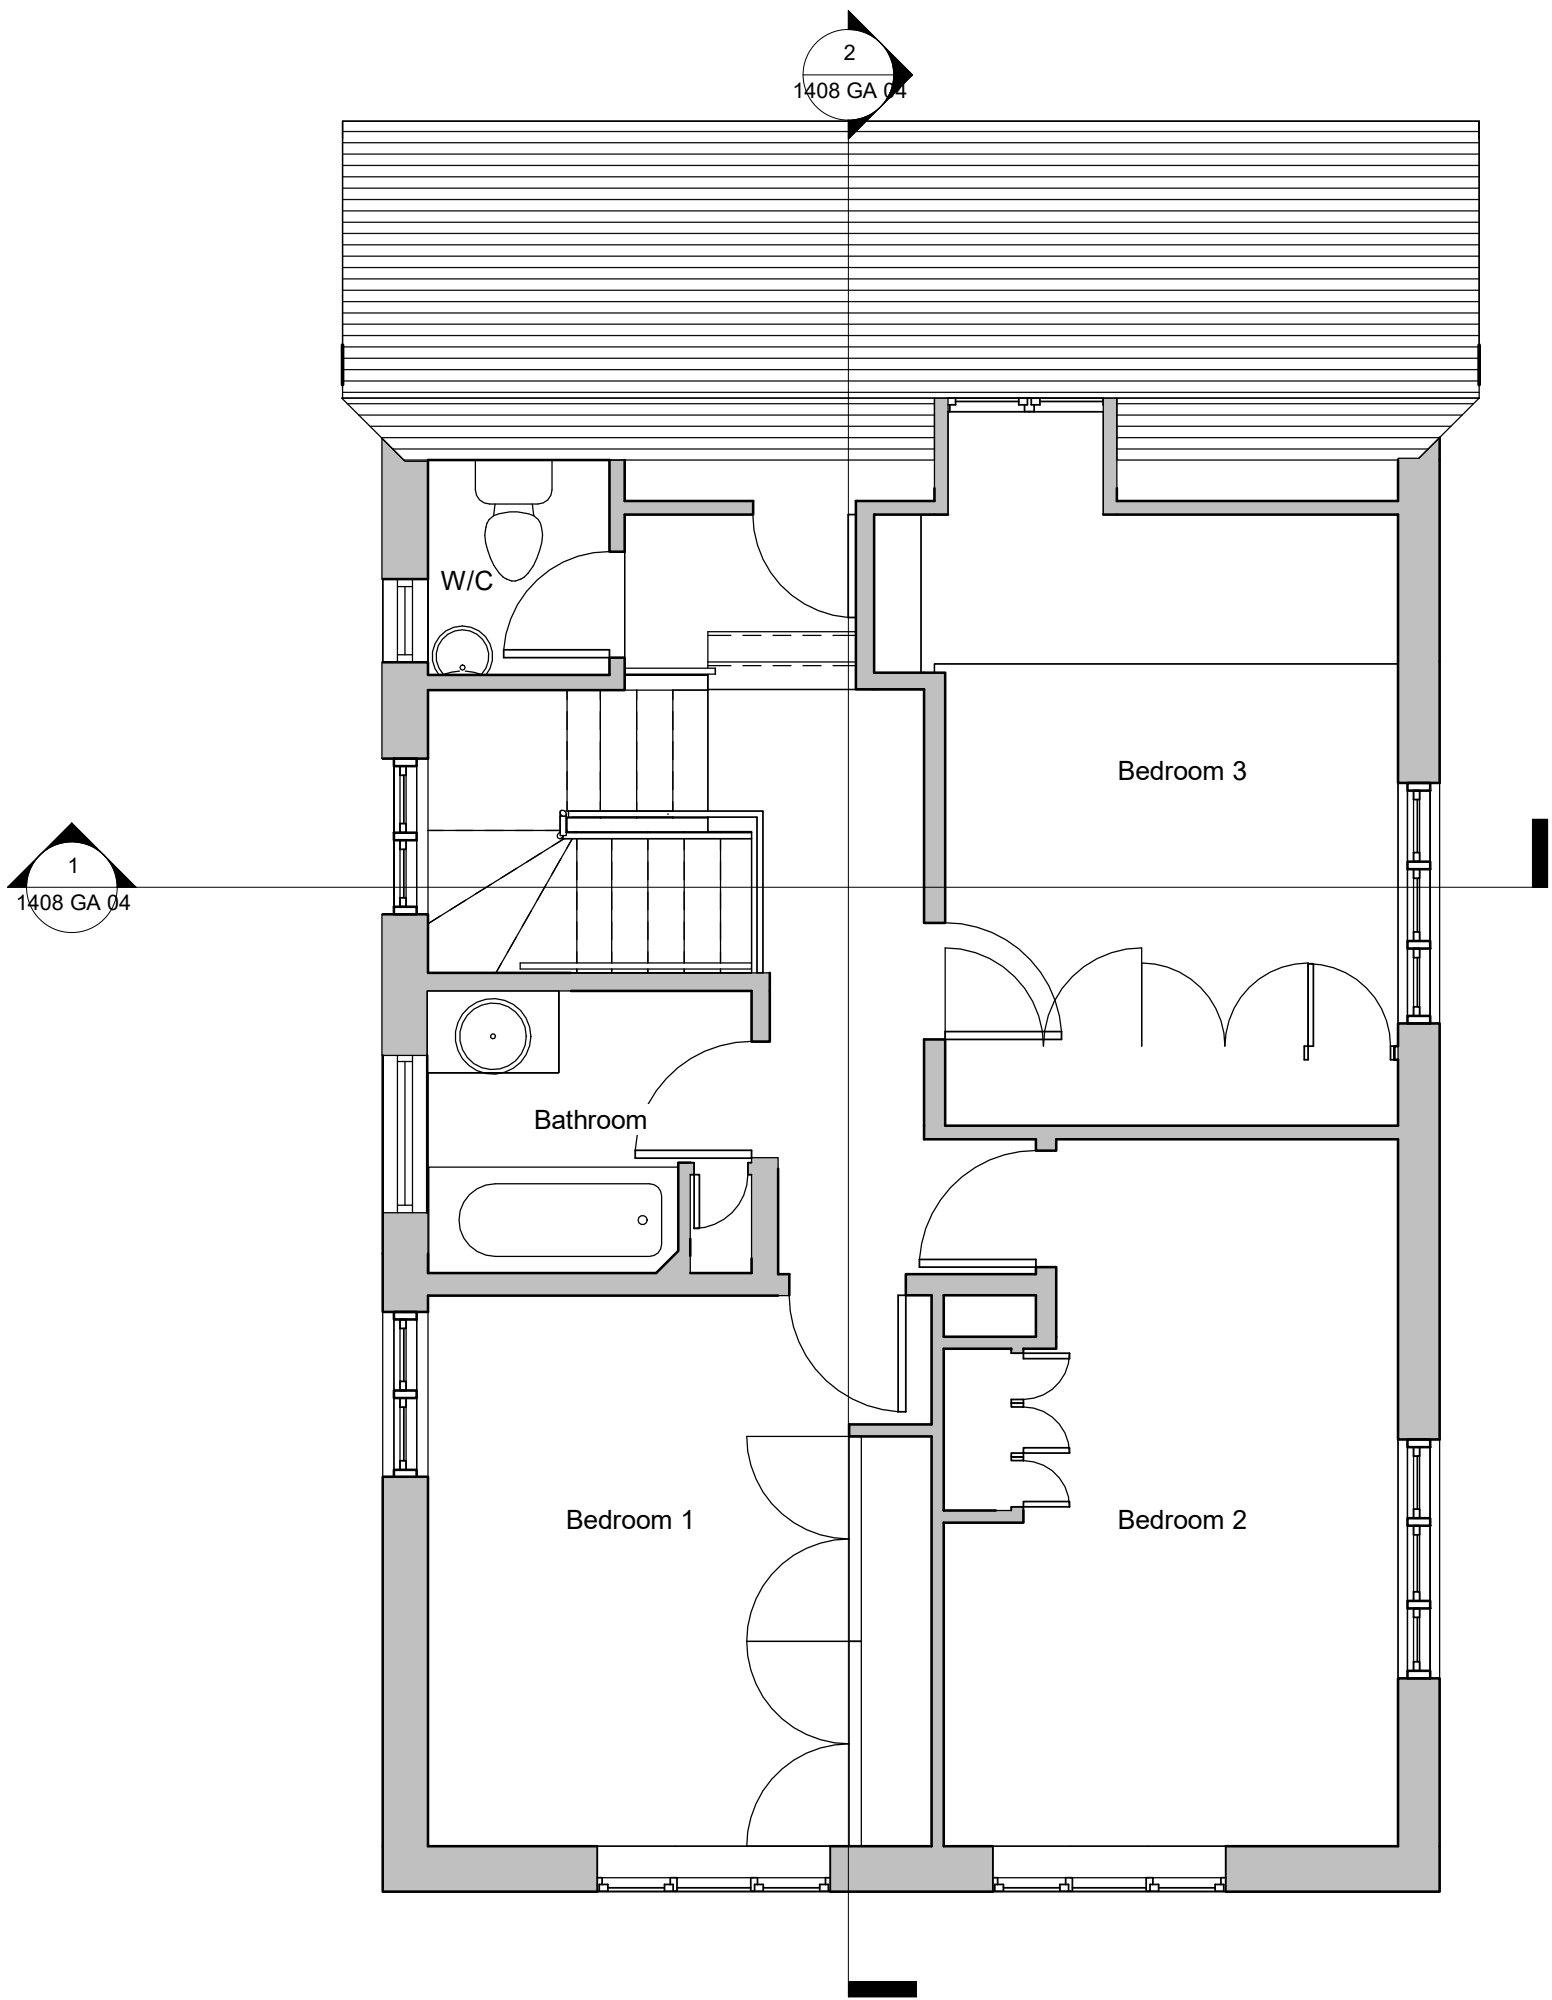


First Floor as Existing

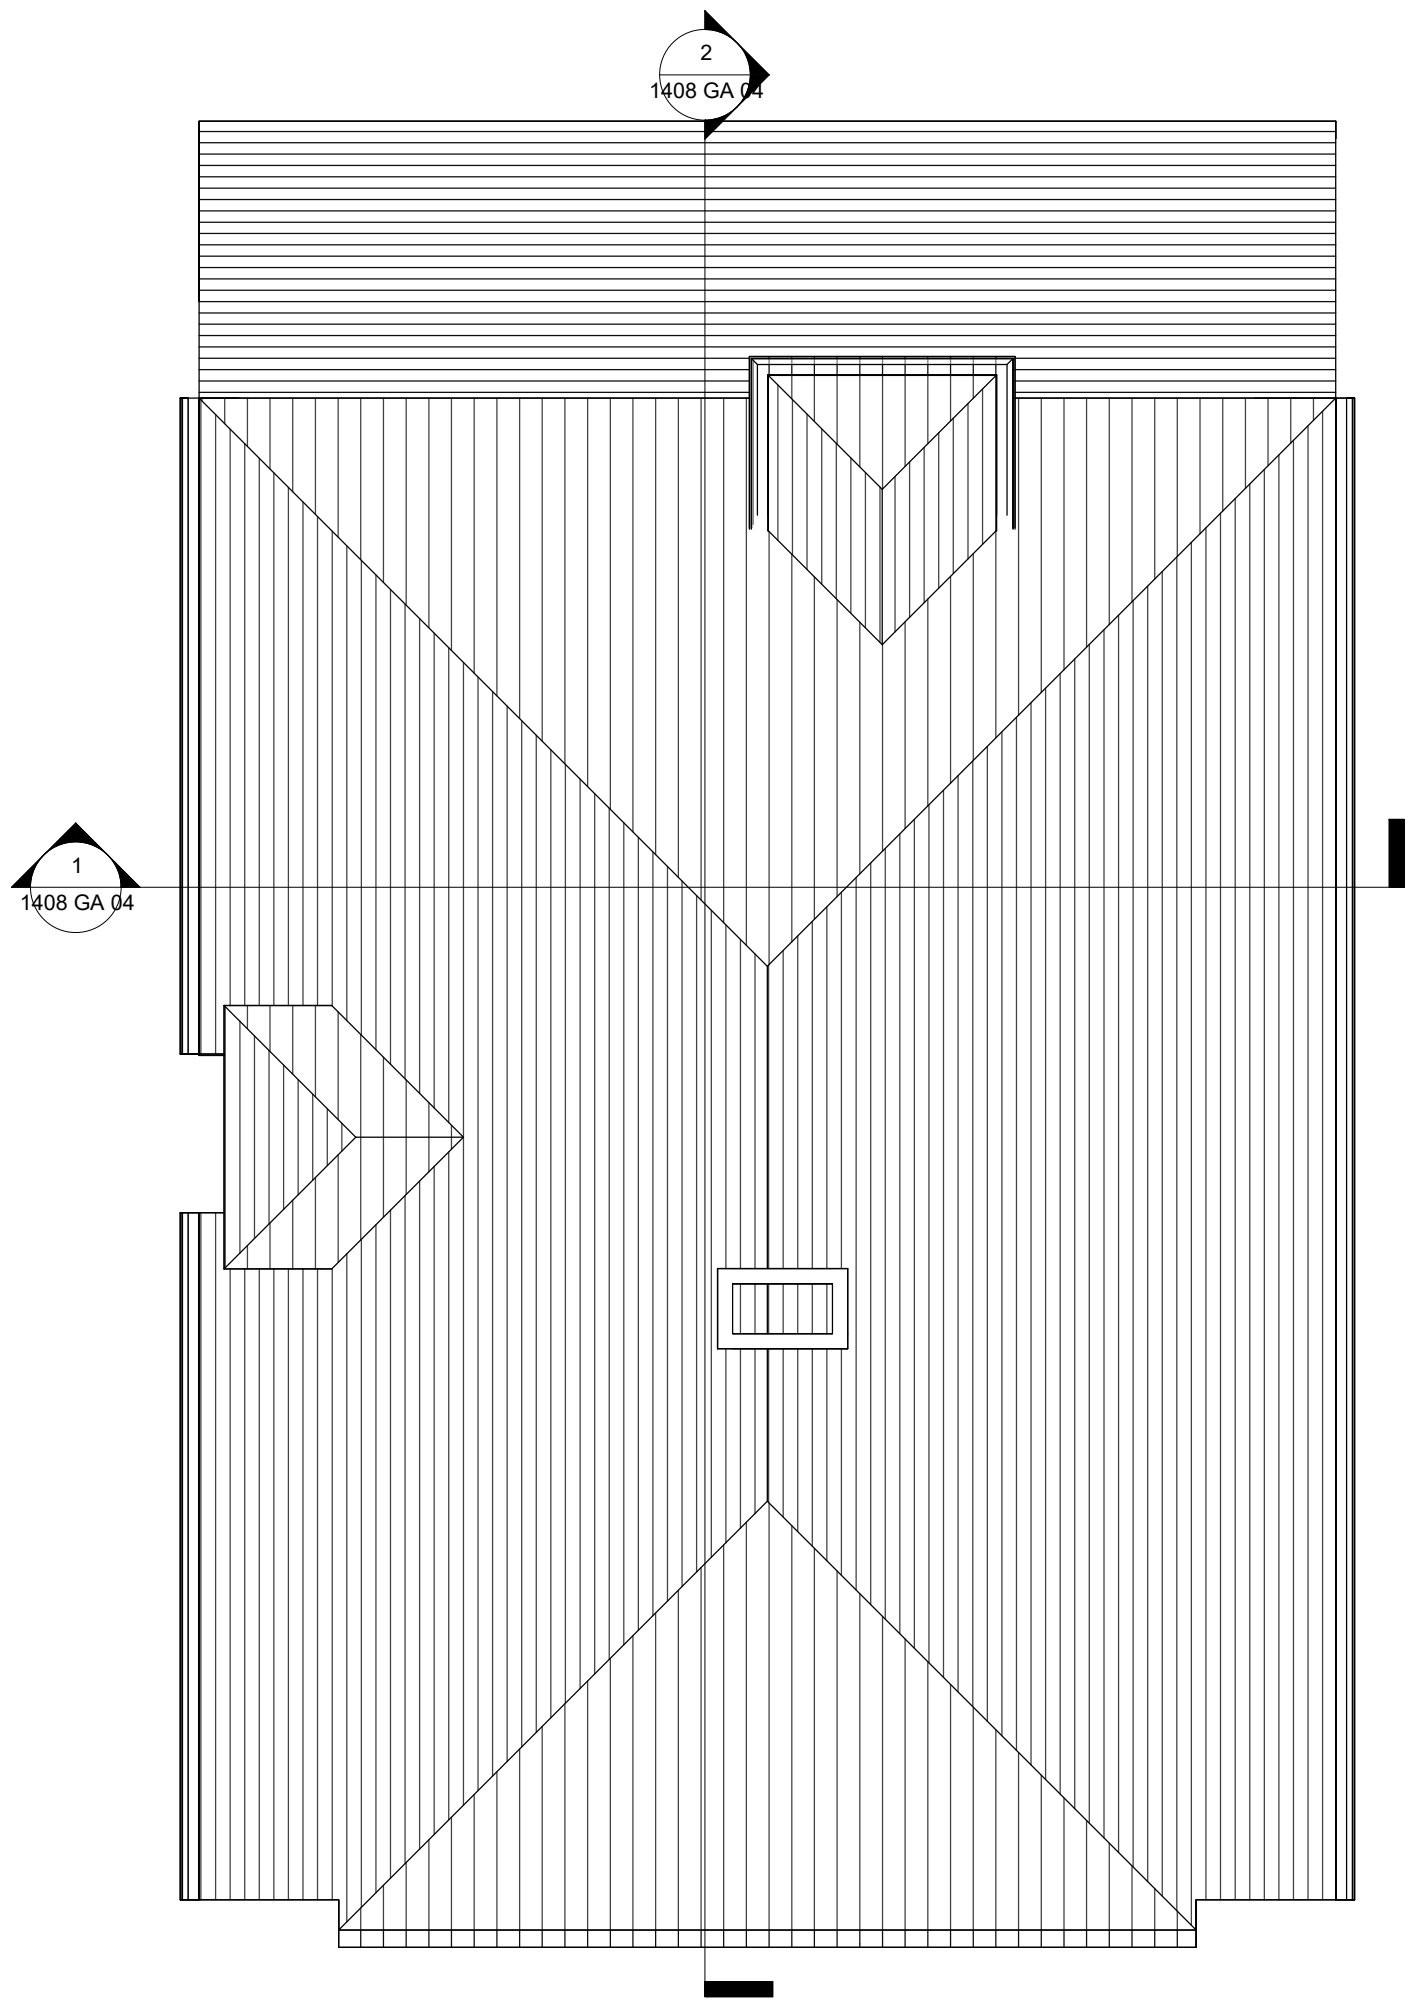

Roof Plan as Existing

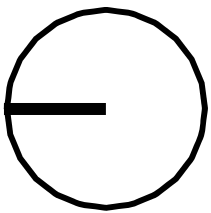

1	19/12/2025	SC	View range
---	------------	----	------------

 Rev	Date	Author	Revision Description
 dwelling architecture + design studio@dwellingarchitecture.com www.dwellingarchitecture.com Tel: 01444 831 800 Drawing Status			
SURVEY			
Client Rebecca Helme			
Project 1 Oak Bank, Lindfield, Haywards Heath, RH16 1RR			
Title Floor Plans as Existing			
Dwg. 1408 GA 01		Rev. 1	
Job No. 1408	Date 18/07/25	Scale 1 : 50	Checked SC Checker