


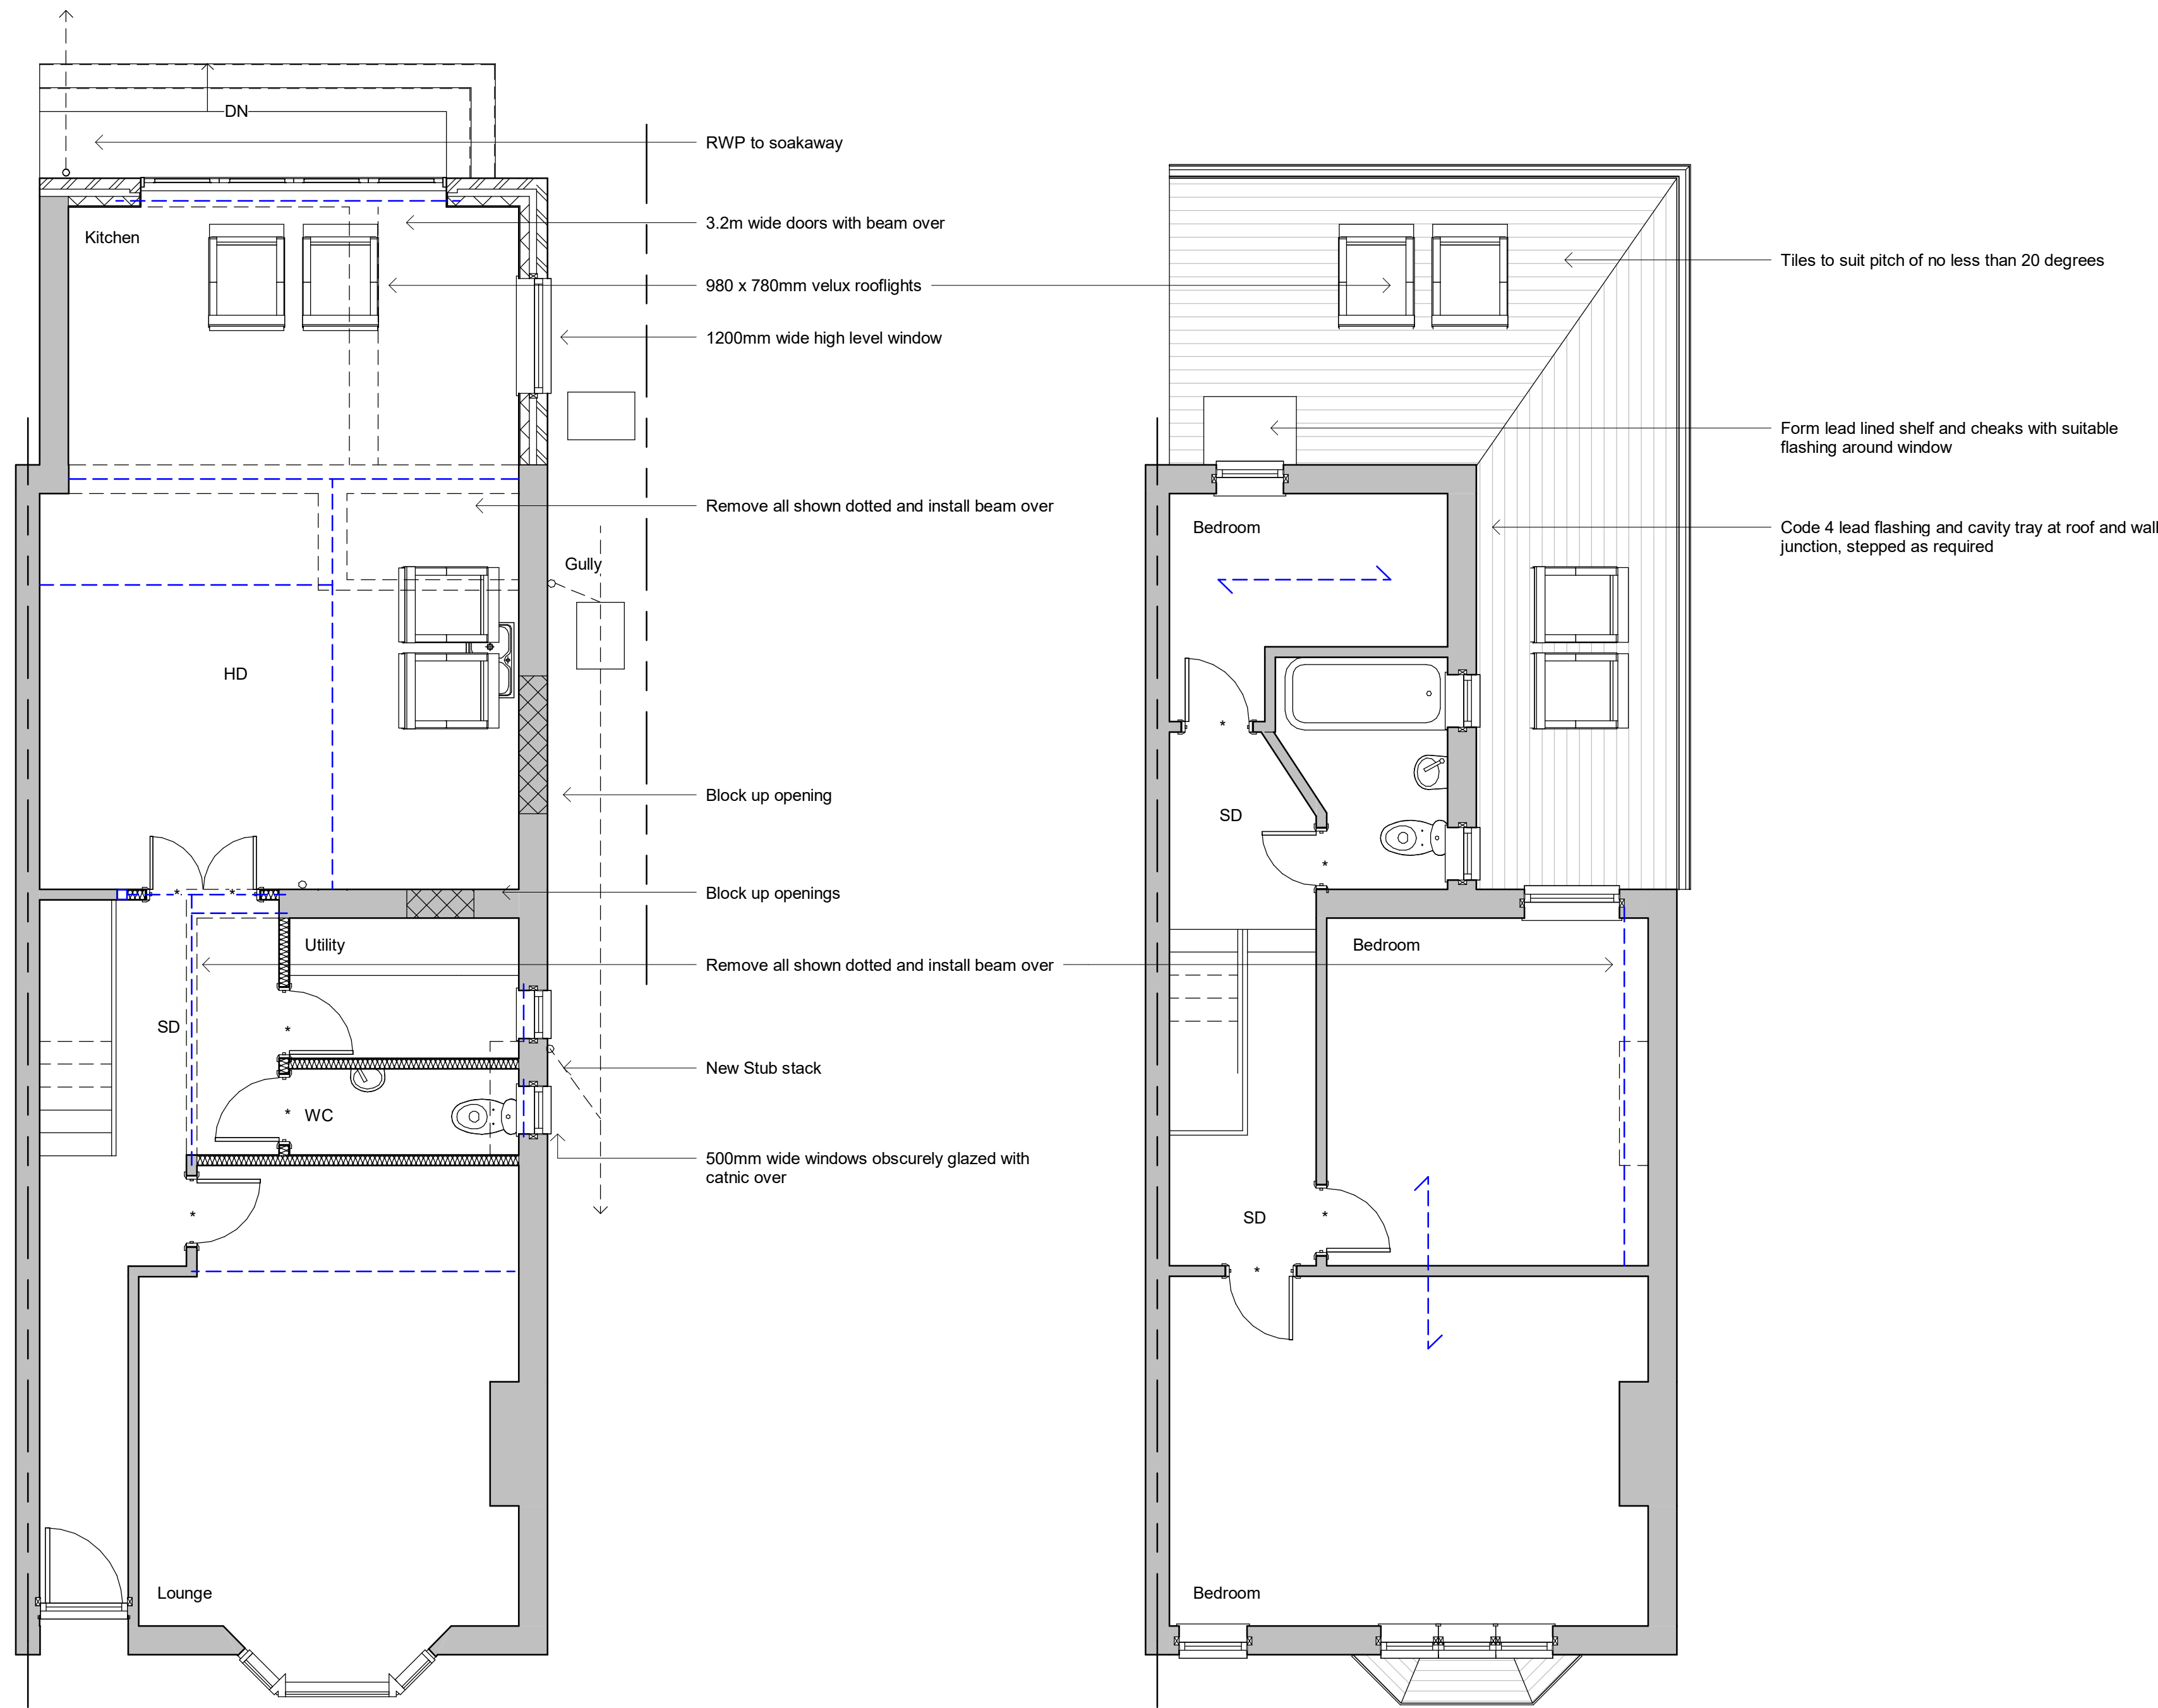

Ground Floor

First Floor




Front Elevation



Side Elevation




Rear Elevation

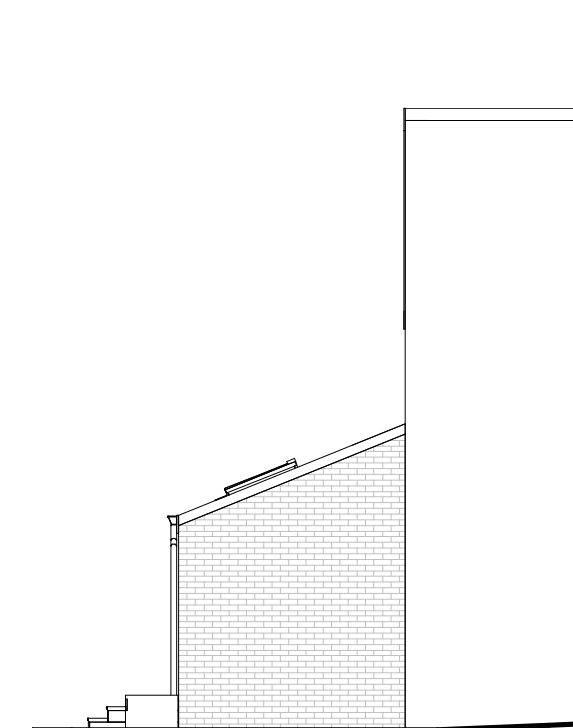

Side Elevation

Revisions

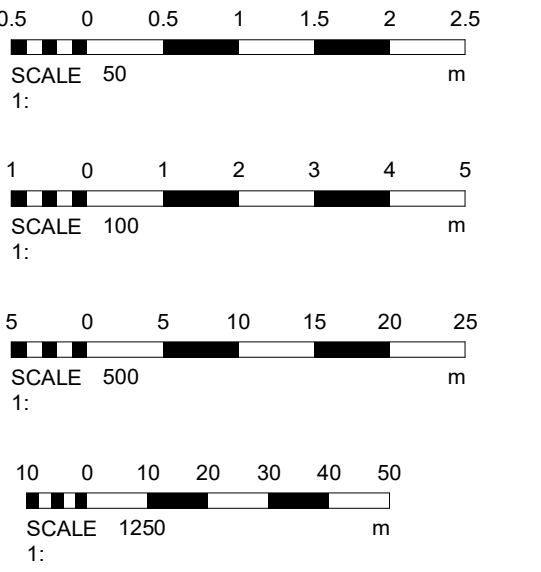

Materials

Drawing Number 2025/81 Sheet 2 of 2

Size A1 Scale 1:50, 1:100, 1:500, 1:1250

Project Proposed details May 2025

Job Title 148 Western Road Hurstpierpoint BN6 9TB

Do Not scale from this drawing except for planning as photocopies will be subject to distortion Drawings to be read in conjunction with all other Designers and structural engineers contract drawings and specifications: Any discrepancies must be brought to the attention of the Designer immediately. The contractor must verify all dimensions by site measurement before ordering materials or manufacturing components Substitute materials and products to those named will be acceptable if proven to be of equal or higher performance and not in conflict with other elements

M.J.Humphrey Ltd



Mel Humphrey MRICS 9 Aldsworth Avenue Goring By Sea West Sussex BN12 4XQ Adam Humphrey MCIOB 21 Pendine Avenue Worthing West Sussex BN11 2NA

Mel@mjhumphrey.co.uk 07701055182 Adam@mjhumphrey.co.uk 07812419142