




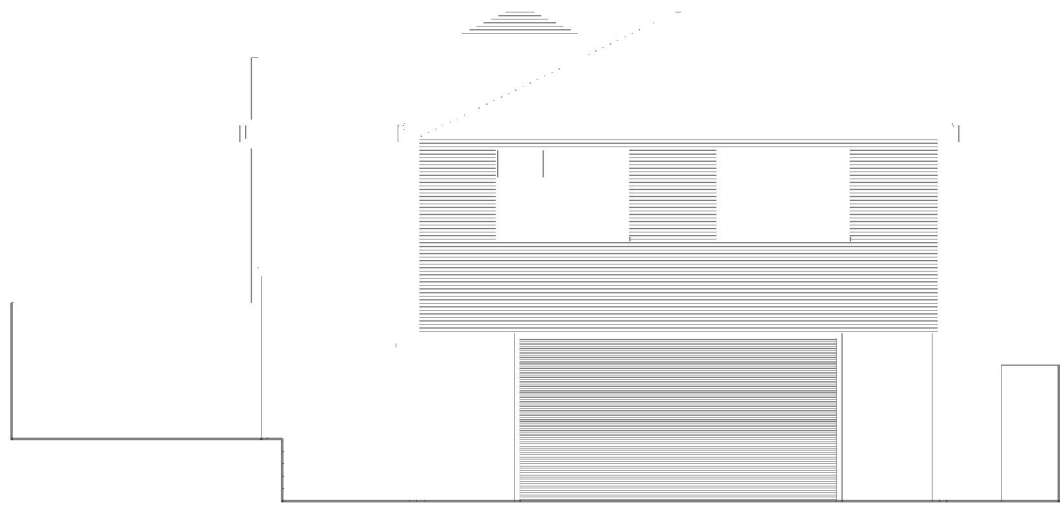


Front Elevation

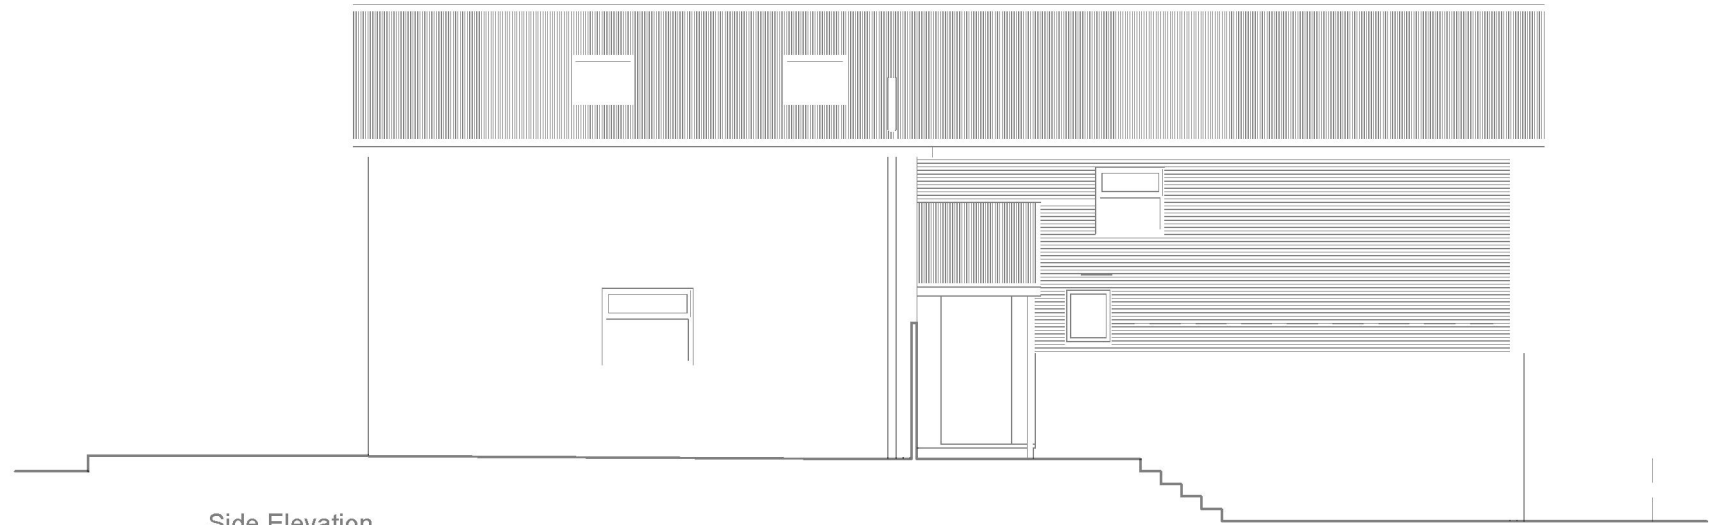

Side Elevation

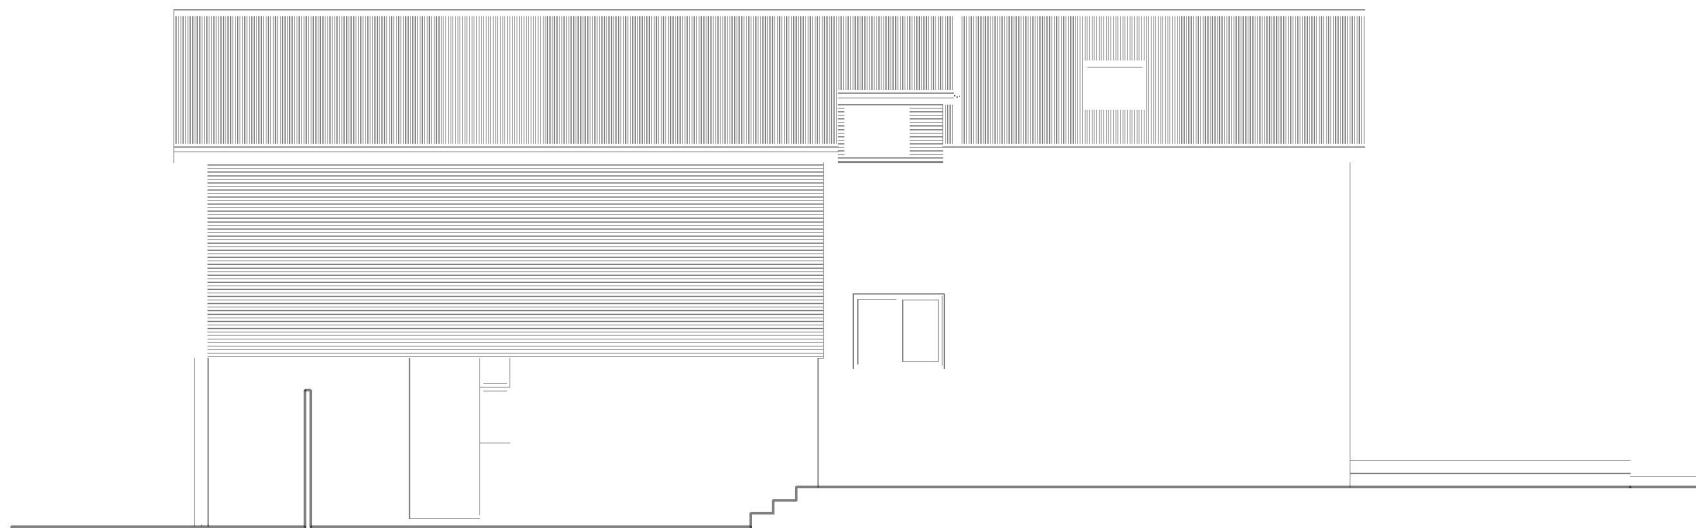

Side Elevation

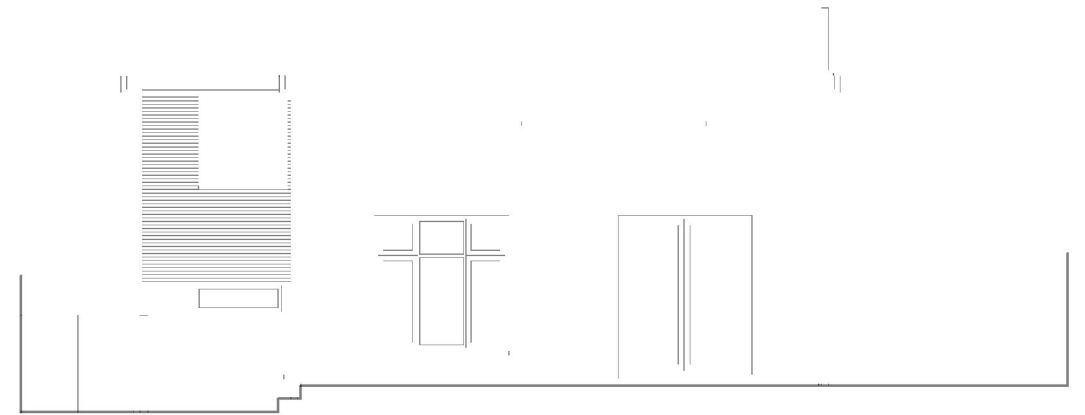

Rear Elevation

Site address 6 Keymer Gardens		
Job Title Residential Extension and internal remodelling		
Existing Elevations		
buchan rum 9 SAVILL ROAD LINDFIELD WEST SUSSEX RH162NY E : info@buchanrumarchitects.co.uk T : 01444 239019		
Scale 1:100	Size A3	
01/2025	Drm By BRA	
Project number 25_001	Drawing number PL_101_00	Rev. 00