
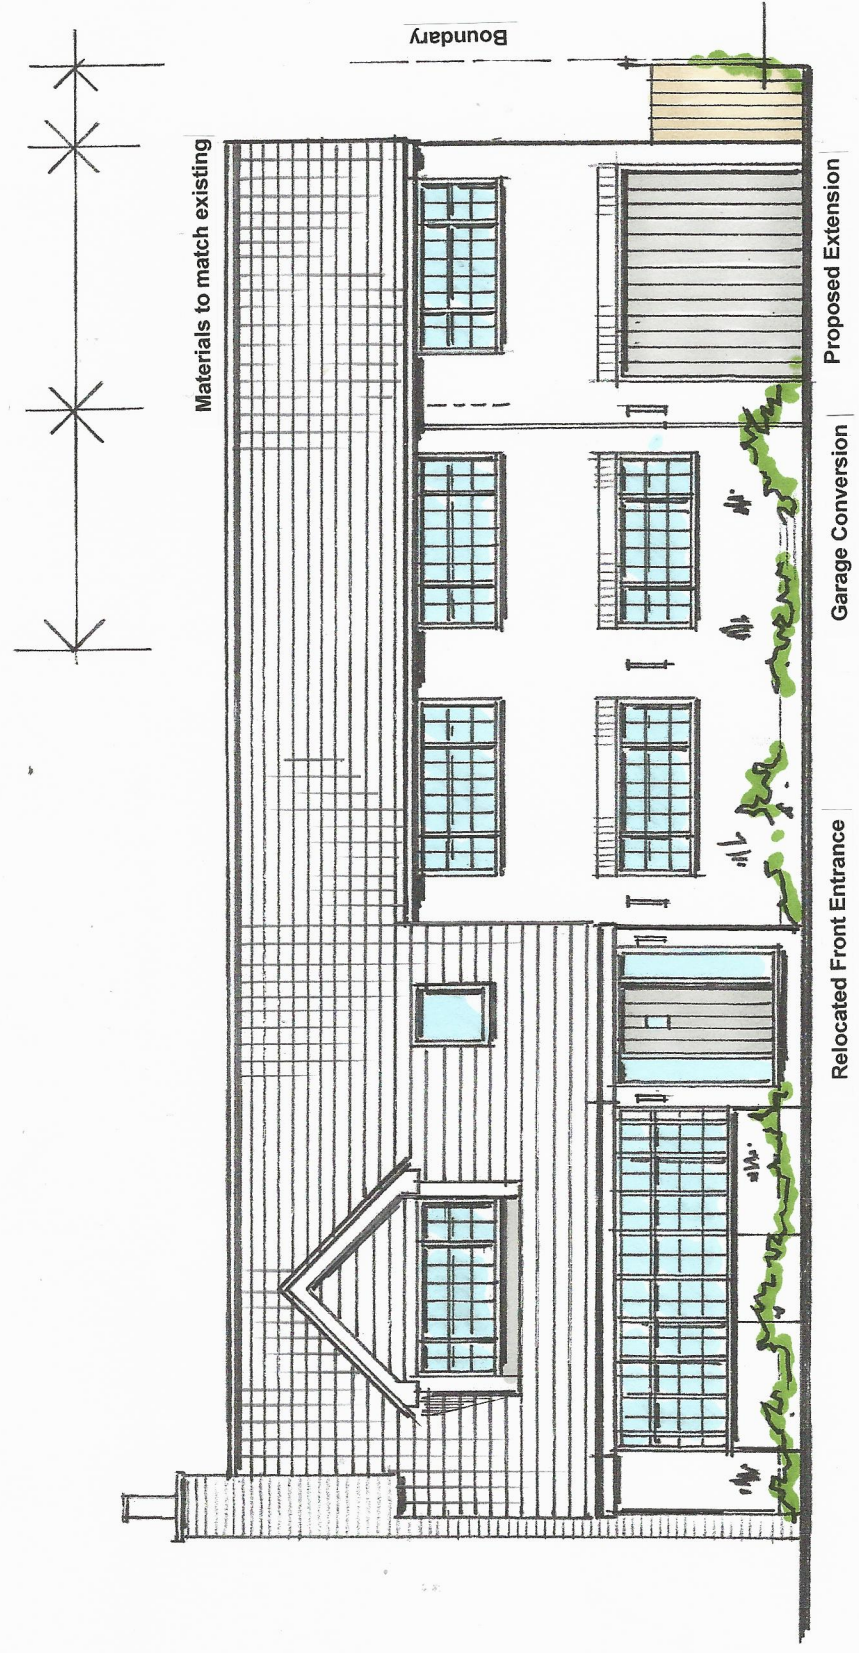


 

Front Elevation as Proposed
Scale 1:100 CC/Planning/08
Chestnut Corner. Snowdrop Lane. Lindfield. RH16 2QE