
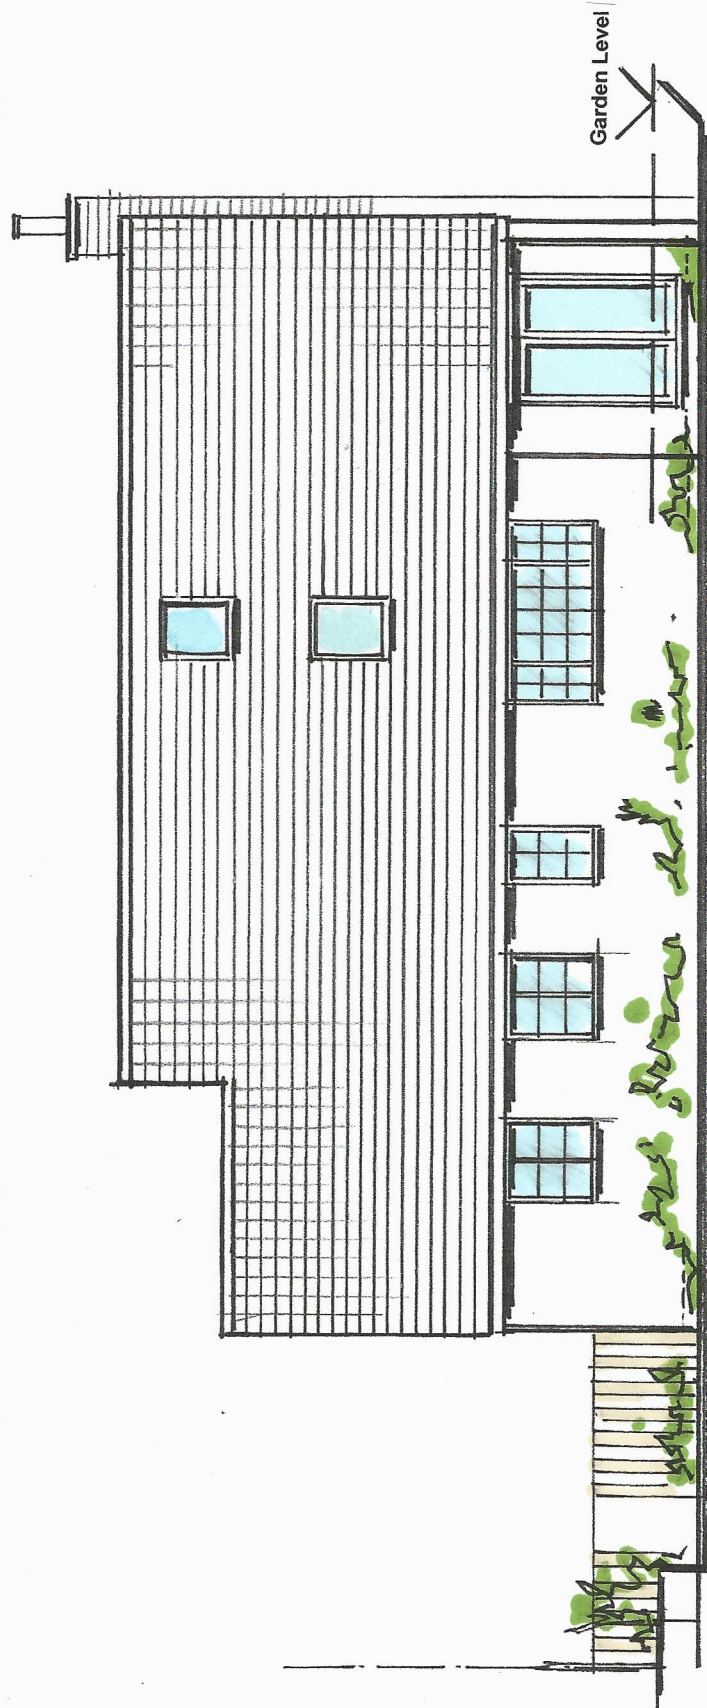


 

Rear Elevation as Existing
Scale 1:100 CC/Planning/09
Chestnut Corner. Snowdrop Lane. Lindfield. RH16 2QE