
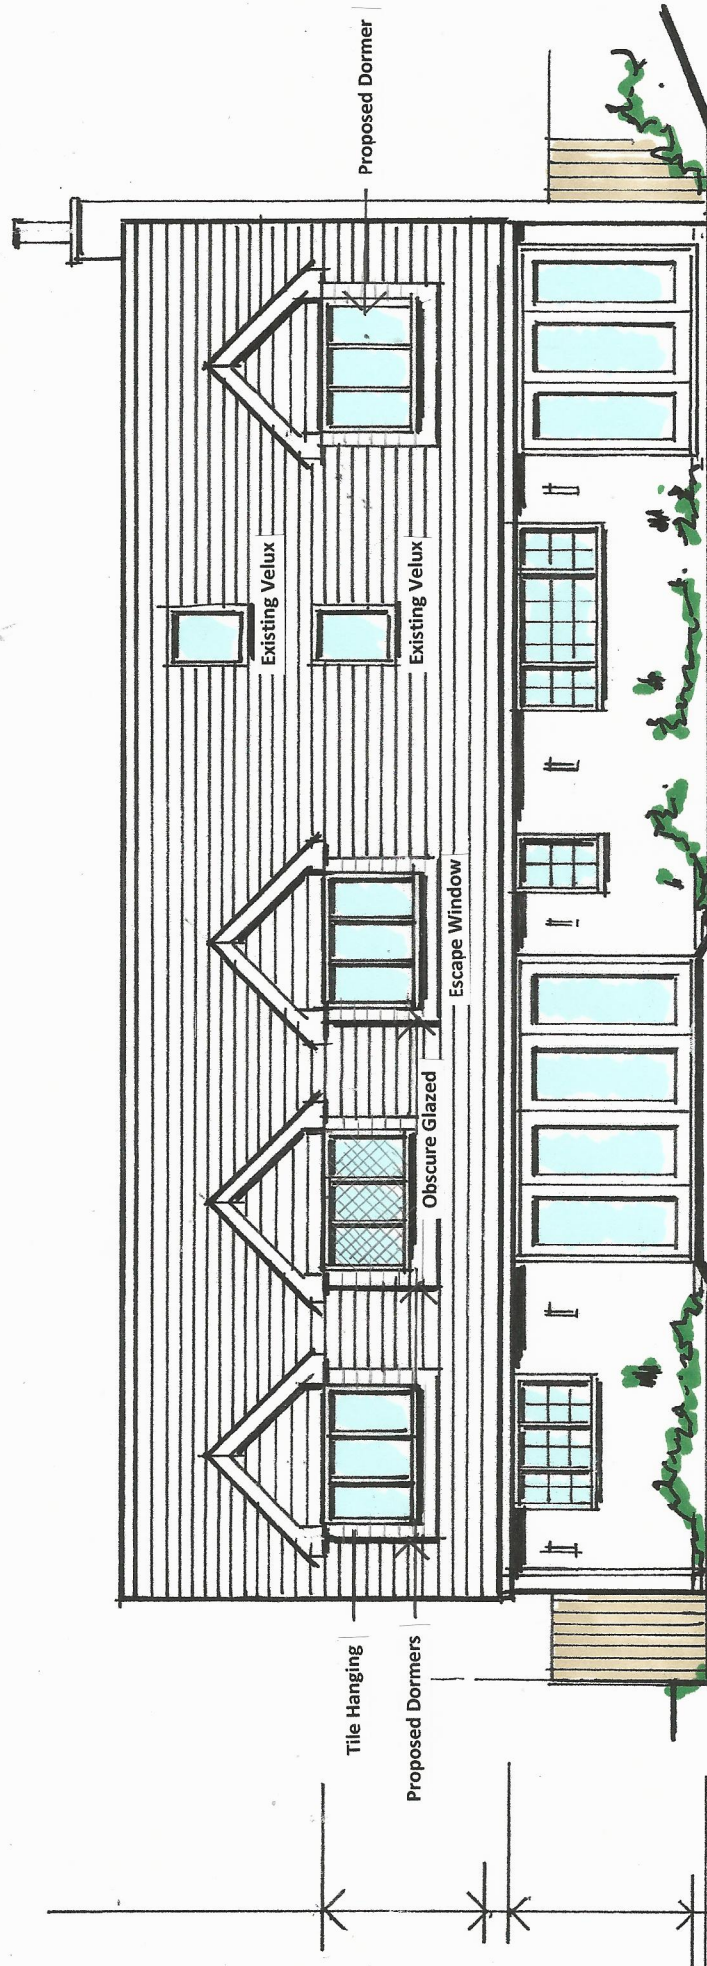


 

Rear Elevation as Proposed

Scale 1:100 CC/Planning/10B

Chestnut Corner. Snowdrop Lane. Lindfield. RH16 2QE