


Schedule					
Symbol	Label	Quantity	Catalog Number	Description	Wattage
	A	3	CSV7-1 LM048 M1 SY	CSV7 LED BATTEN - Internal luminaire	32

Statistics				
Description	Symbol	Avg	Min	Min/Avg
Waste Canopy Area - 50/0.40Uo		64 lux	37 lux	0.58

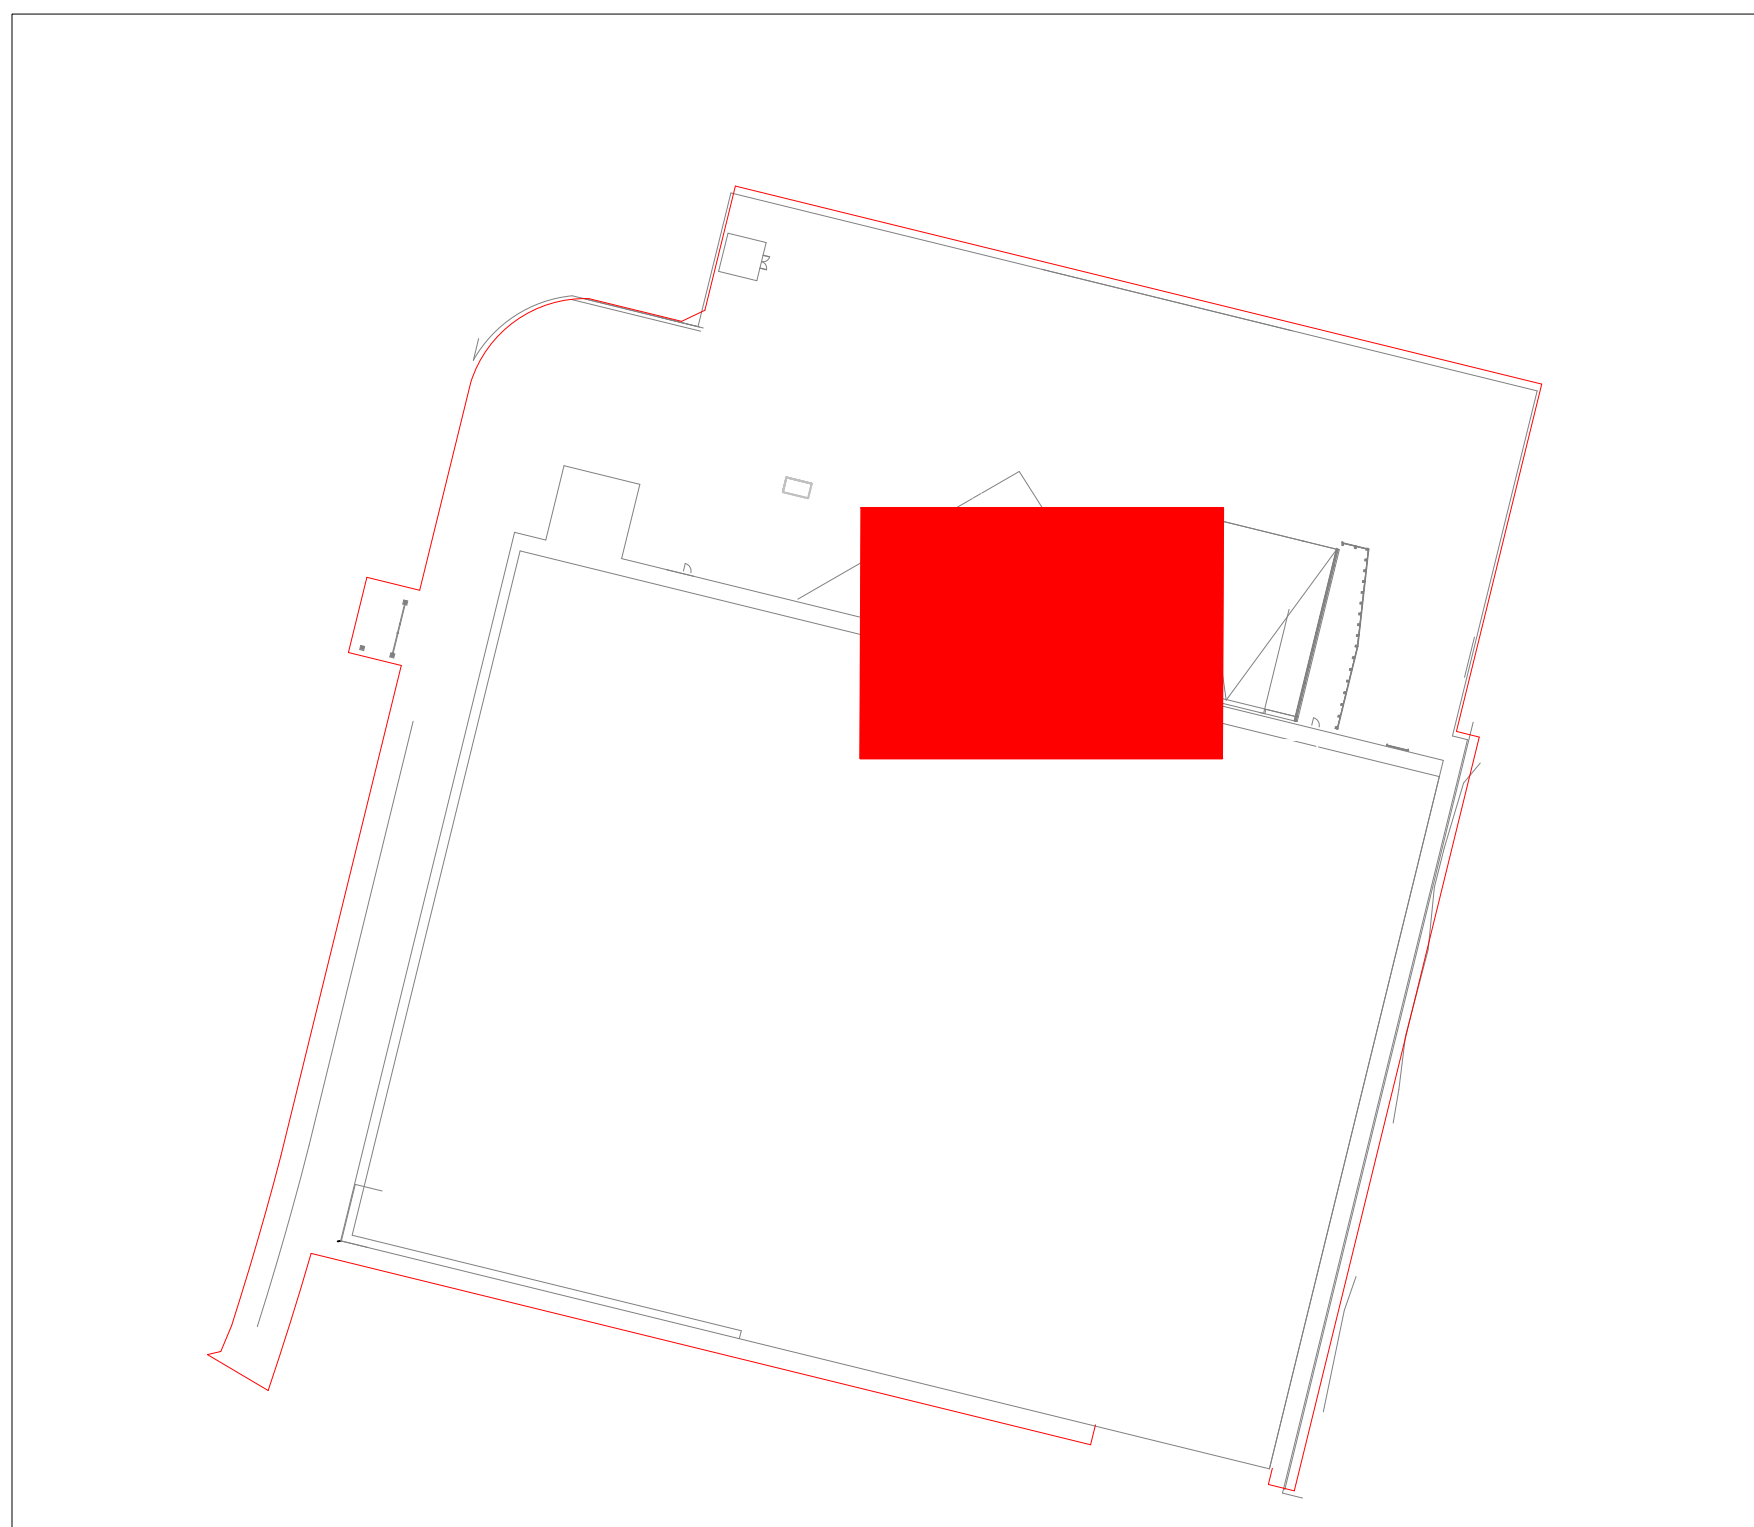

KEY PLAN

- GENERAL NOTES:
- DO NOT SCALE THIS DRAWING.
 - ALL DIMENSIONS ARE IN MILLIMETERS UNLESS OTHERWISE STATED.
 - FOR DETAILS OF SYMBOLS AND LINE STYLES USED IN THE DRAWINGS, PLEASE REFER TO THE LEGEND SHEETS.
 - THIS DRAWING SHALL BE READ IN CONJUNCTION WITH ALL OTHER M&E SERVICES DRAWINGS, SCHEDULES AND SPECIFICATIONS, TOGETHER WITH THE ARCHITECTS AND STRUCTURAL DRAWINGS AND ASSOCIATED SPECIFICATIONS.
 - M&A CONSULTING ENGINEERS LIMITED HAVE NO RESPONSIBILITY FOR ANY USE MADE OF THIS DRAWING OTHER THAN FOR THAT WHICH IT WAS PREPARED AND ISSUED.
 - ANY DISCREPANCIES, ERRORS OR OMISSIONS ARE TO BE CLARIFIED WITH THE RELEVANT ENGINEER AT THE EARLIEST OPPORTUNITY.
 - ALL WORKS ARE TO BE IN ACCORDANCE WITH THE CURRENT RELEVANT STATUTORY REGULATIONS, BUILDING REGULATIONS, BRITISH STANDARDS, ACCEPTED CODES OF PRACTICE AND TRADE ASSOCIATION REQUIREMENTS.
 - THIS DRAWING IS FOR TENDER PURPOSES ONLY. DETAILED DESIGN AND INSTALLATION DRAWINGS ARE TO BE PROVIDED BY THE SUCCESSFUL SUBCONTRACTOR PRIOR TO INSTALLATION, IN ACCORDANCE WITH THE SPECIFICATION.
 - IT SHALL BE THE CONTRACTORS RESPONSIBILITY TO ENSURE THAT THE DESIGN, COMPLIES WITH LOCAL AUTHORITY REGULATIONS.



PL5	24/09/26	AMENDED TO COMMENTS	DS
PL4	22/09/26	PLANNING BOUNDARY UPDATED	DS
PL3	18/09/26	PLANNING BOUNDARY UPDATED	DS
PL2	16/09/26	AMENDED TO COMMENTS	DS
PL1	11/09/26	PLANNING ISSUE	DS
REV	DATE	REVISIONS	APPROV



mba
Part of the **Control** Group

Hedge House, Woodlands Business Park,
Lutterworth Road, Lutterworth, Leicestershire LE15 8TG
Telephone: +44 (0) 1508 520 000
Email: enquiries@mba-consultants.co.uk
Web: www.mba-consultants.co.uk

CLIENT: PMK CONSULT LTD

PROJECT: UNIT 7 PANATTONI PARK

TITLE: EXTERNAL LIGHTING LAYOUT

DRAWING NUMBER: 2064-MBA-EX-SP-DR-E-0001

REV	PLS	STATUS	FLOOR
	PLS	PLANNING	SITE
SCALE 040	DATE	PROJECT NO	
1:50	SEPT 2026	2064	



EXTERNAL LIGHTING LAYOUT
Scale 1:50 @ A0