


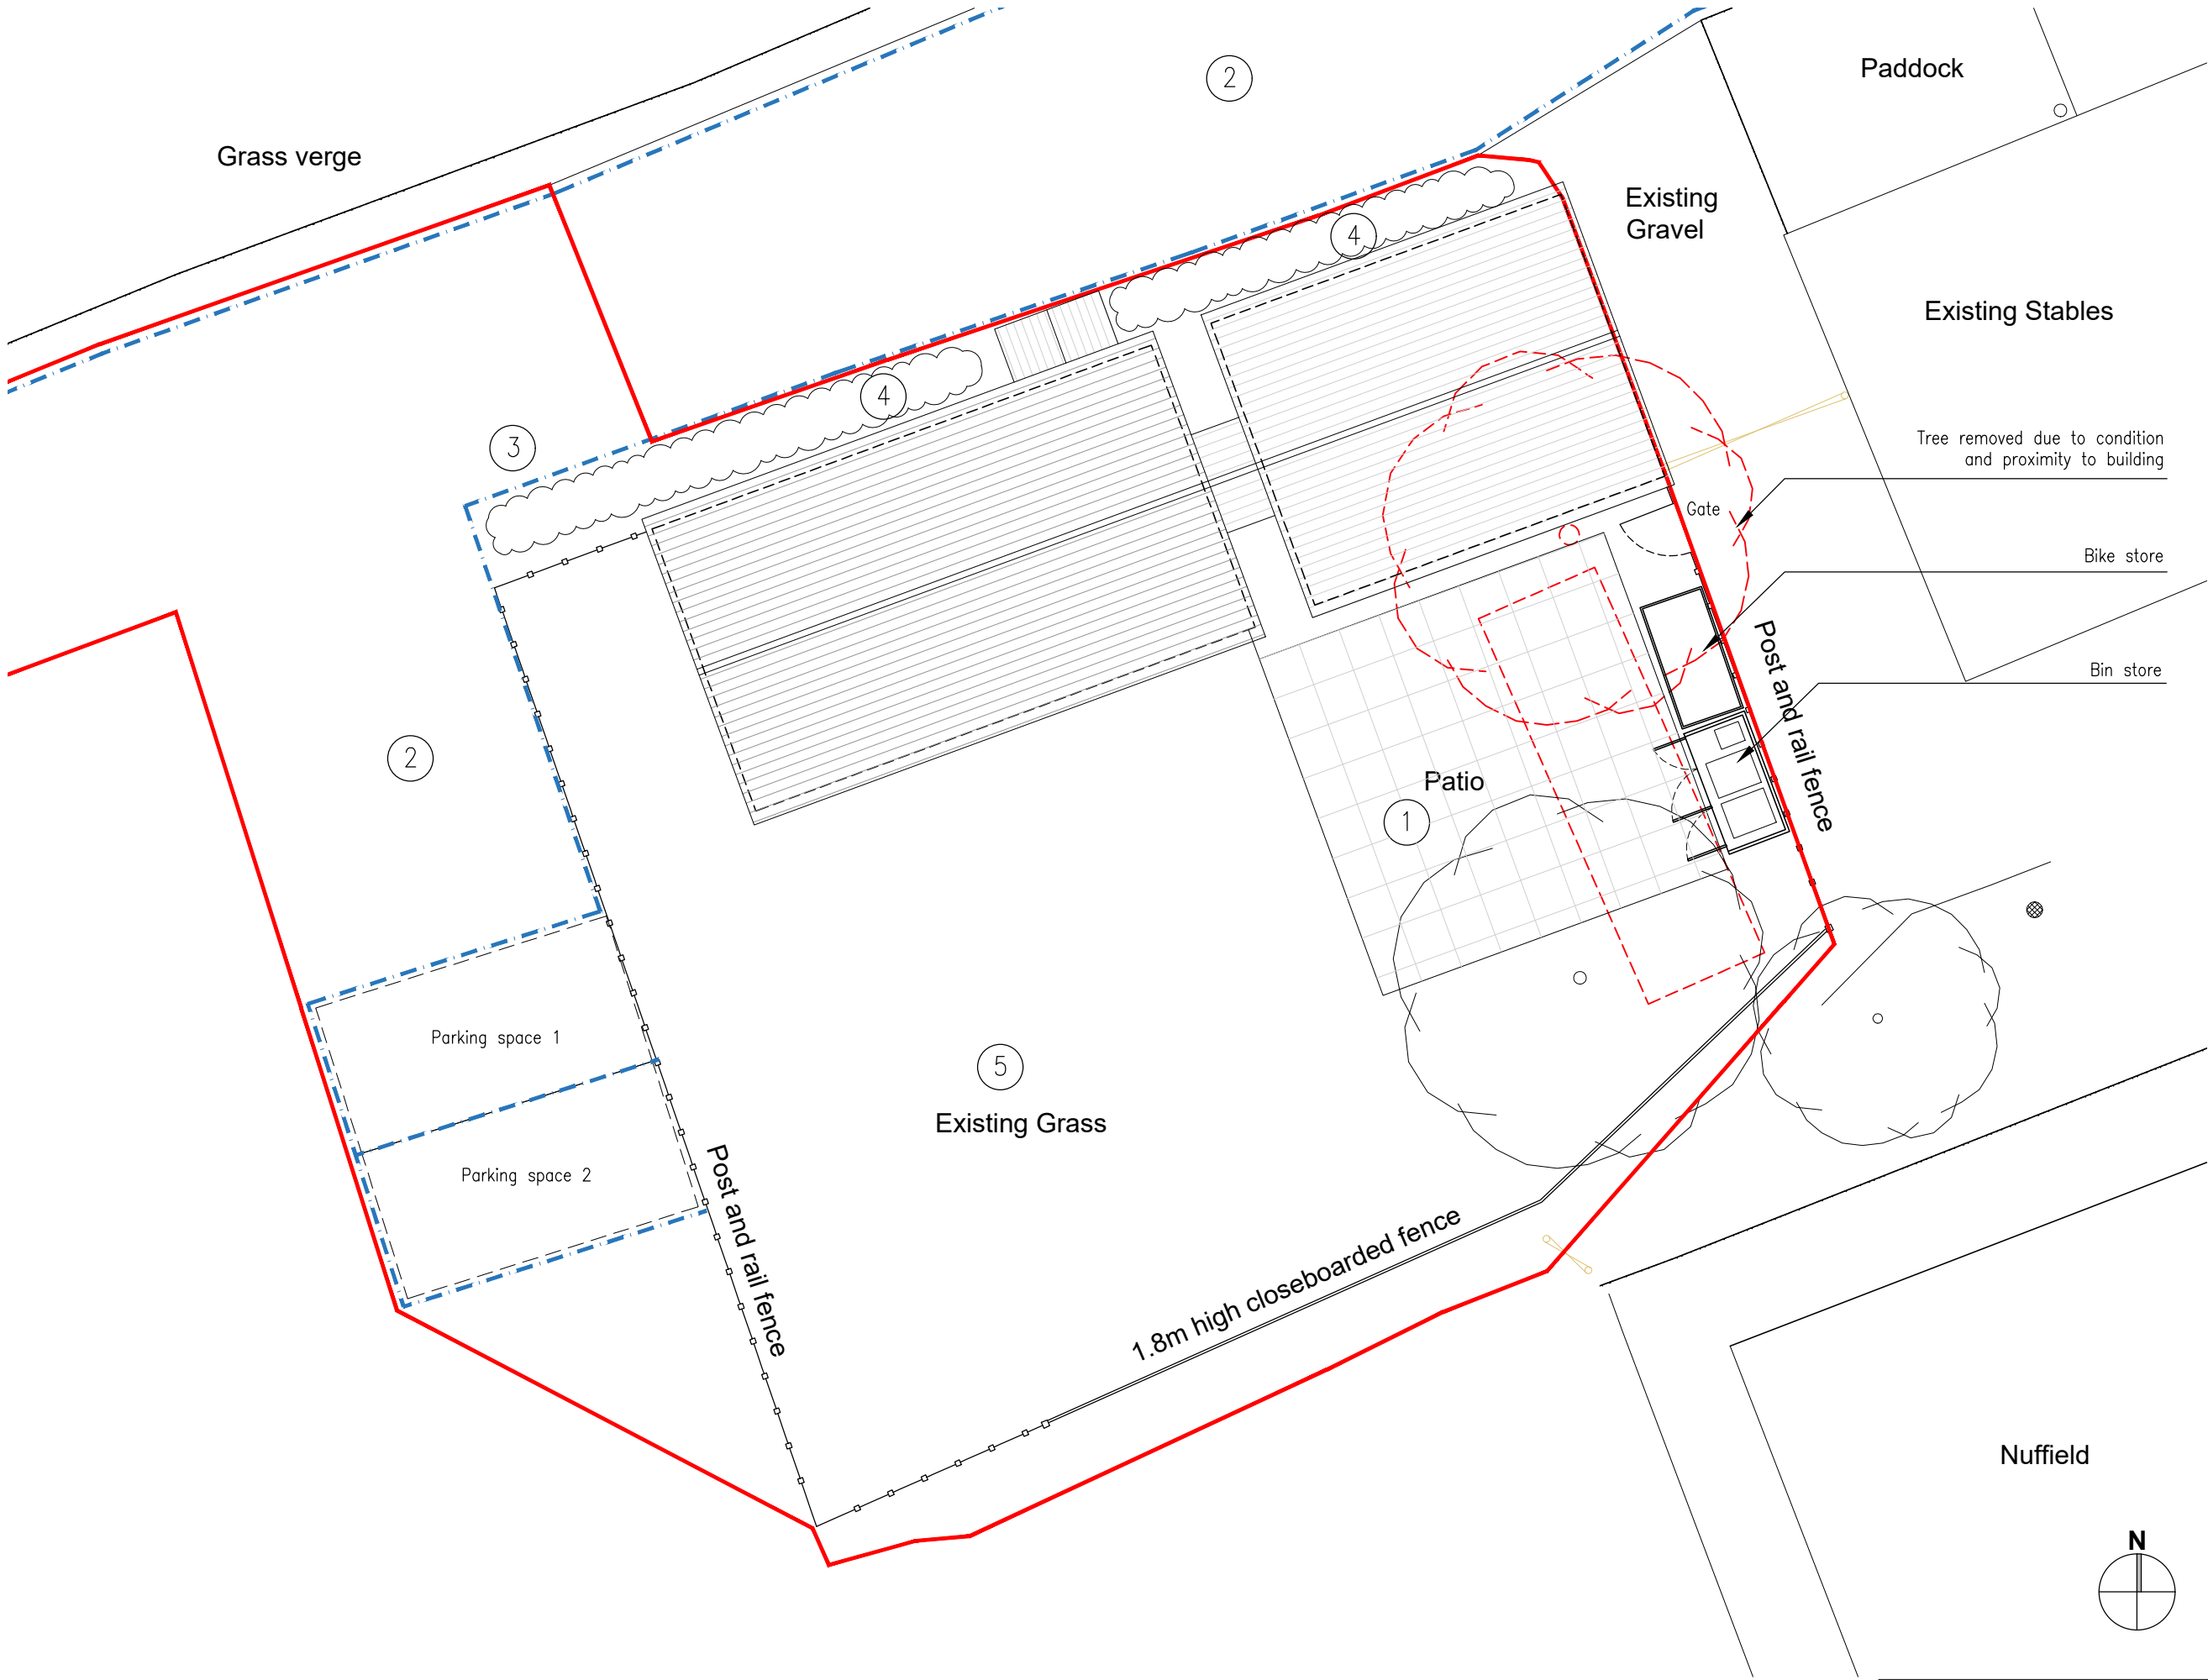

Landscaping Specification	
1.	60x60cm Marshalls Yorkstone external paving
2.	Proposed hoggin road surface
3.	Stone sett border edging
4.	Proposed hedgerow native species mix: Buxus Sempervirens Lavandula angustifolia 'Hidcote' Eonymus fortunei 'Emerald Gaiety'
5.	Proposed grass

Rev	Date
-----	------



Gavin Jones Architecture

Project Details

Site Office Building
Crabbet Park
RH10 4SW

Drawing Details

Title:
Proposed Site Plan

Job no. 038	Drawing no. 005
----------------	--------------------

Scale: 1:100 @ A3	Date: August '25
----------------------	---------------------

Status: Planning	Rev: PL01
---------------------	--------------