



Notes	
	Proposed Walls
	Existing building
	Mid 19th C. Granary
	Demolished

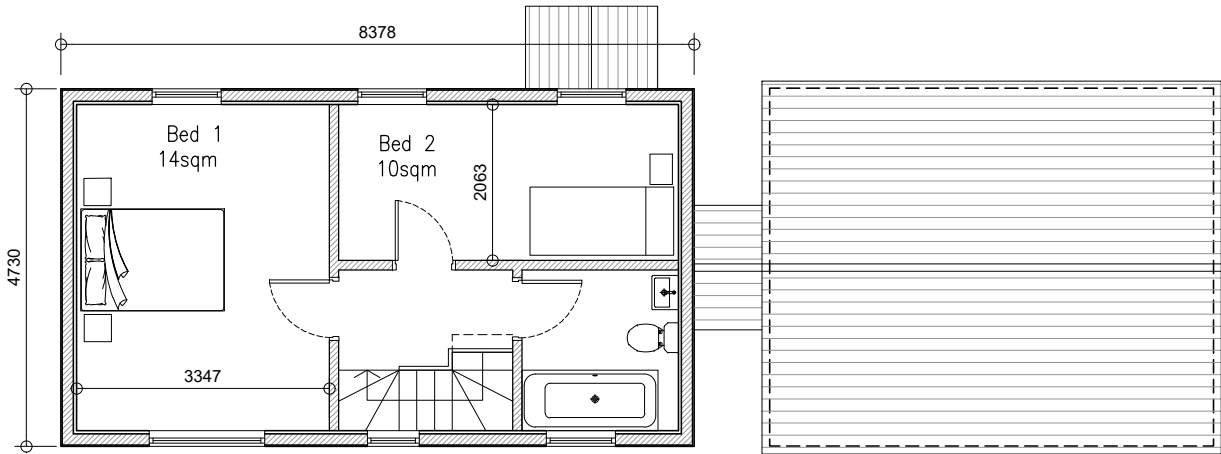

02 - Proposed First Floor Plan

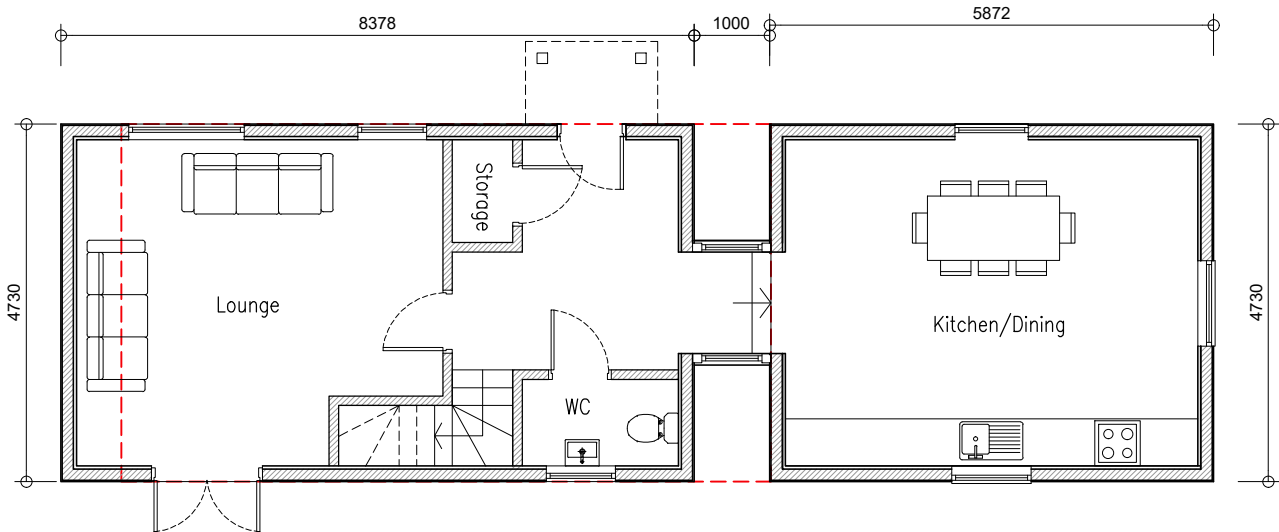

01 - Proposed Ground Floor Plan

Rev	Date
-----	------



Gavin Jones Architecture

Project Details

Site Office Building
Crabbet Park
RH10 4SW

Drawing Details

Title:
Proposed Floor Plans

Job no. 038	Drawing no. 020
Scale: 1:100 @ A3	Date: Aug '25
Status: Planning	Rev: PL01

