



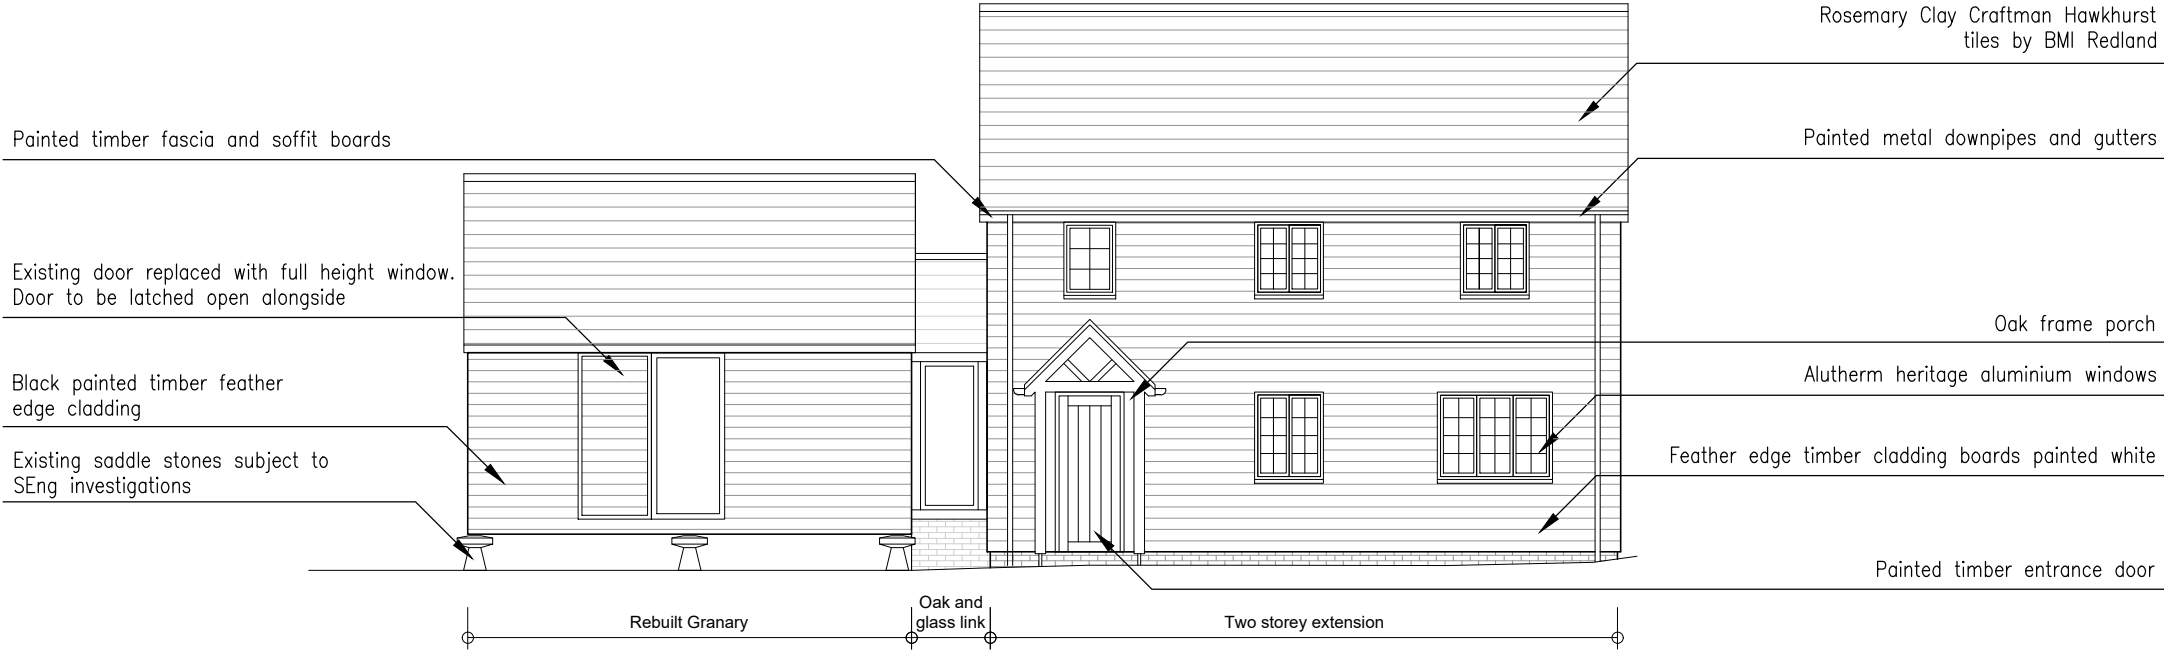

01 - Proposed Front Elevation
1:100

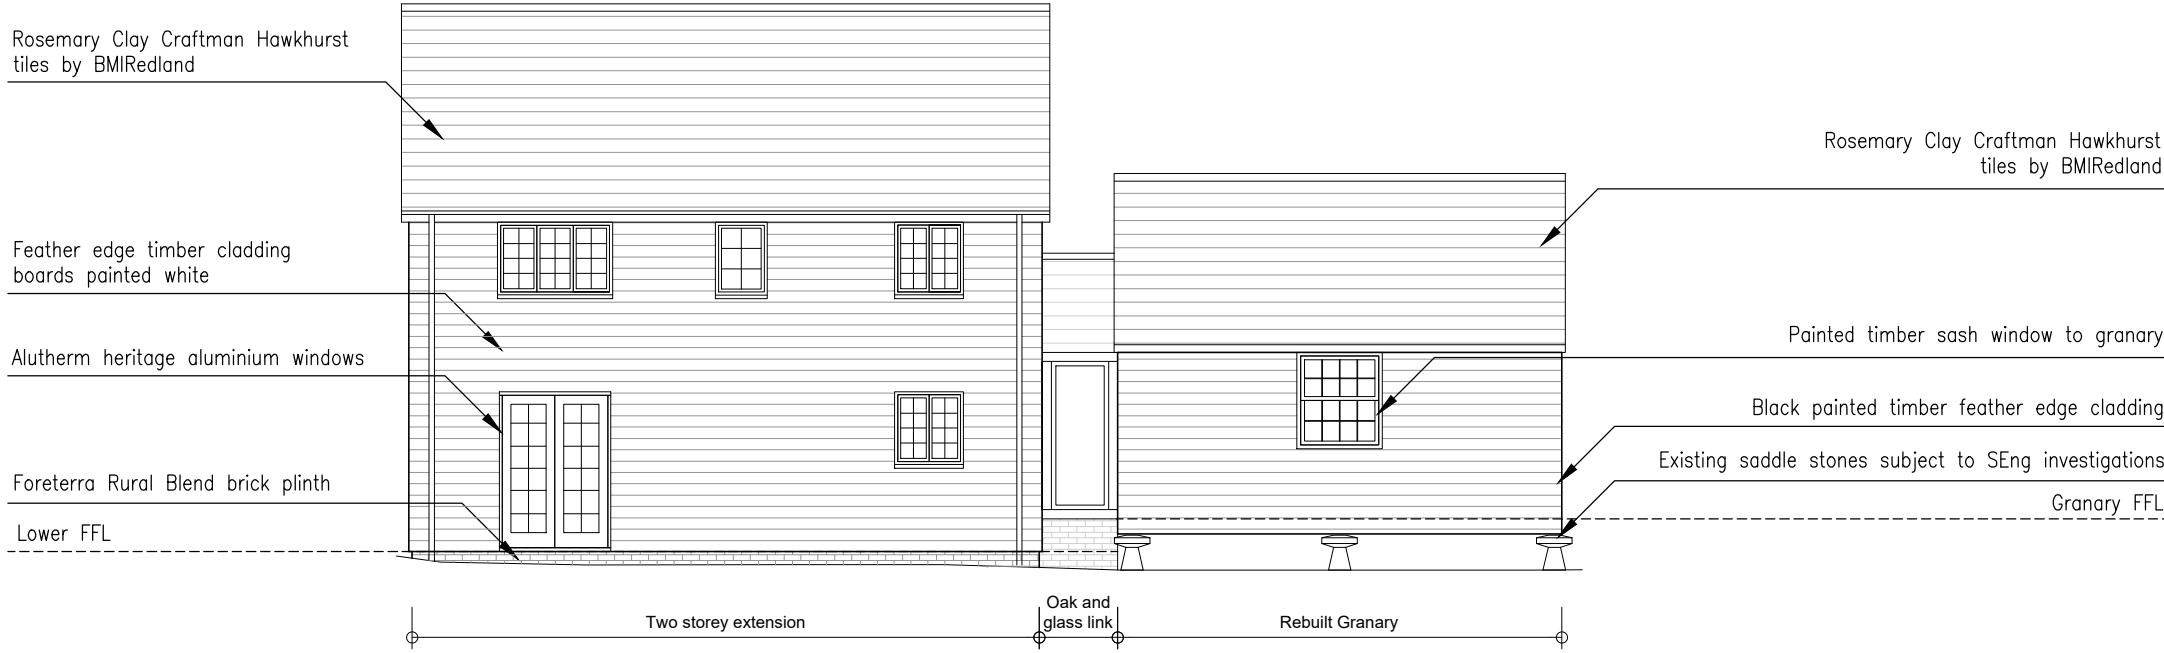

02 - Proposed Rear Elevation
1:100

Rev	Date
-----	------



Gavin Jones Architecture

Project Details

Site Office Building
Crabbet Park
RH10 4SW

Drawing Details

Title:
Proposed Front & Rear
Elevations

Job no.
038

Drawing no.
030

Scale:
1:100 @ A3

Date:
August '25

Status:
Planning

Rev:
PL01

