




NOTE:
All measurements to be checked on site.
This drawing is prepared for planning purposes only.

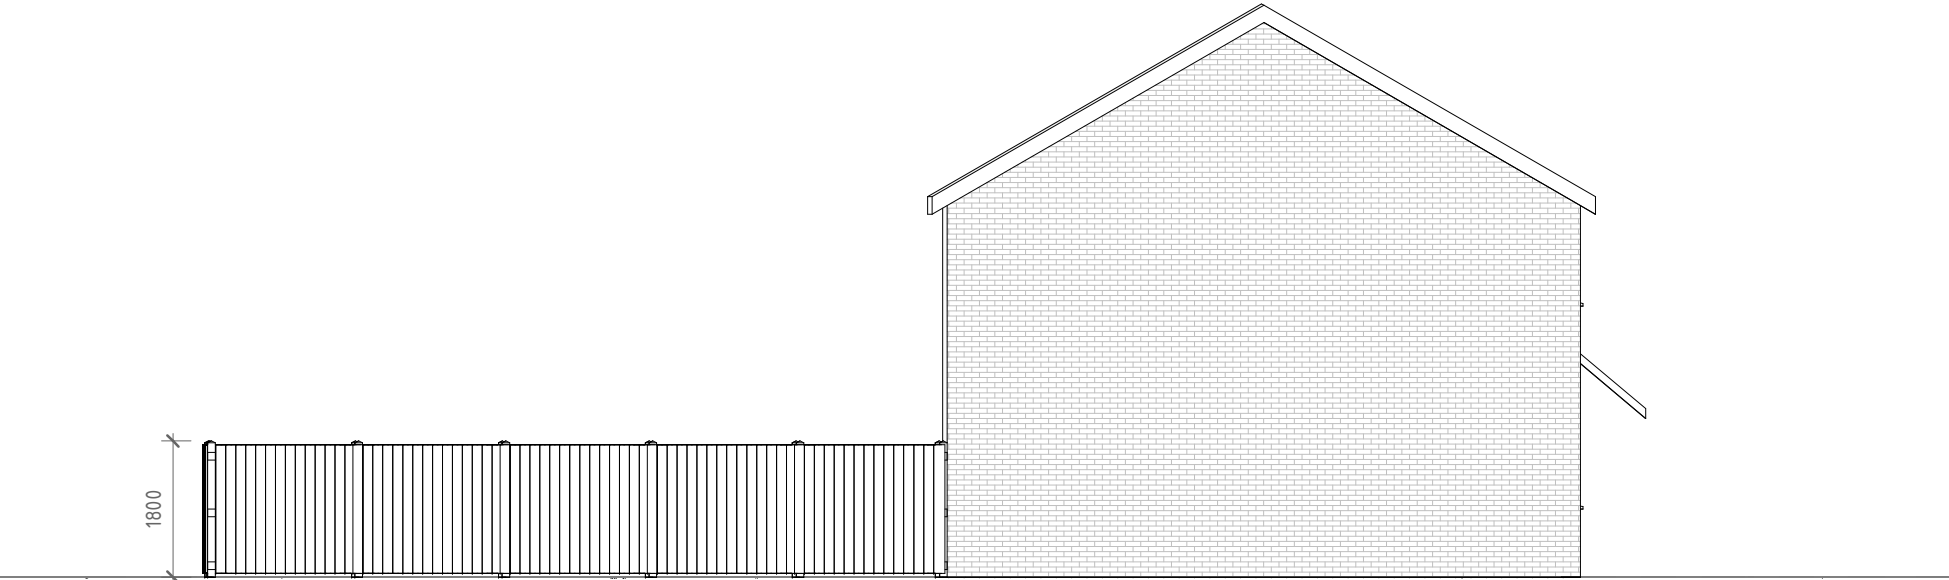


03/201 – EXISTING NORTH ELEVATION
1 : 100

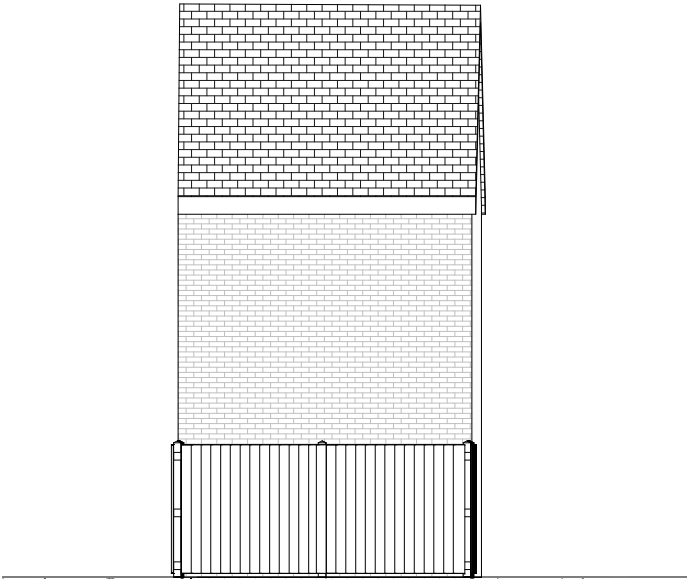

03/202 – EXISTING EAST ELEVATION
1 : 100

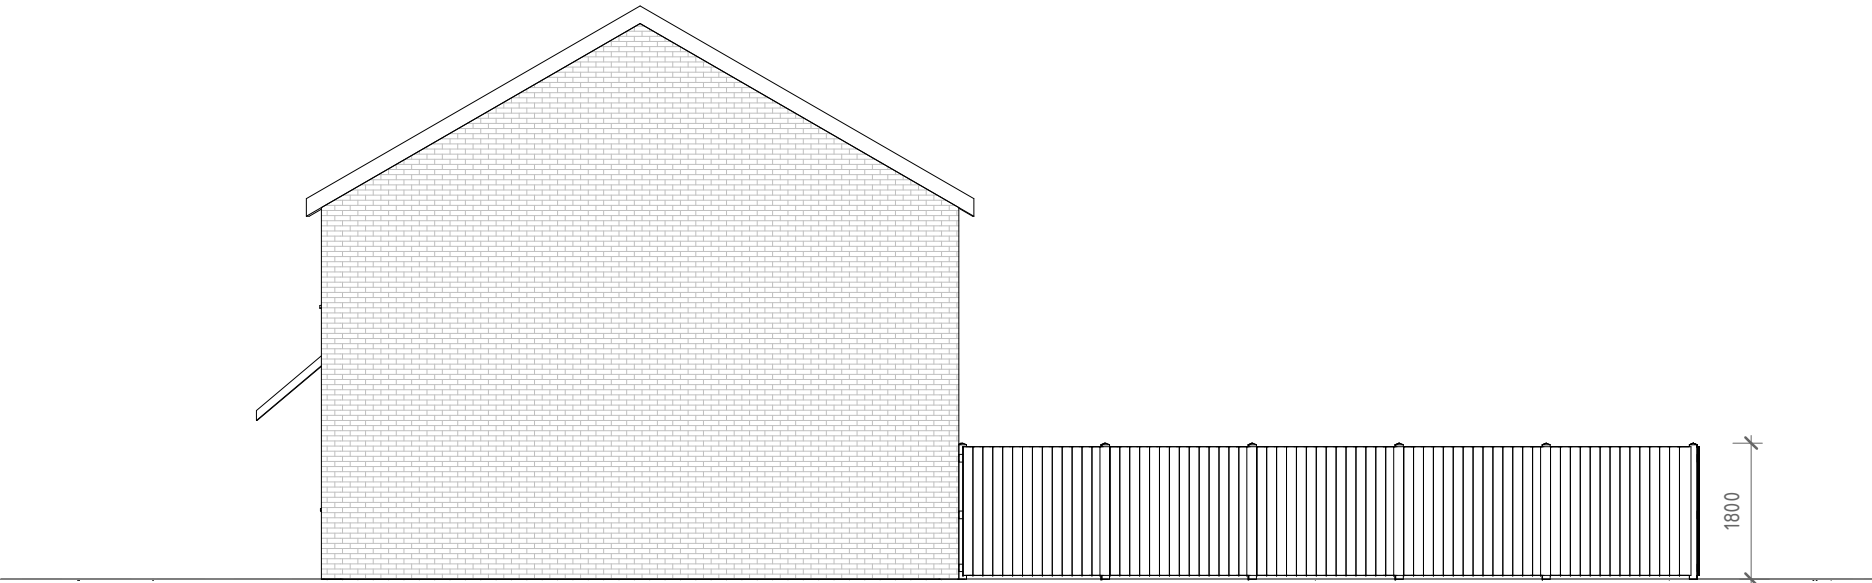

03/203 – EXISTING SOUTH ELEVATION
1 : 100

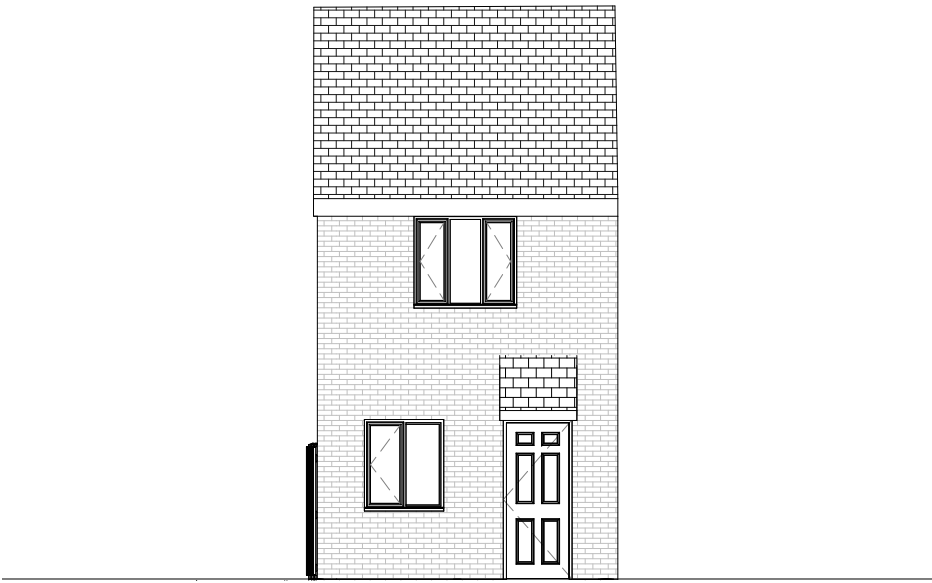

03/204 – EXISTING WEST ELEVATION
1 : 100



VISUAL SCALE 1:100 @ A3