



THE DRAWING IS THE PROPERTY OF STEPHEN BROMLEY ASSOCIATES AND MUST NOT BE REPRODUCED IN ANY FORM OR BY ANY MEANS, ELECTRONIC OR MECHANICAL, INCLUDING PHOTOCOPYING, RECORDING, OR BY ANY INFORMATION STORAGE AND RETRIEVAL SYSTEM. THE DRAWING IS NOT TO BE USED FOR ANY OTHER PROJECT WITHOUT THE WRITTEN PERMISSION OF STEPHEN BROMLEY ASSOCIATES. ALL DIMENSIONS TO BE CHECKED ON SITE. THIS DRAWING IS NOT TO BE USED FOR ANY OTHER PROJECT WITHOUT THE WRITTEN PERMISSION OF STEPHEN BROMLEY ASSOCIATES. ALL DIMENSIONS TO BE CHECKED ON SITE. THIS DRAWING IS NOT TO BE USED FOR ANY OTHER PROJECT WITHOUT THE WRITTEN PERMISSION OF STEPHEN BROMLEY ASSOCIATES.

0 1 2 3 4 5 6 7 8 9 10m

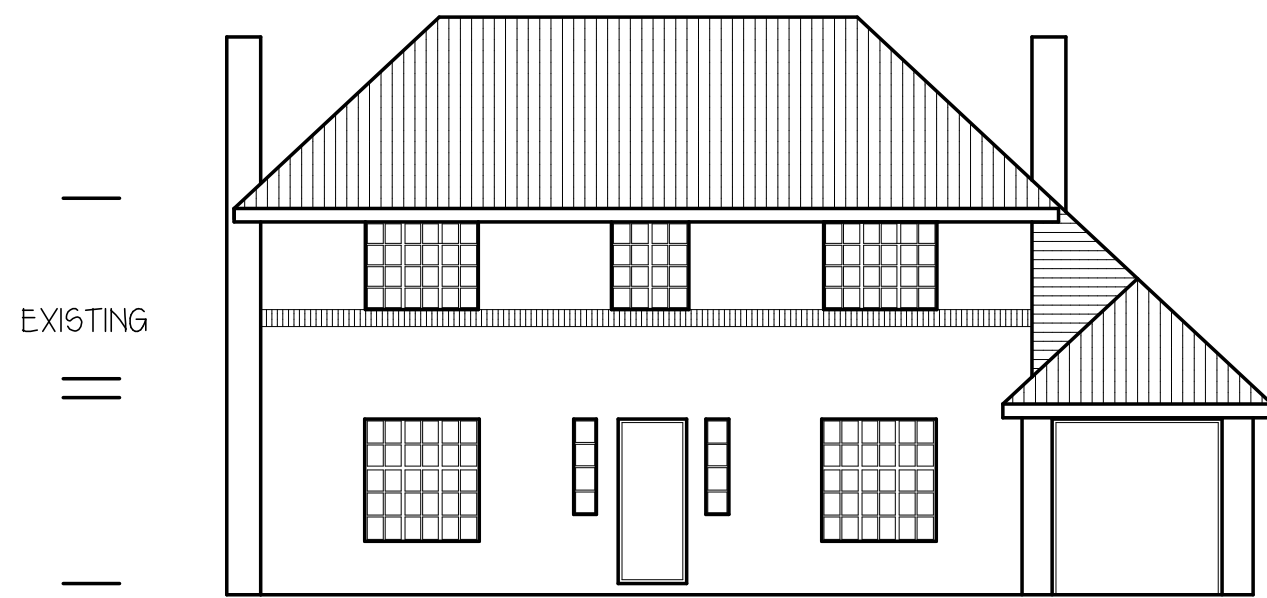


FRONT ELEVATION SOUTH EAST ELEVATION

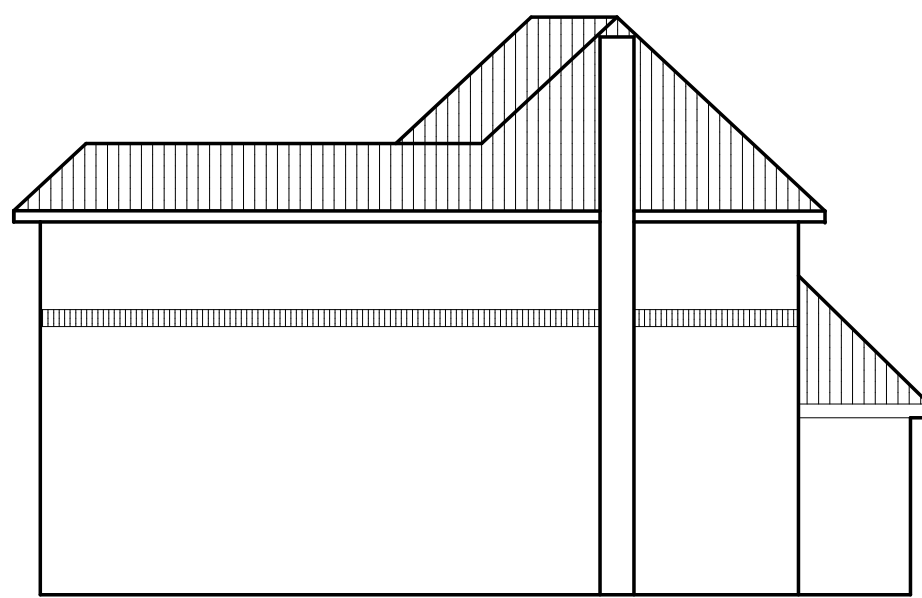


SIDE ELEVATION SOUTH WEST ELEVATION





REAR ELEVATION NORTH WEST ELEVATION

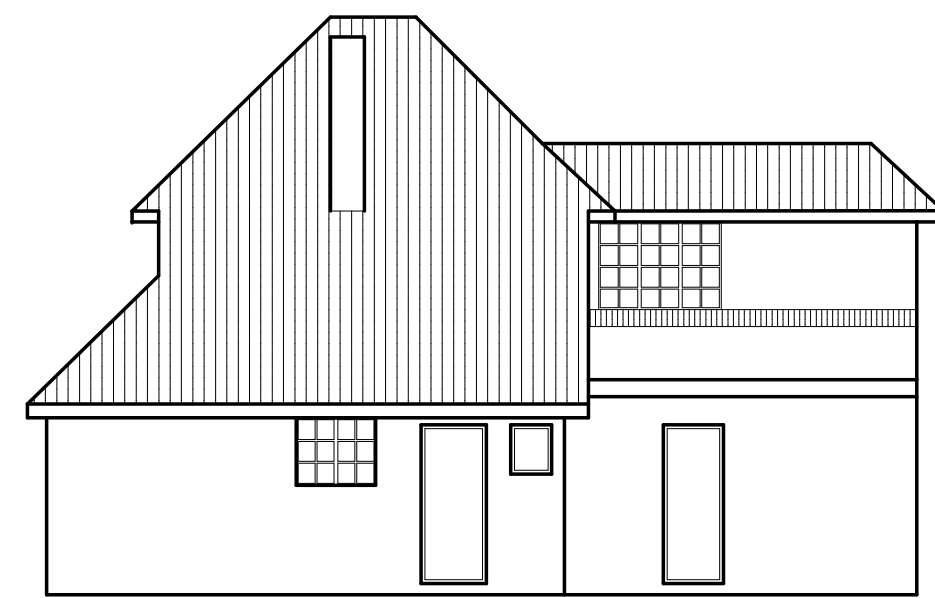

SIDE ELEVATION NORTH EAST ELEVATION

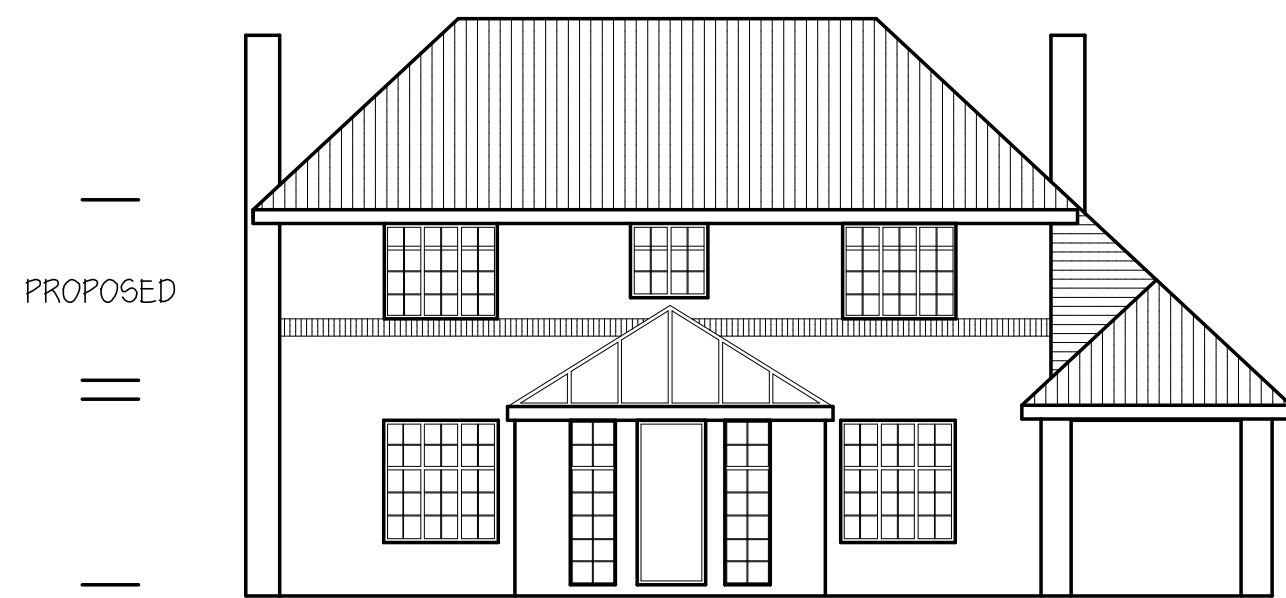


PROPOSED

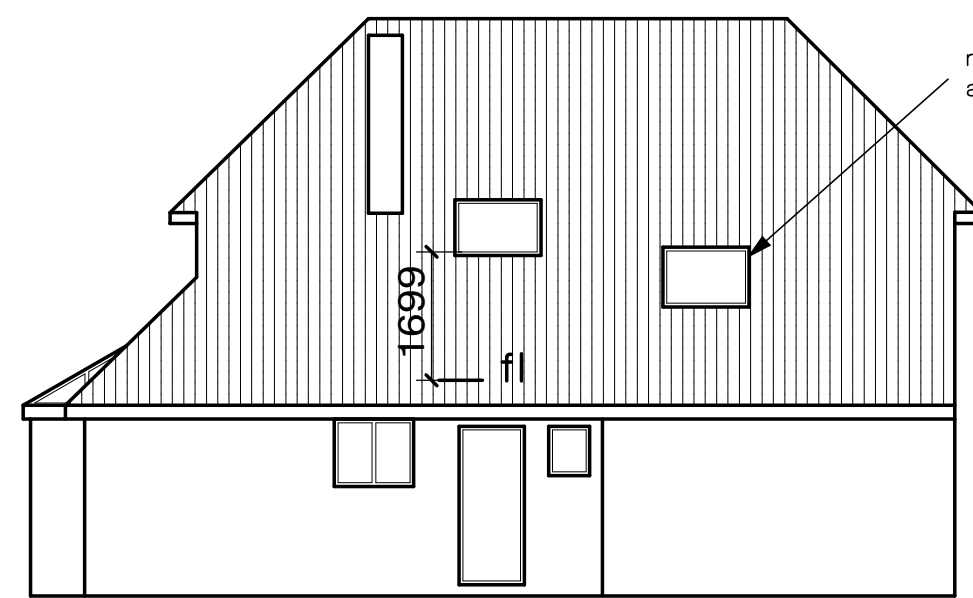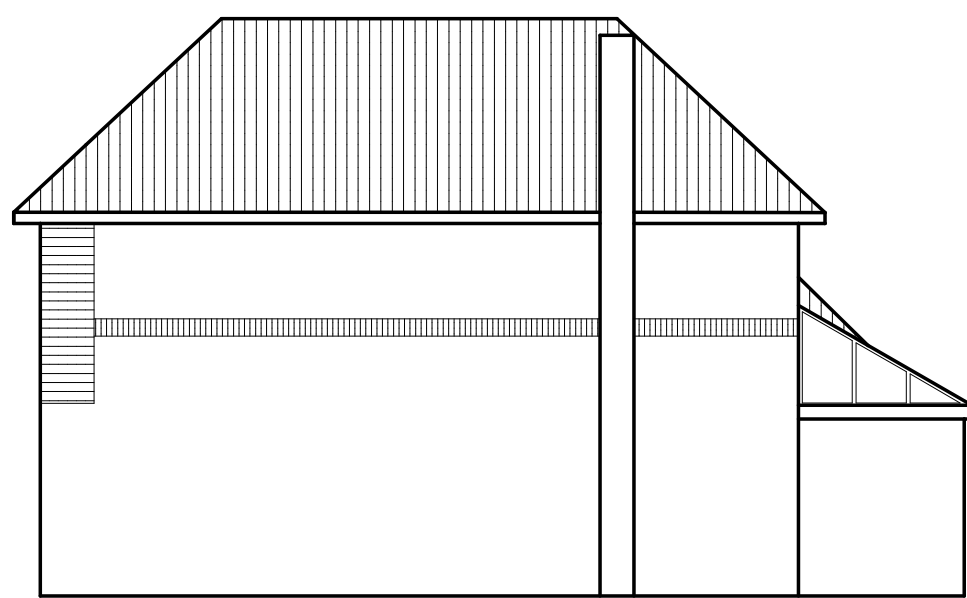


roof light window obscure glazed and fixed shut to 1.7m above floor level.


0 1 2 3 4 5 6 7 8 9 10m

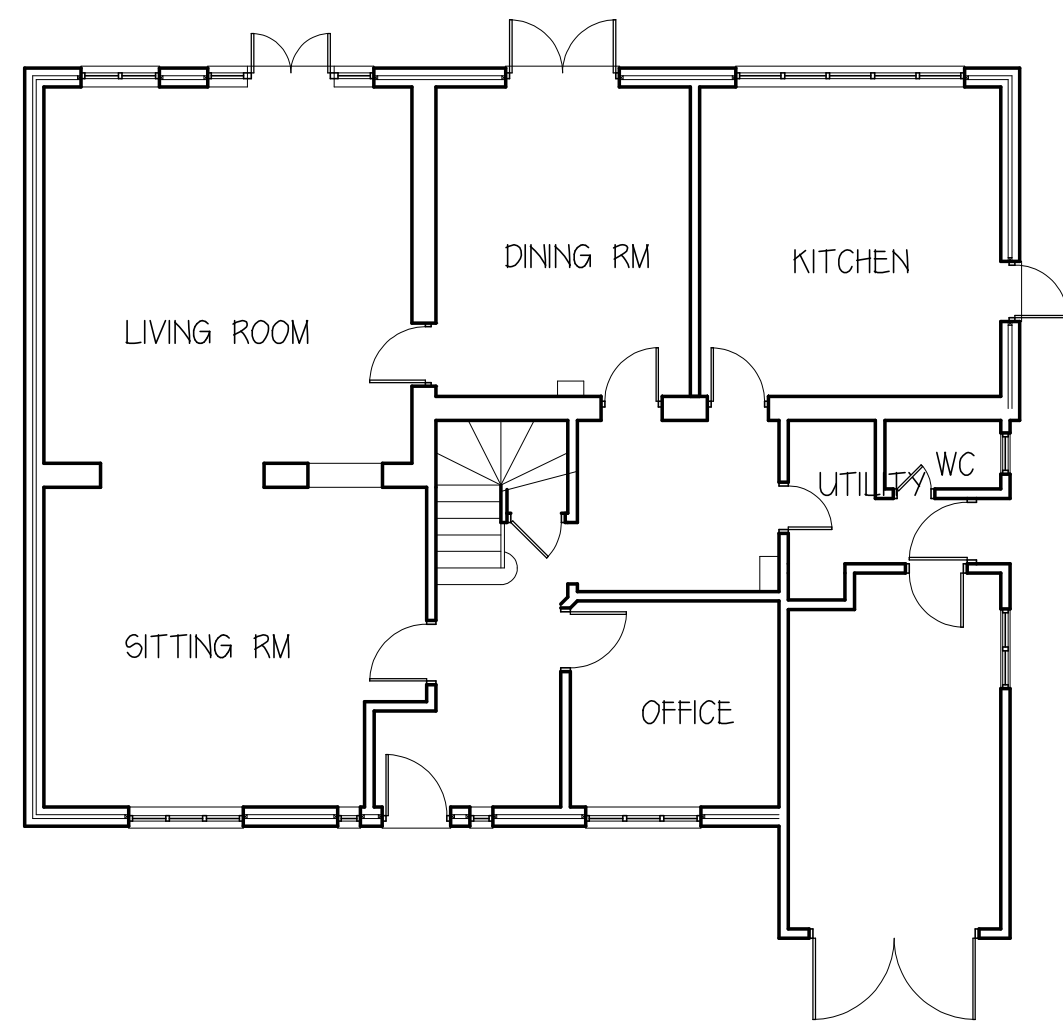


GROUND FLOOR PLAN

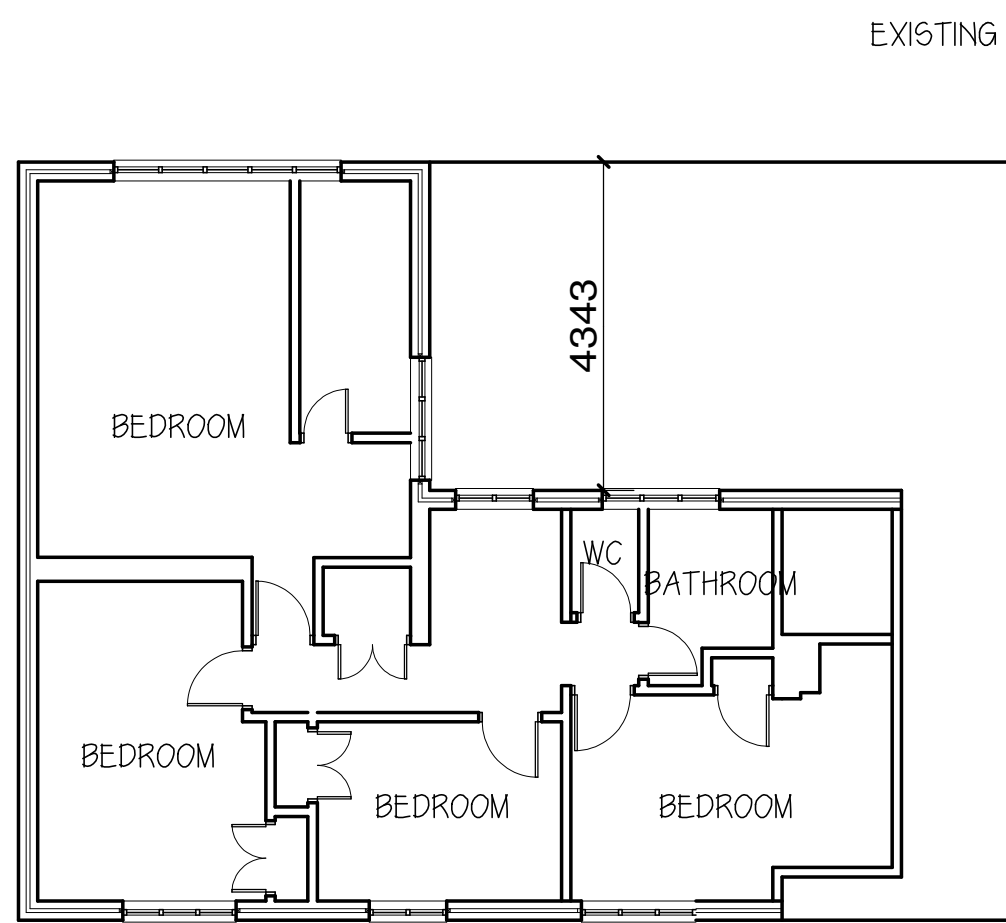

FIRST FLOOR PLAN

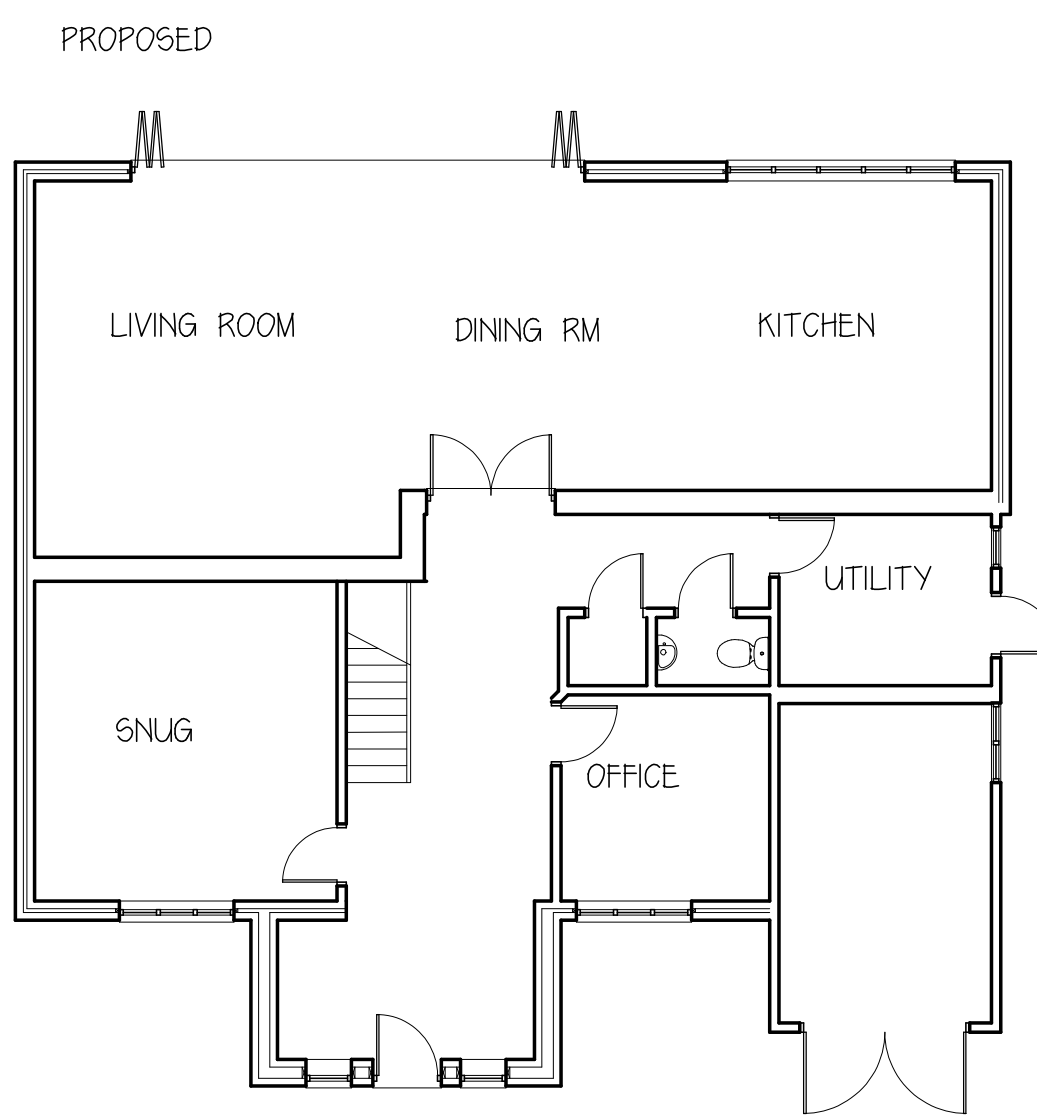

GROUND FLOOR PLAN

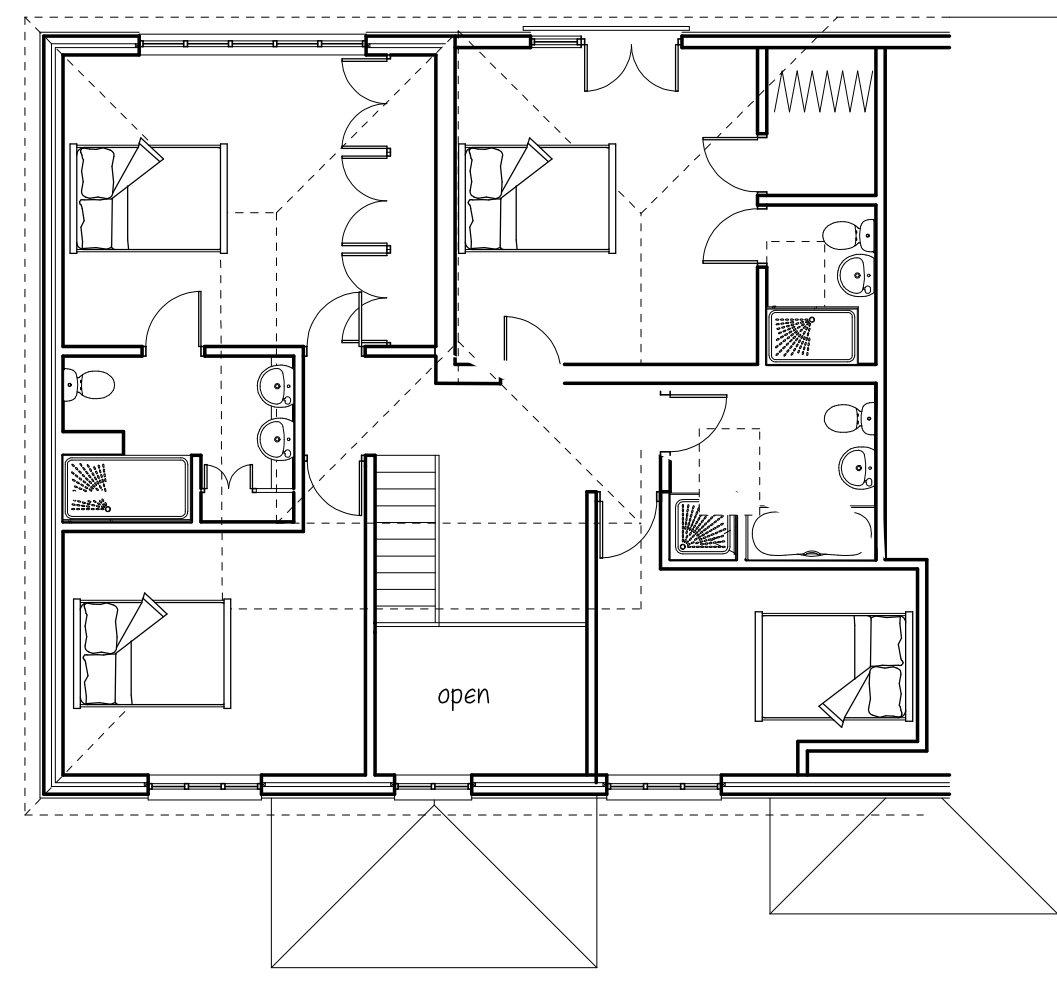

FIRST FLOOR PLAN

0 1 2 3 4 5 6 7 8 9 10m

STEPHEN BROMLEY ASSOCIATES  
5 WEST ST SHOREHAM BY SEA  
WEST SUSSEX

PROPOSED ALTERATIONS

AT SCALE 1:100

45 HICKMANS LANE, LINDFIELD

Drawing no 12197-1c