



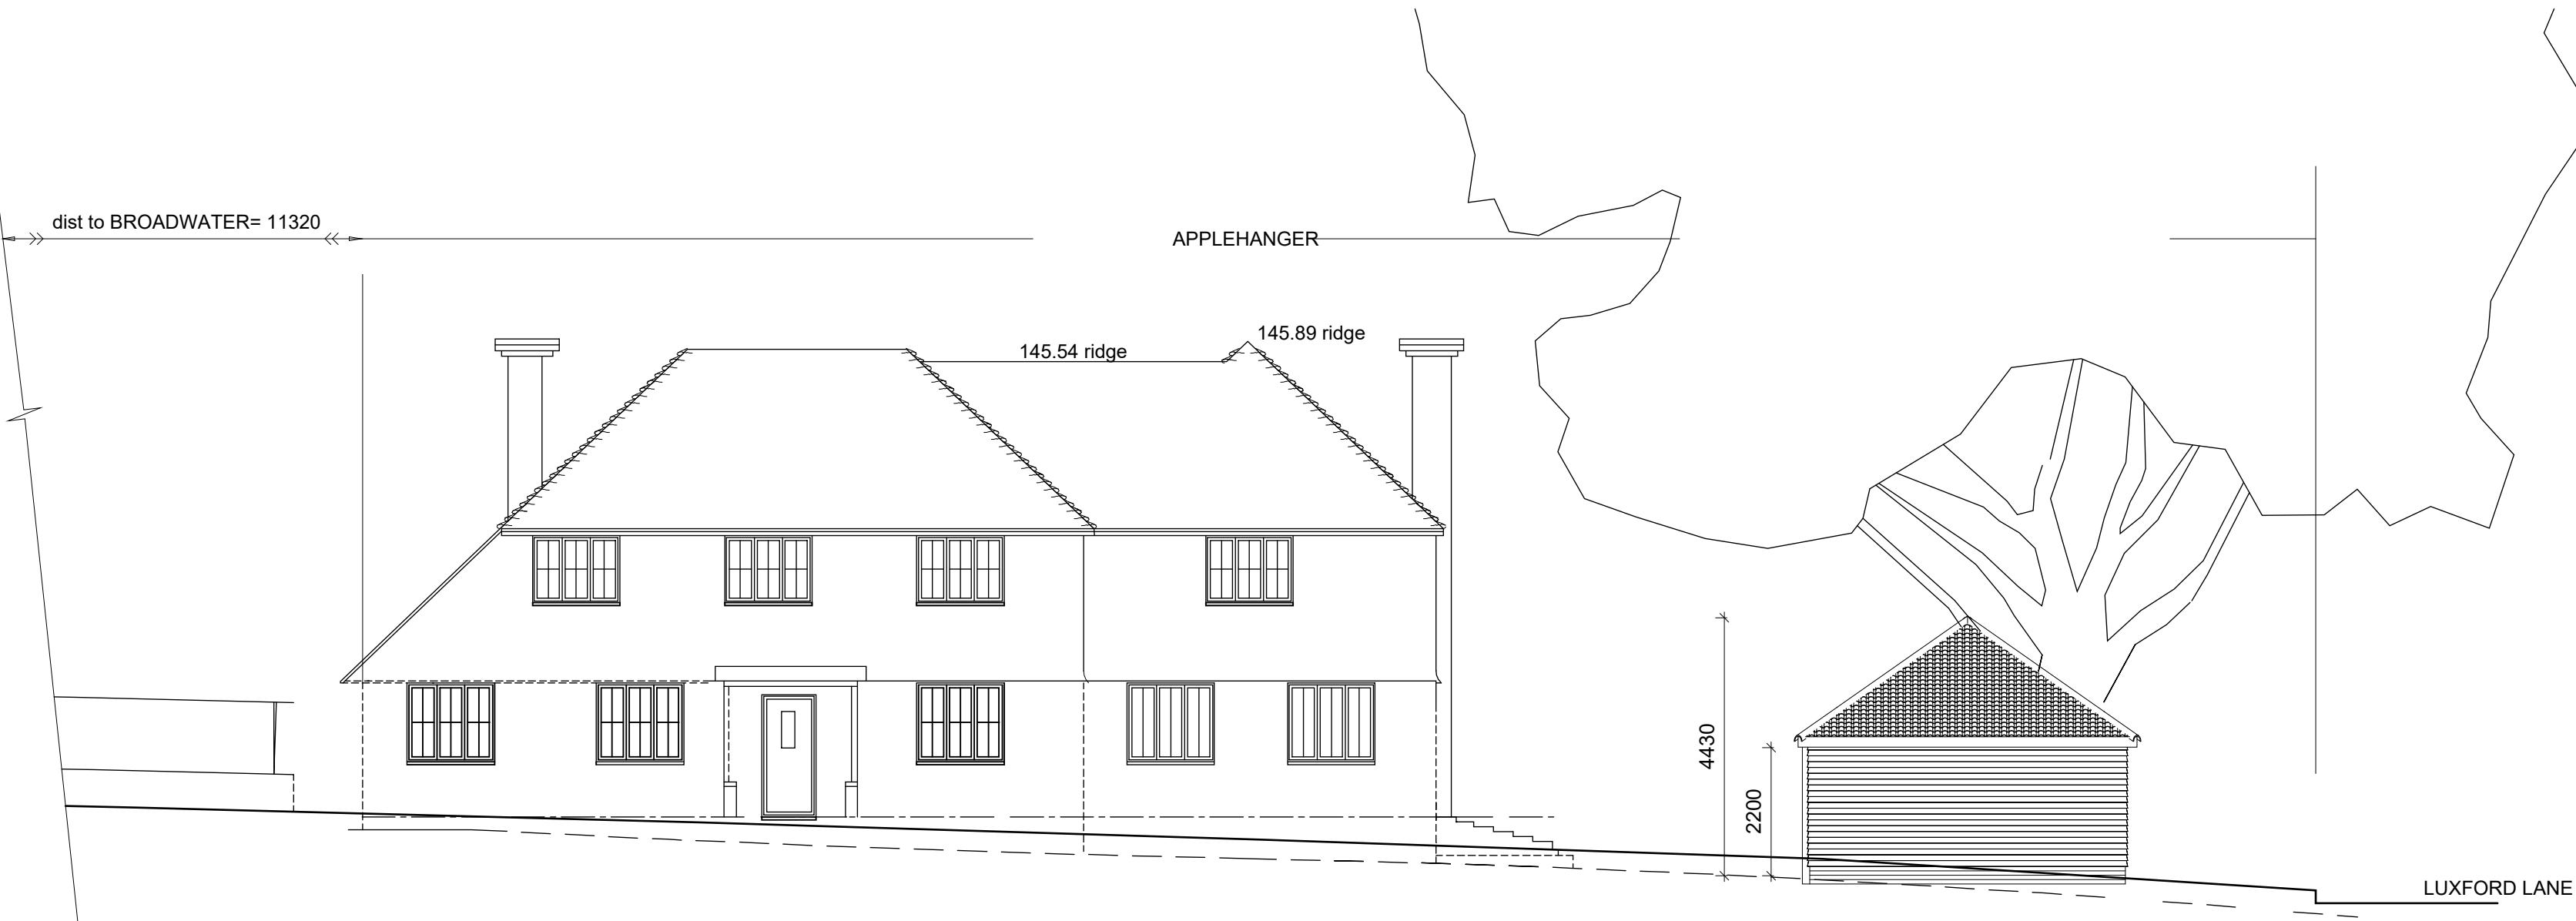

FRONT (NORTH EAST) ELEVATION AS PROPOSED
1 : 100



SOUTH EAST ELEVATION AS PROPOSED
1 : 100

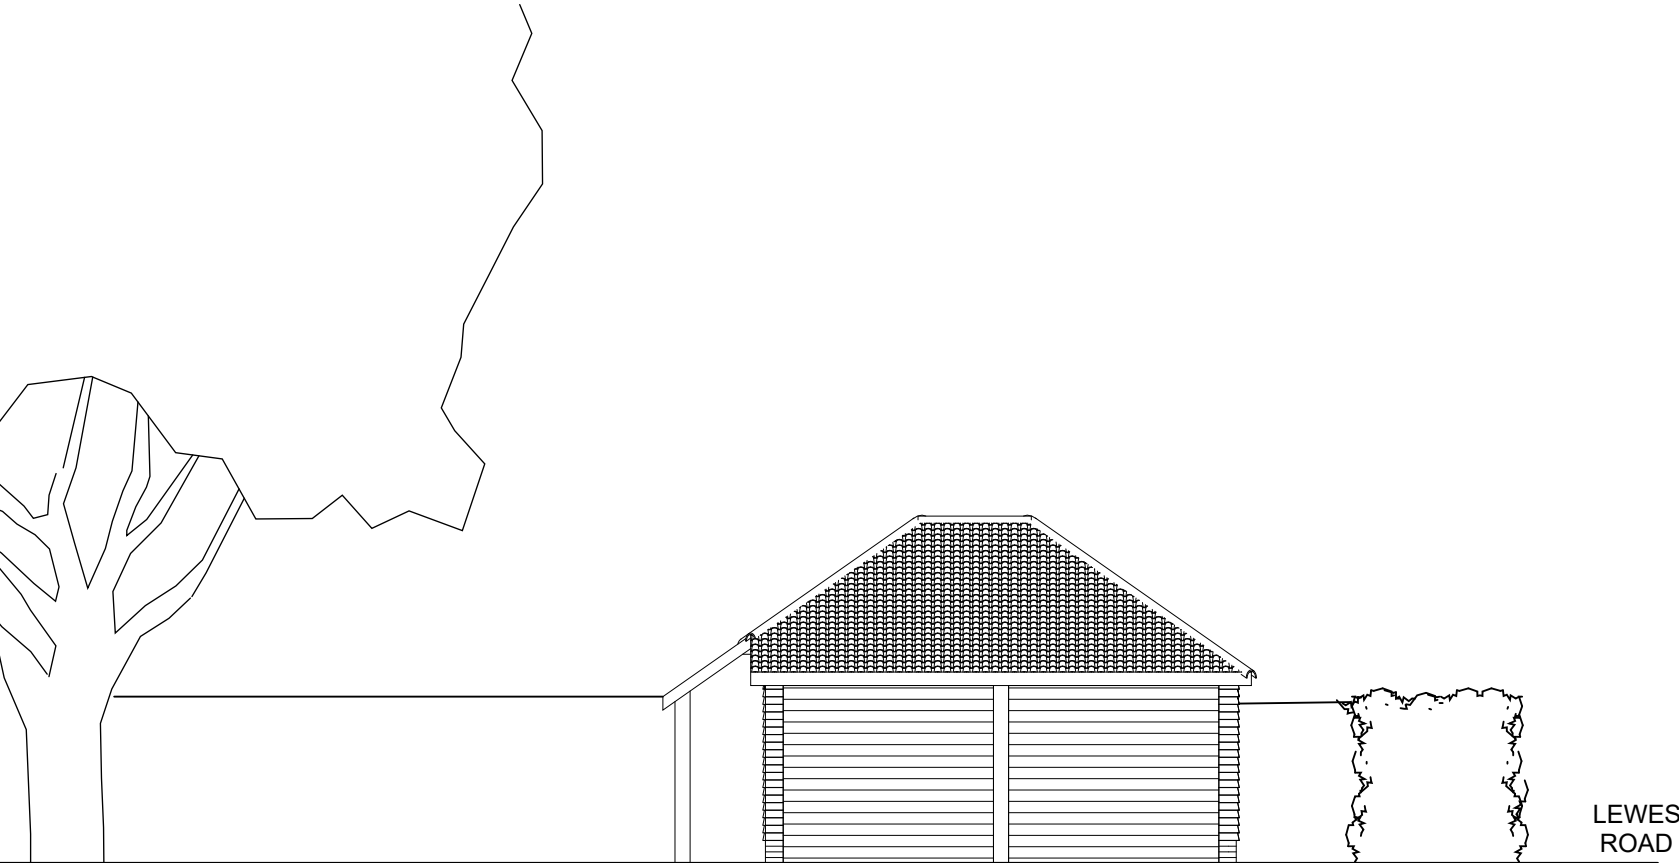


SIDE (NORTH WEST) ELEVATION AS PROPOSED
1 : 100



FRONT (NORTH EAST) STREET ELEVATION AS PROPOSED
1 : 100

This drawing is the copyright of Rubix Planning Ltd.
Dimensions must not be relied upon except for planning
purposes and all dimensions and content contained must
be checked on site & prior to construction, manufacture or
other related services. Rubix Planning Ltd assumes no
responsibility or liability arising from misuse or reliance on
these drawings for anything other than their intended
purpose.

0 0.4 m 2.0 m 4.0 m
SCALE: 1:100

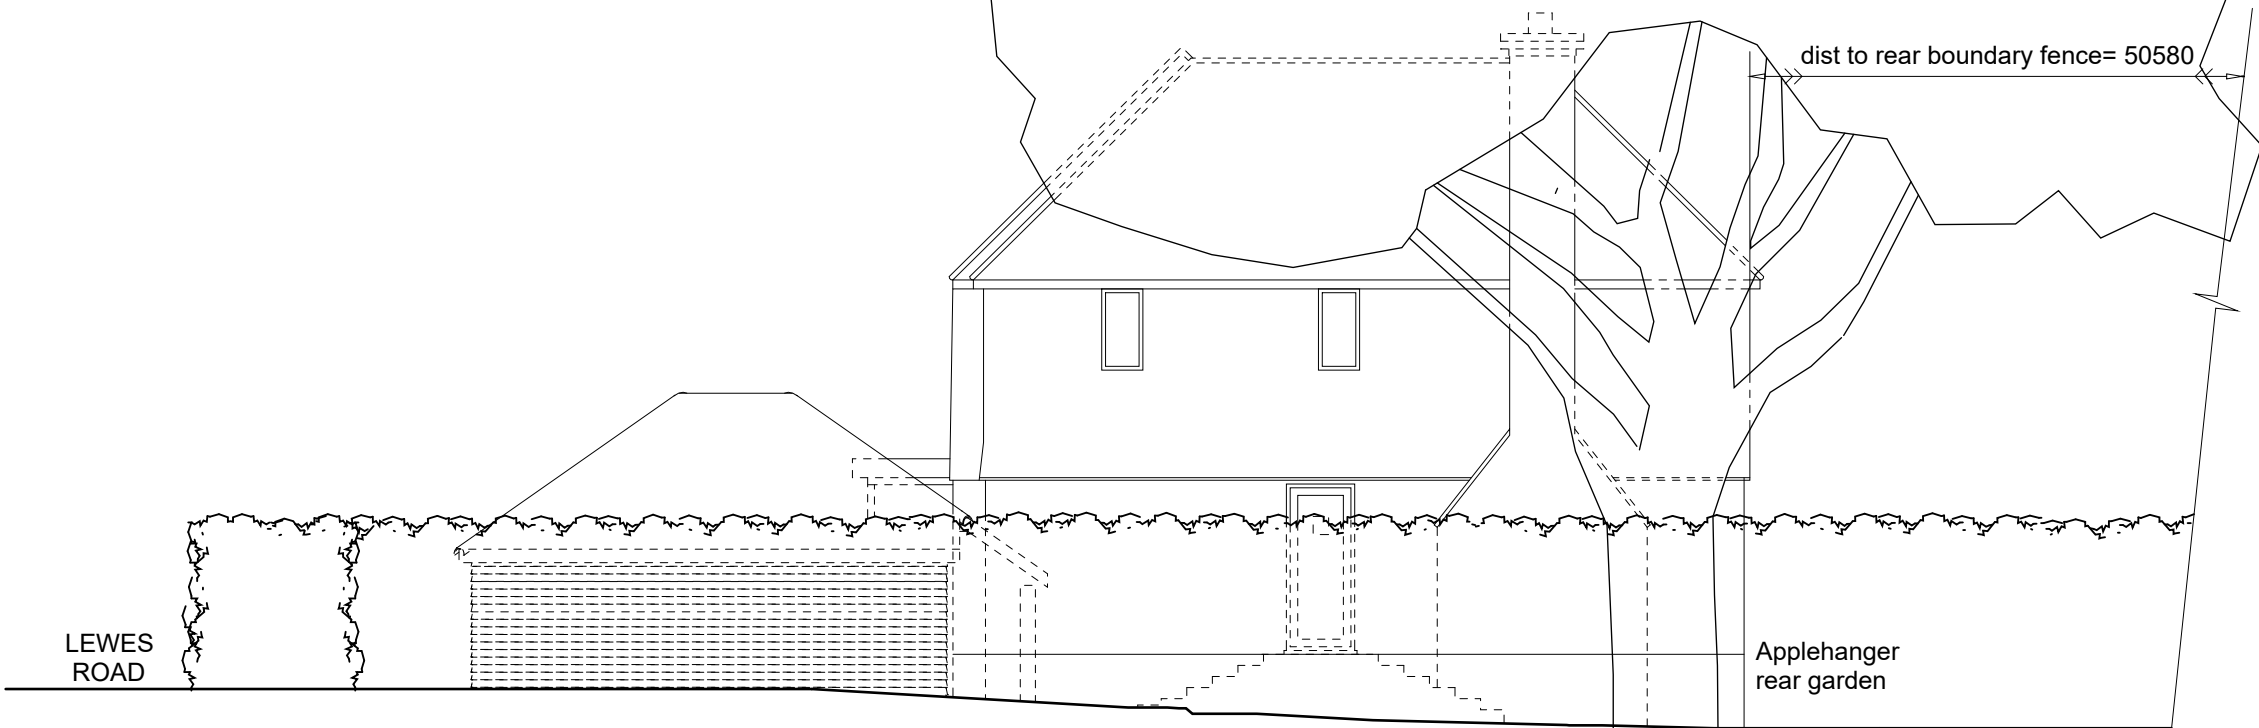

SIDE (NORTH WEST) STREET SCENE ELEVATION AS PROPOSED
1 : 100

C	30/04/26	Updated
B	24/04/26	Updated
A	16/04/26	Updated
Revision Number	Revision Date	Revision Description
Revision Schedule		
		
 info@rubixplanning.com		
 Call Us: 0333 444 0208		
 www.rubixplanning.com		
Registered Company in England & Wales. Company Number: 1615434 Registered Office: Marina House 151 Western Road, Haywards Heath, West Sussex RH16 3UH		
client:	Mr Kemp	
project:	Garage	
site:	Applehanger Lewes Road East Grinstead RH19 3SX	
drawing:	Elevations as Proposed	
scale:	1 : 100	size: A1
project:	2431	rev: C