

THIS DRAWING IS INDICATIVE ONLY AND MUST NOT BE RELED UPON FOR CONSTRUCTION - UNLESS THE DRAWING IS NAMED AS 'CONSTRUCTION'.

ALL DIMENSIONS TO BE CHECKED AND VERIFIED WITH ANY DISCREPANCIES REPORTED TO PHILIPS SURVEYORS LLP.

THIS DRAWING REMAINS THE PROPERTY OF PHILIPS SURVEYORS AND MUST NOT BE COPIED OR REPRODUCED WITHOUT PRIOR WRITTEN PERMISSION.

THE CLIENT MUST FAMILIARISE THEMSELVES WITH:
- THEIR DUTIES CONCERNING HEALTH & SAFETY UNDER CDM2015 REGULATIONS AND
- THE APPOINTMENT OF PRINCIPAL DESIGNER AND PRINCIPAL CONTRACTOR.



IF YOU NEED ANY FURTHER INFORMATION OR INDEPENDENT ADVICE ON UNDERTAKING YOUR CDM REGULATIONS DUTIES, PLEASE CONTACT: THE ASSOCIATION FOR PROJECT SAFETY, 5 NEW MART PLACE, EDINBURGH EH4 1LRW TEL: 08455 121 250 EMAIL: INFO@APS.ORG.UK YOU CAN VISIT THE HSE AND APS WEBSITES FOR MUCH MORE INFORMATION AT: WWW.HSE.GOV.UK AND WWW.APS.ORG.UK RESPECTIVELY.

SAFETY HEALTH AND ENVIRONMENTAL INFORMATION
IN ADDITION TO THE HAZARDS AND RISKS NORMALLY ASSOCIATED WITH THE TYPE OF CONSTRUCTION WORK DETAILED ON THIS DRAWING, PLEASE NOTE THE FOLLOWING SIGNIFICANT RISKS AND INFORMATION:

 INDICATES - WARNING
 INDICATES - COMPULSORY INSTRUCTION
 INDICATES - FOR INFORMATION
 INDICATES - PROHIBITIVE INSTRUCTION

FOR INFORMATION RELATING TO END USE, MAINTENANCE, DEMOLITION ETC. - PLEASE REFER TO THE HEALTH & SAFETY FILE.

IT SHOULD BE ASSUMED THAT ALL WORKS ARE TO BE CARRIED OUT BY A COMPETENT CONTRACTOR AND, WHERE APPLICABLE, TO AN APPROVED METHOD STATEMENT.

 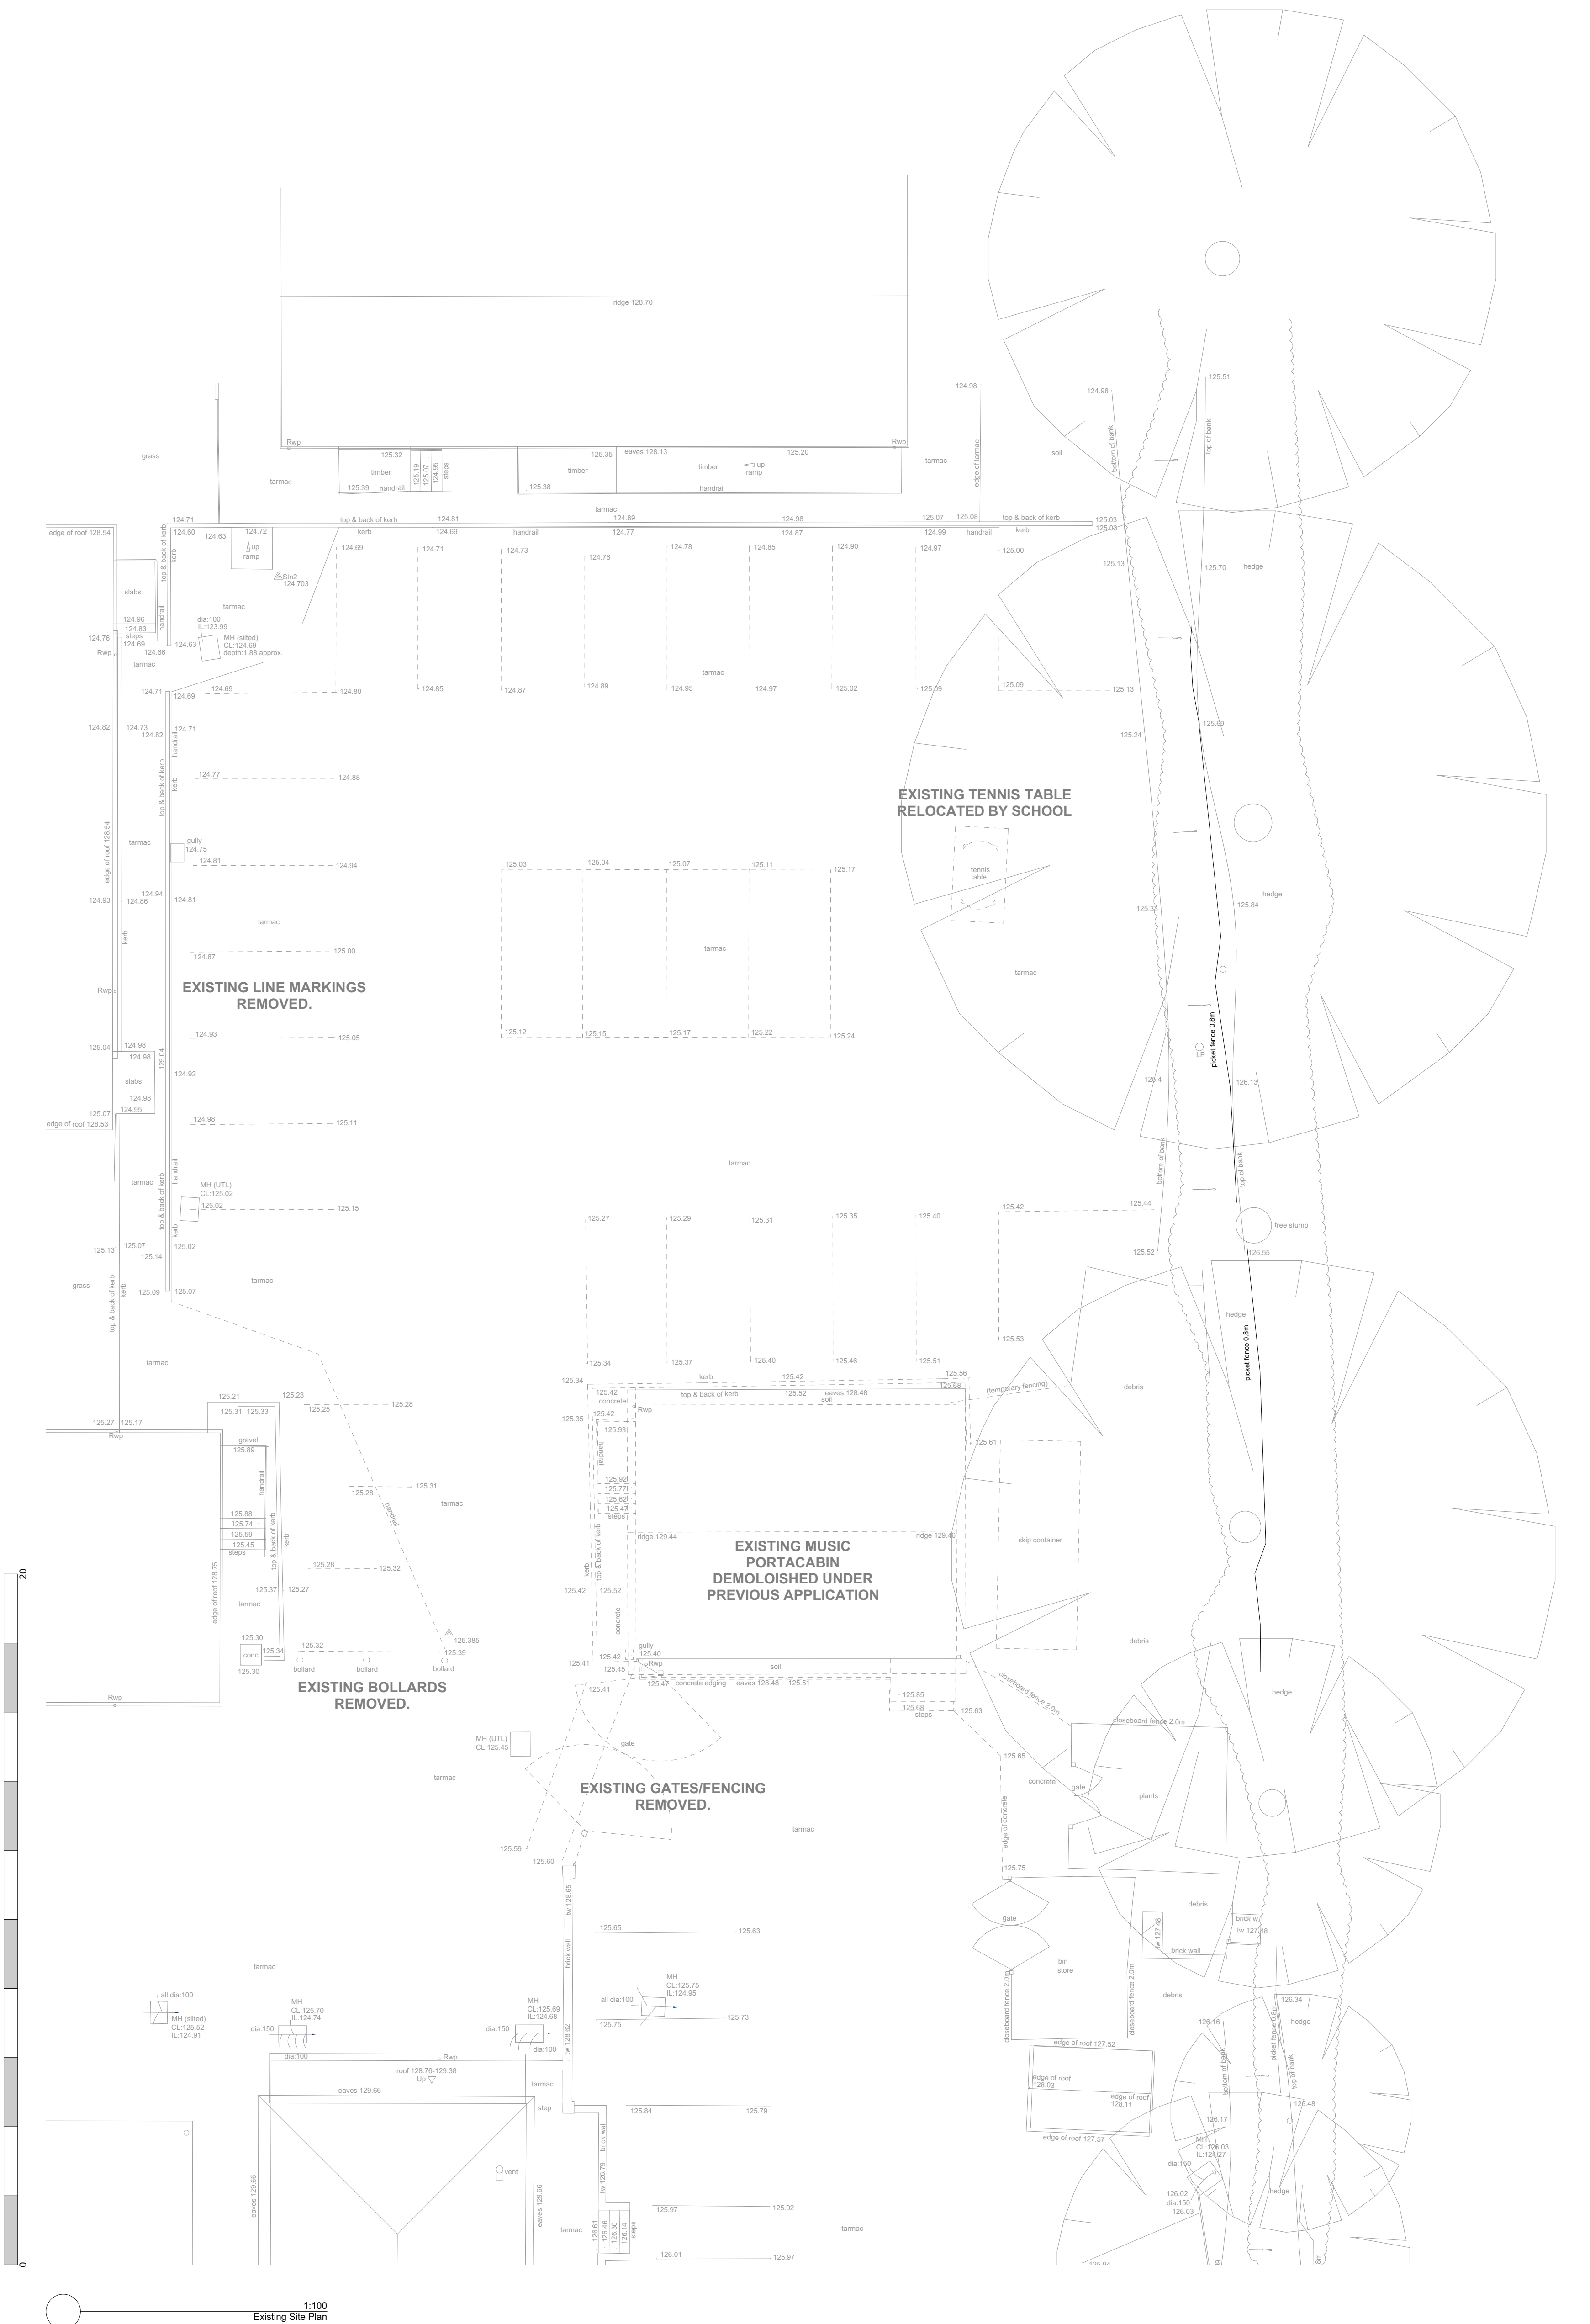

1:100
Existing Site Plan

Rev.	Amendments	Date	Drw.									
 PHILIPS SURVEYORS BUILDING SURVEYORS, DESIGNERS & CONSULTANTS PHILIPS SURVEYORS LLP, THE OLD COACH HOUSE, 78 LOWER STREET, PULBOROUGH, WEST SUSSEX, RH20 2AA T: 01798 873222 E: INFO@PHILIPS-SURVEYORS.CO.UK W: WWW.PHILIPS-SURVEYORS.CO.UK  CLIENT: #Client Full Name Imberhorne School, Windmill Lane, East Grinstead, West Sussex. RH19 2DT PROJECT: New Modular SEND/Leadership Building Imberhorne School, Windmill Lane, East Grinstead, West Sussex. RH19 2DT DRAWING TITLE: Existing Existing Site Plan <table><tr><td>DRAWN: GRM</td><td>JOB NO: 2745/26</td><td>SCALE @ A1: As Shown</td></tr><tr><td>CHECKED: WRC</td><td>DRAWING NO:</td><td>REV:</td></tr><tr><td>DATE: June 26</td><td colspan="2">ESP-01</td></tr></table> © PHILIPS SURVEYORS LLP.				DRAWN: GRM	JOB NO: 2745/26	SCALE @ A1: As Shown	CHECKED: WRC	DRAWING NO:	REV:	DATE: June 26	ESP-01	
DRAWN: GRM	JOB NO: 2745/26	SCALE @ A1: As Shown										
CHECKED: WRC	DRAWING NO:	REV:										
DATE: June 26	ESP-01											