



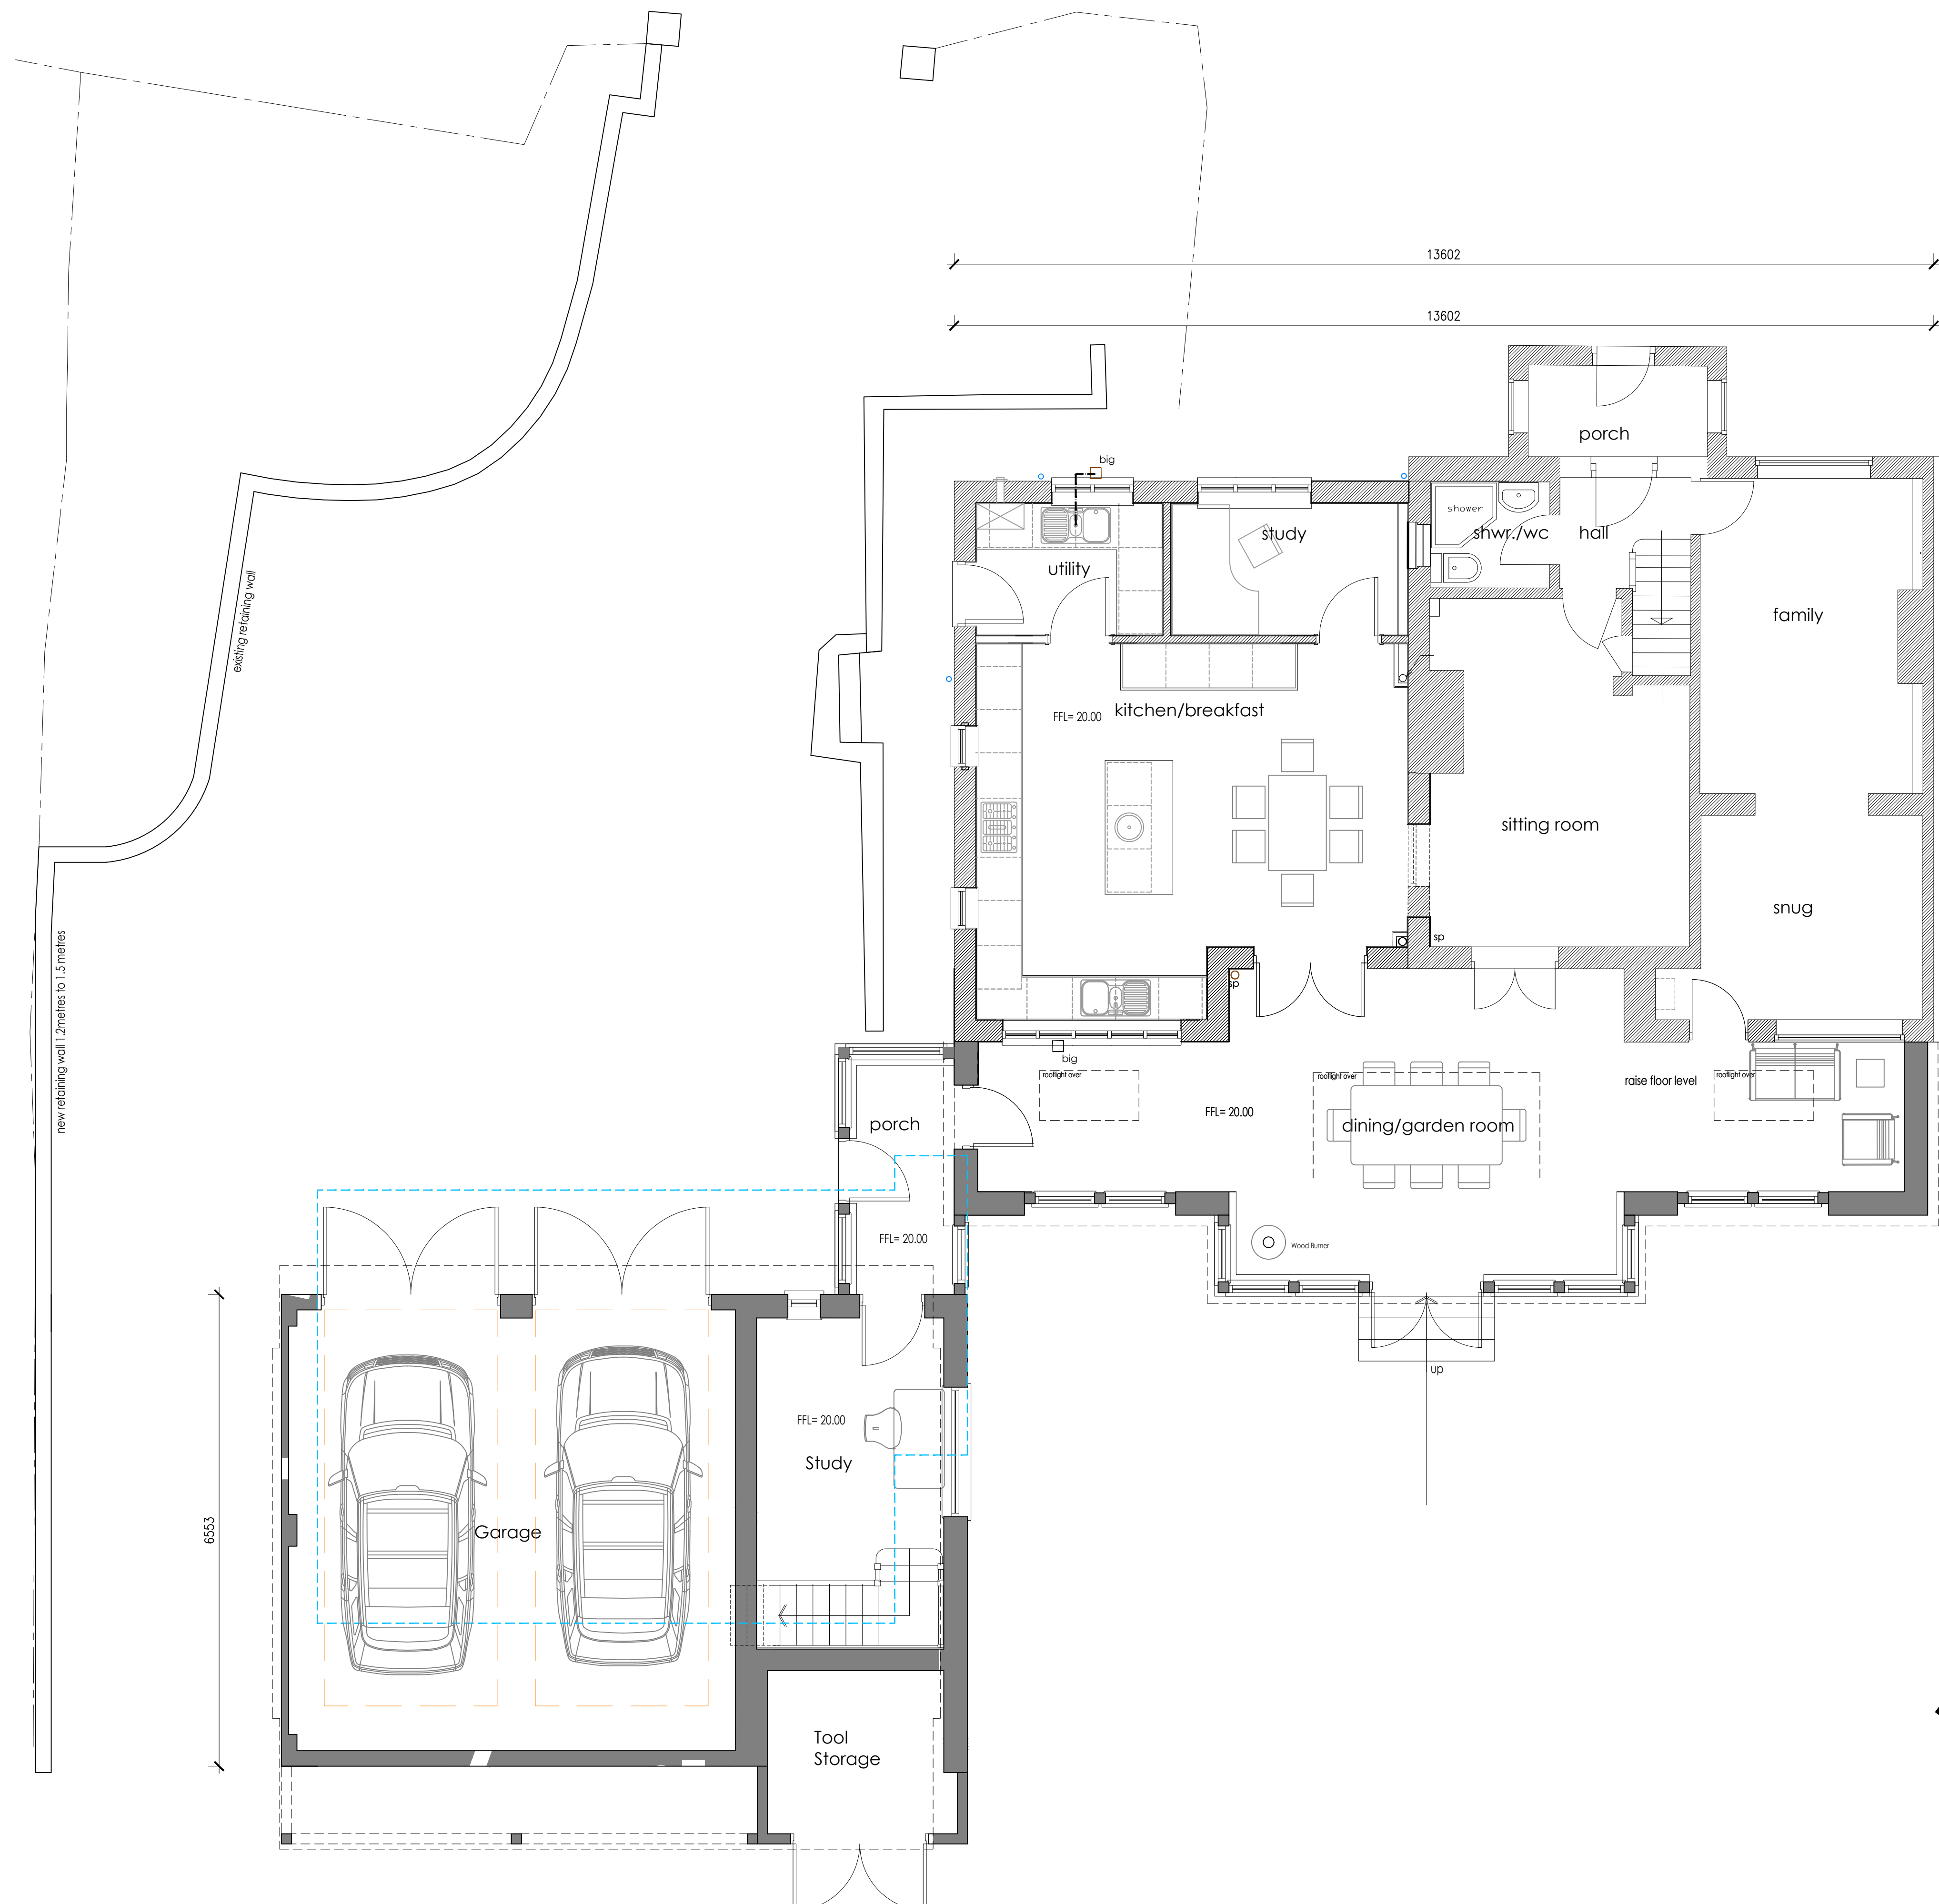

Ground Floor Plan

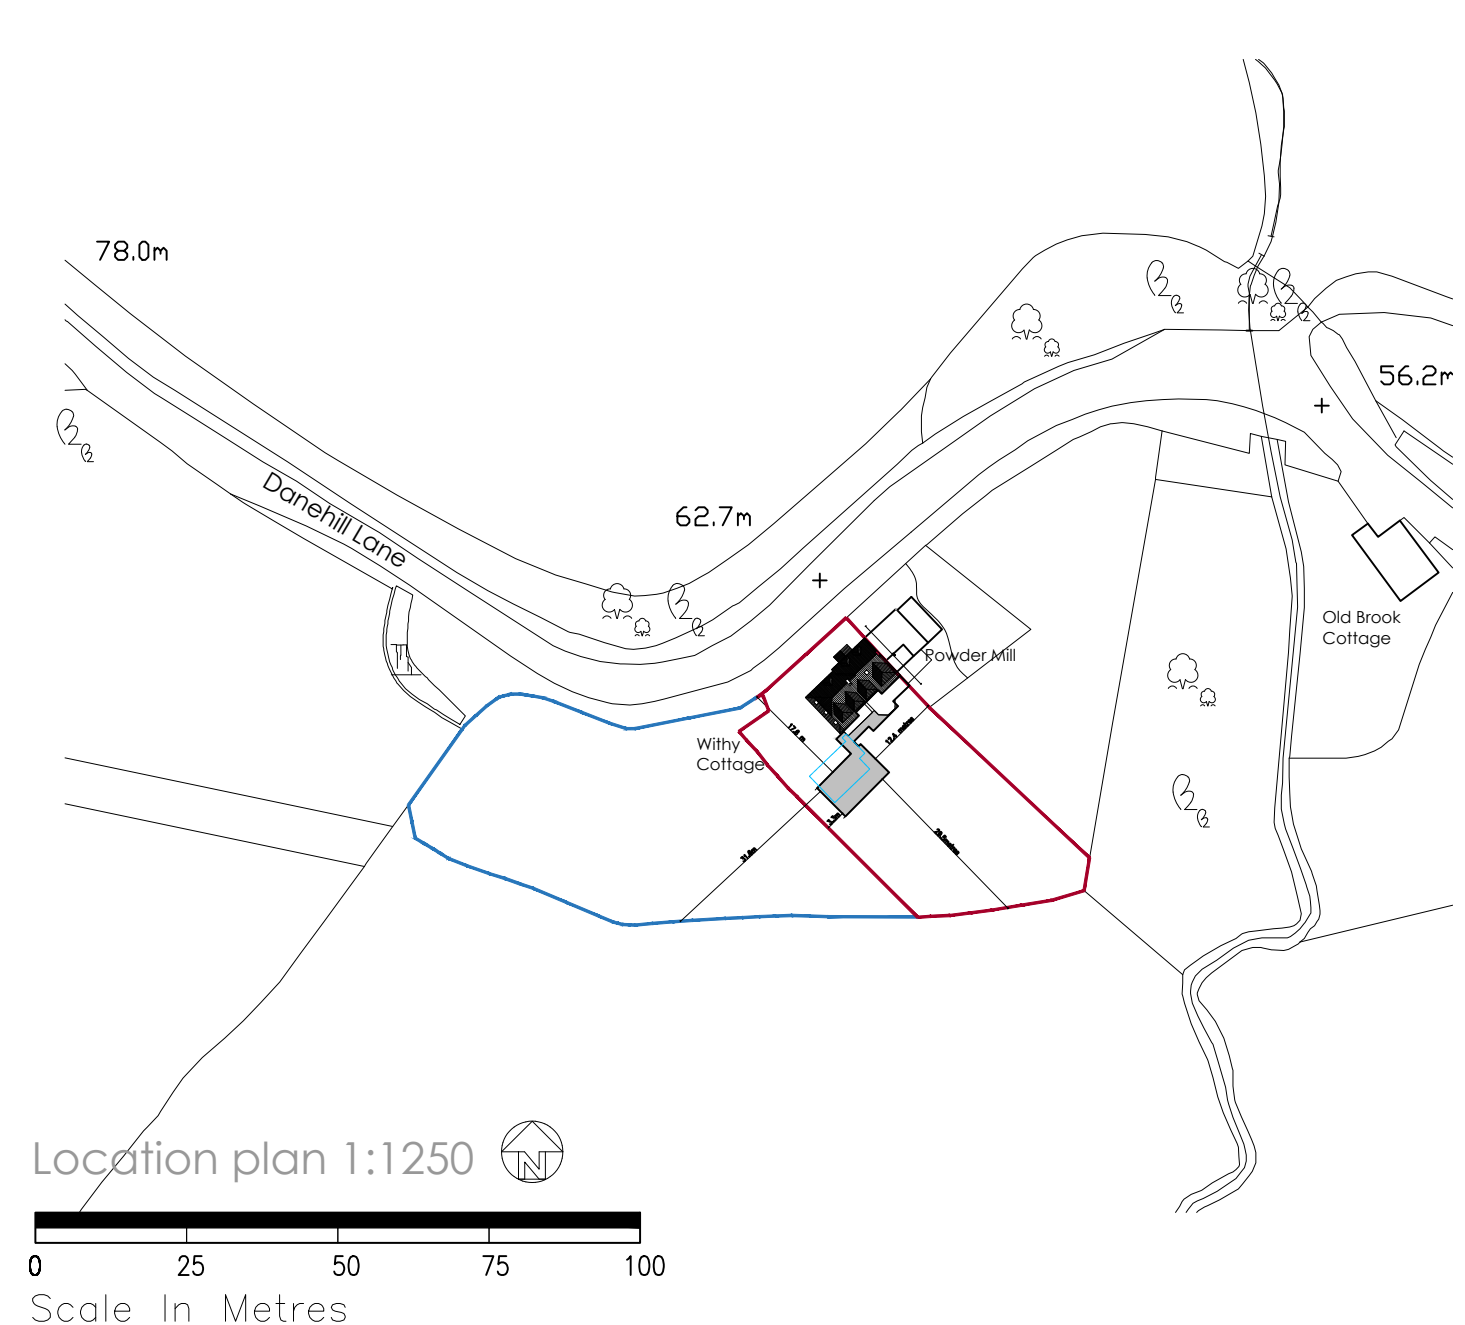

F	10.7.26	reduced scale and massing to suit client & planning requirements and red line and blue line boundary added
E	1.7.26	reduced scale and massing to suit planning requirements
D	17.6.26	reduced scale and massing to suit planning requirements
C	6.3.26	dimension added to suit LA's requirements
B	28.1.26	design amendments to suit client requirements
A	16.1.26	design amendments to suit client requirements
rev.	date	comment

--- Line of original approved Planning Application Ref:13/00711/FUL

klaarchitects

client
Mr & Mrs W. Humphrey

job
"Withy Cottage"
Horsted Lane
Danehill
RH17 7HP

drawing number
314. PL.01/F

drawing title
General Arrangement
Proposed
Ground Floor Plan

date Jan.'26	scale/original sheet size 1:50@A1	RIBA work stage 3
-----------------	--------------------------------------	----------------------

Do not scale off drawing
Check all dimensions on site before all work is commenced
All goods materials workmanship to conform with current building regulations BS5 and COP's
© Copyright KLA Architects Ltd.
kla architects limited
57 Penland Road
Haywards Heath
West Sussex RH16 1PJ
telephone 07712 449 562
email kla.architects@gmail.com
www.klaarchitects.co.uk
Company No. 6538521
Registered Office
33 Cattle High St.
Lewes, BN1 2AN

