


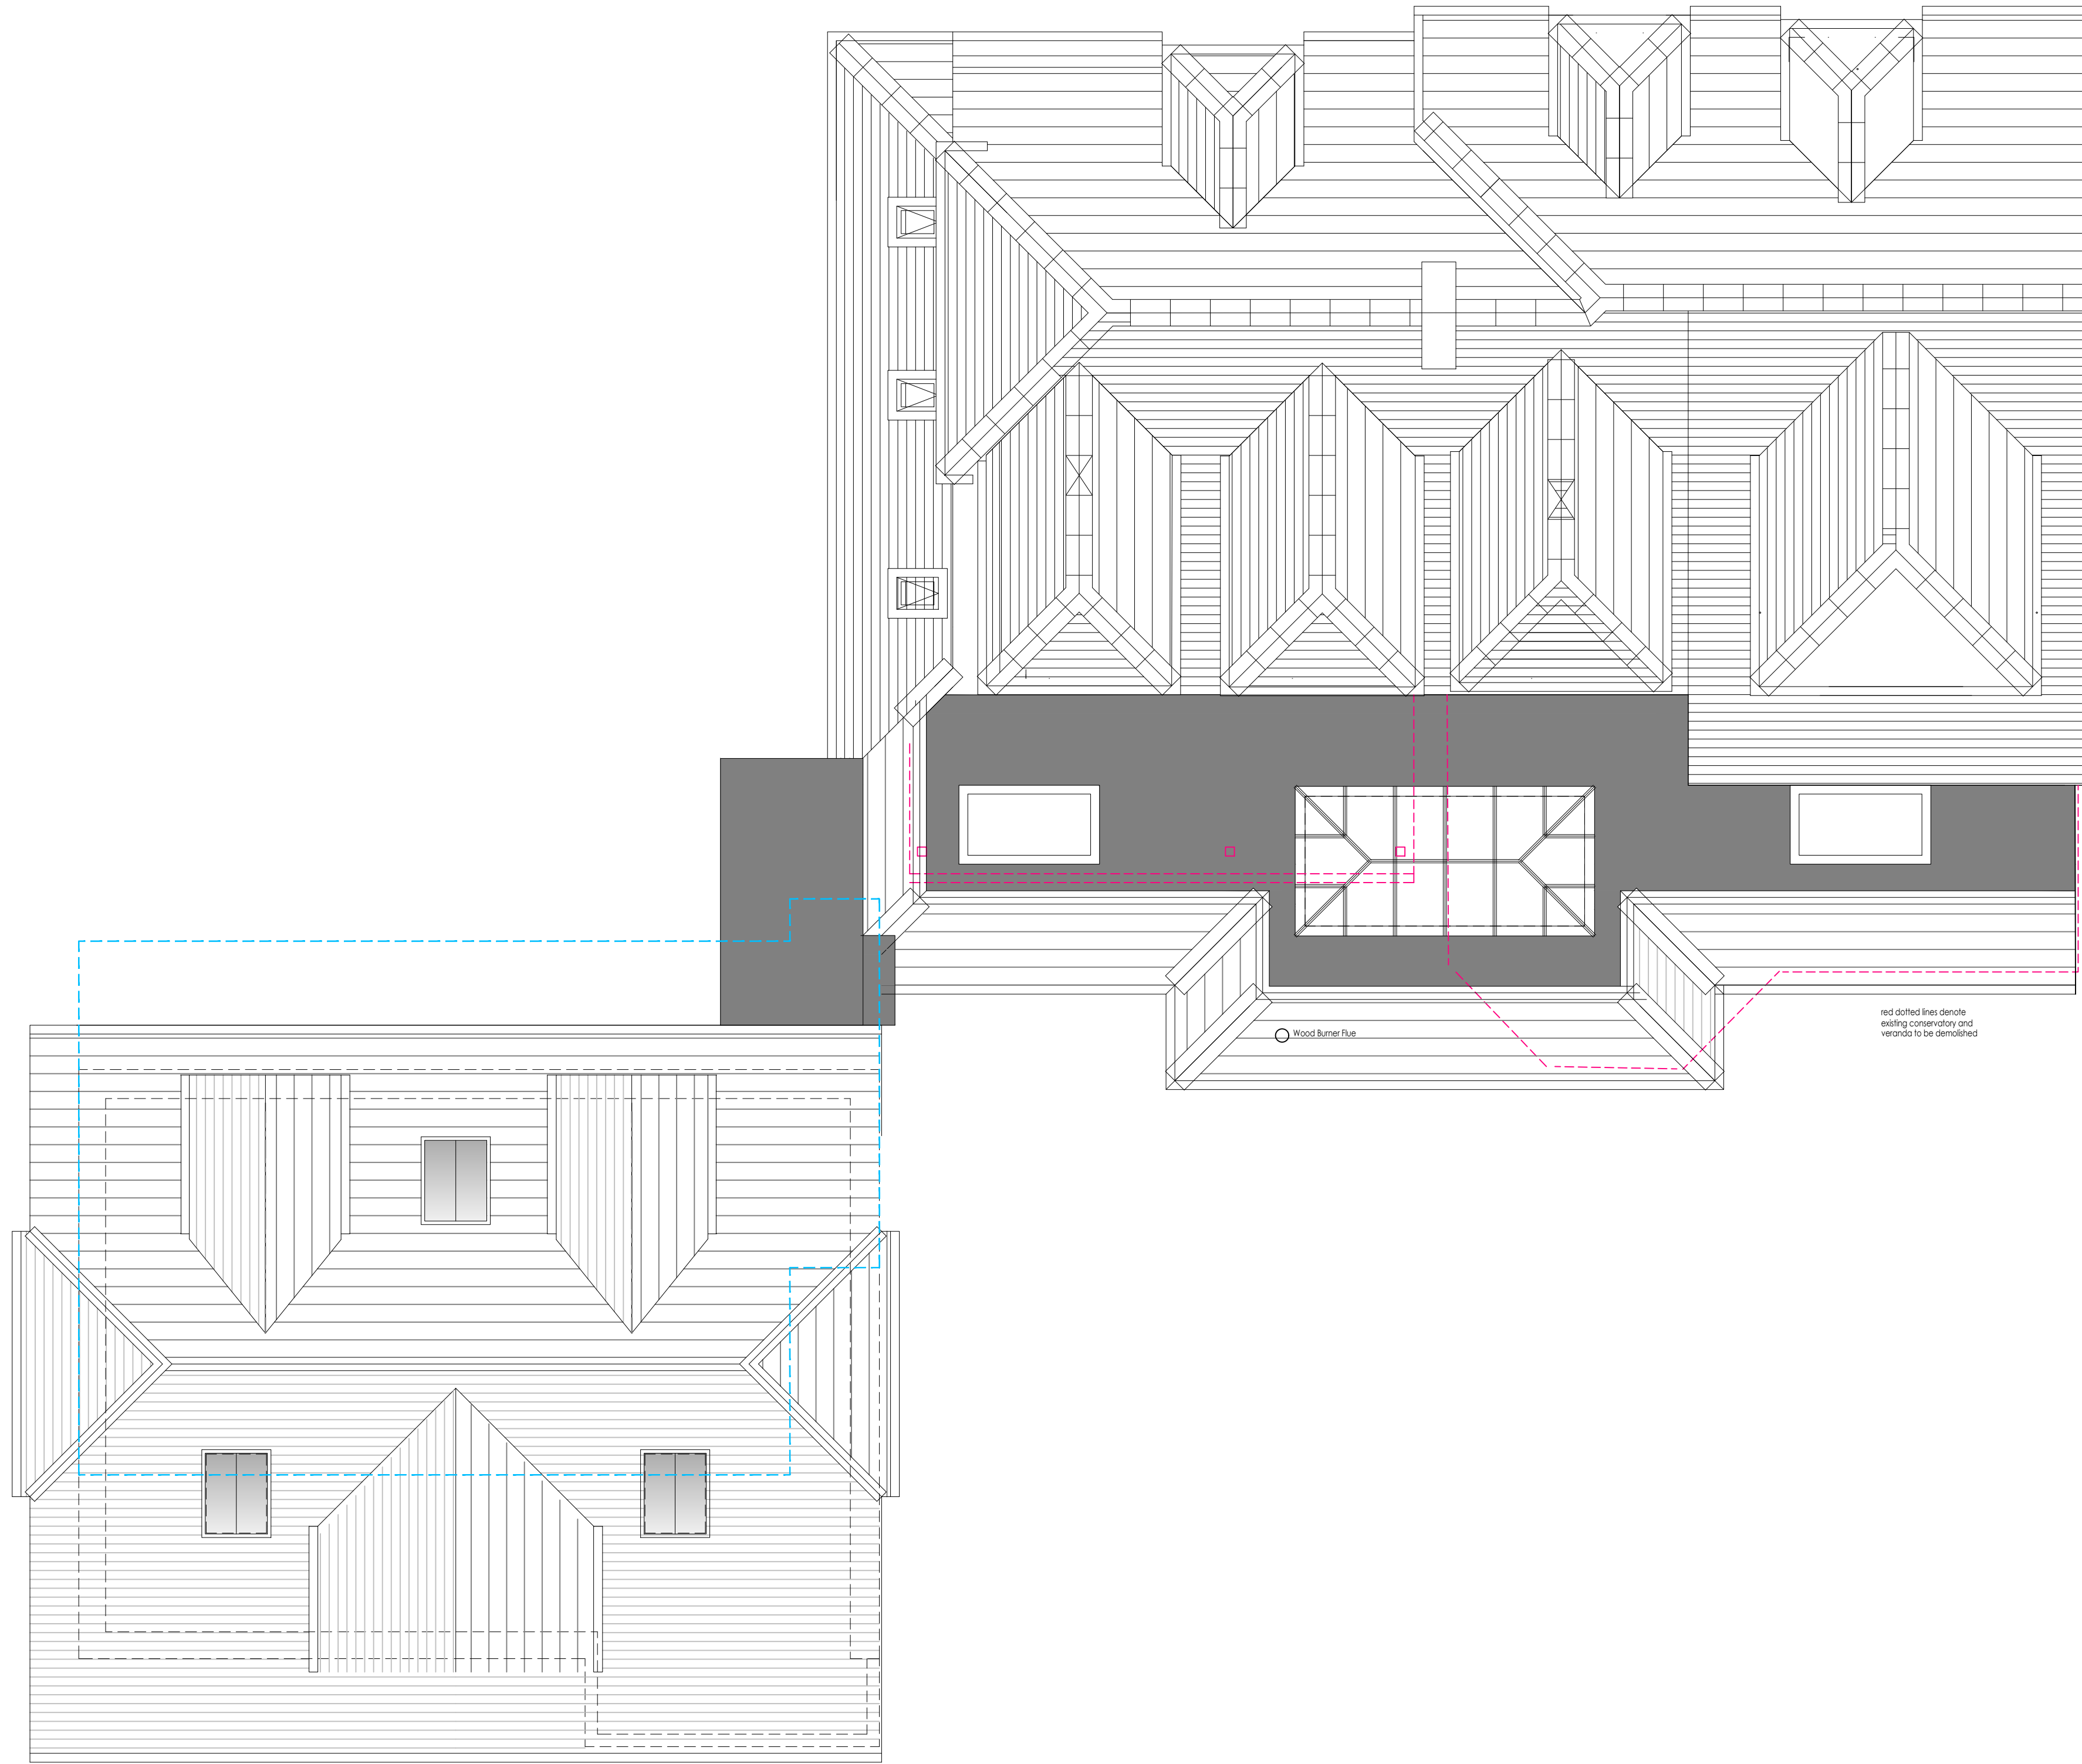

Line of original approved Planning Application Ref:13/00711/FUL		
F	20.7.26	reduced scale and massing to suit planning requirements for rear dormer
E	10.7.26	reduced scale and massing to suit client & planning requirements
D	1.7.26	reduced scale and massing to suit planning requirements
C	17.6.26	reduced scale and massing to suit planning requirements
B	6.3.26	existing house extents labelled to suit LA's requirements
A	16.1.26	design amendments to suit client requirements
rev.	date	comment
amendments		
klaarchitects		
client	Mr & Mrs W. Humphrey	
job	"Withy Cottage" Horsted Lane Danehill	
drawing number	314.PL.02/F	
drawing title	General Arrangement Proposed Roof Plan	
date	Jan.'26	scale/original sheet size 1:50@A1
scale/original sheet size	1:50@A1	RIBA work stage
Do not scale off drawing Check all dimensions on site before all work is commenced All goods materials workmanship to conform with current building regulations BS5 and COP's © Copyright KLA Architects Ltd.		
kla architects limited 57 Penland Road Haywards Heath West Sussex RH16 1PJ		
telephone 07712 449 562 email kla.architects@gmail.com www.klaarchitects.co.uk		
Company No. 6538521 Registered Office 33 Cattle High St. Lewes, BN7 2AN		