




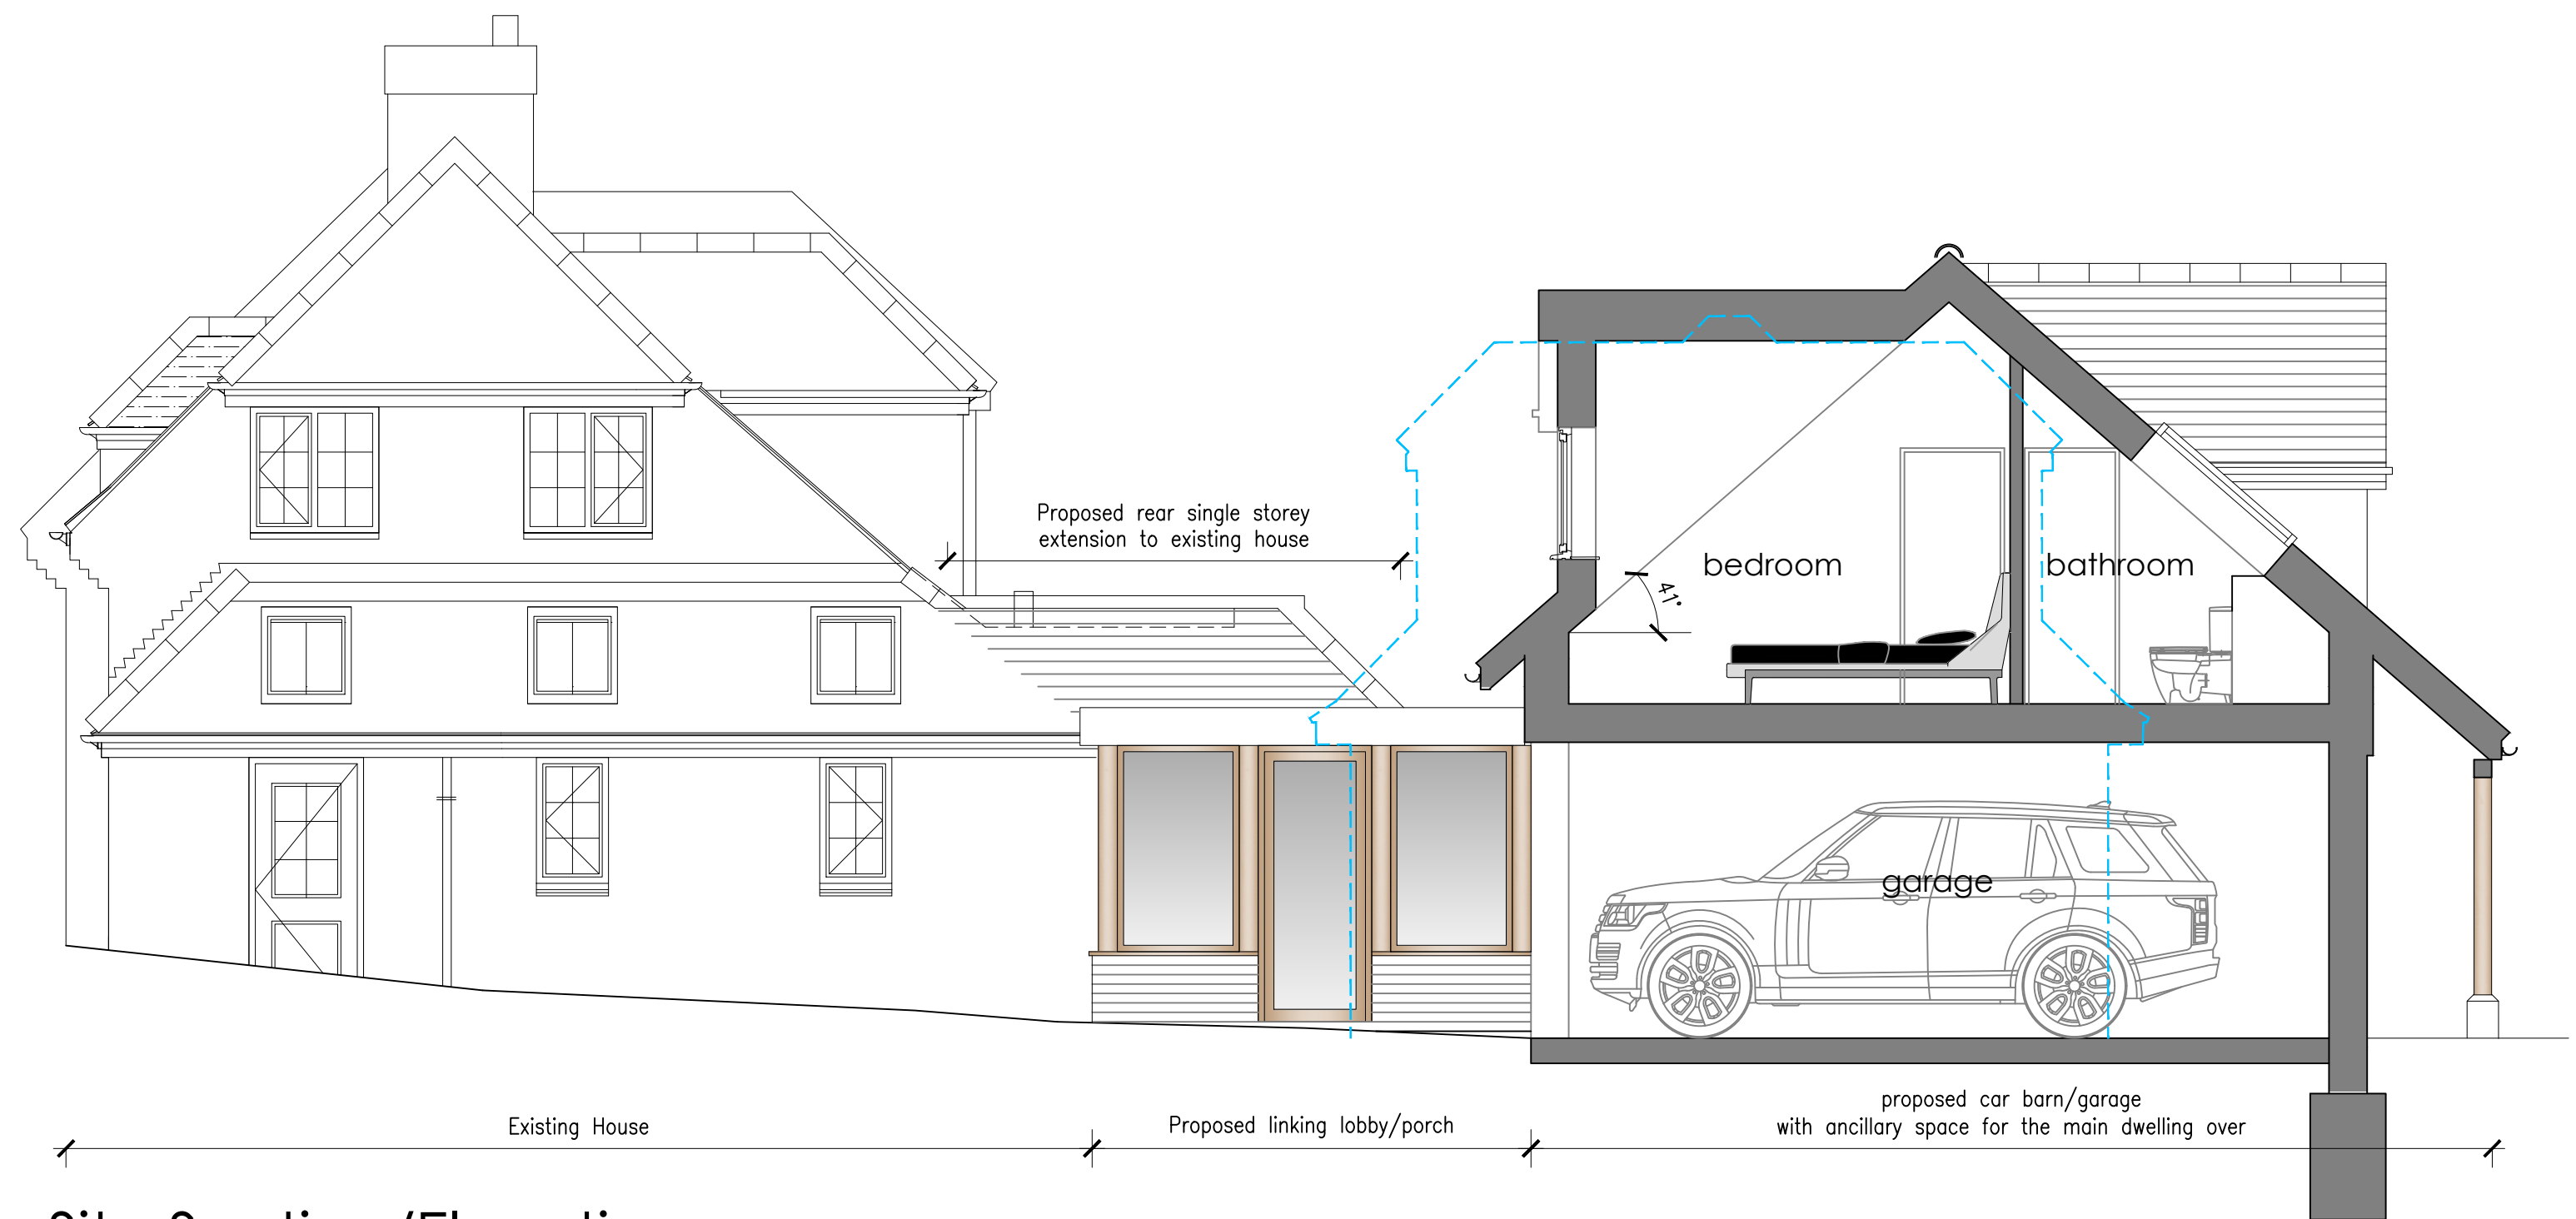

Site Section/Elevation

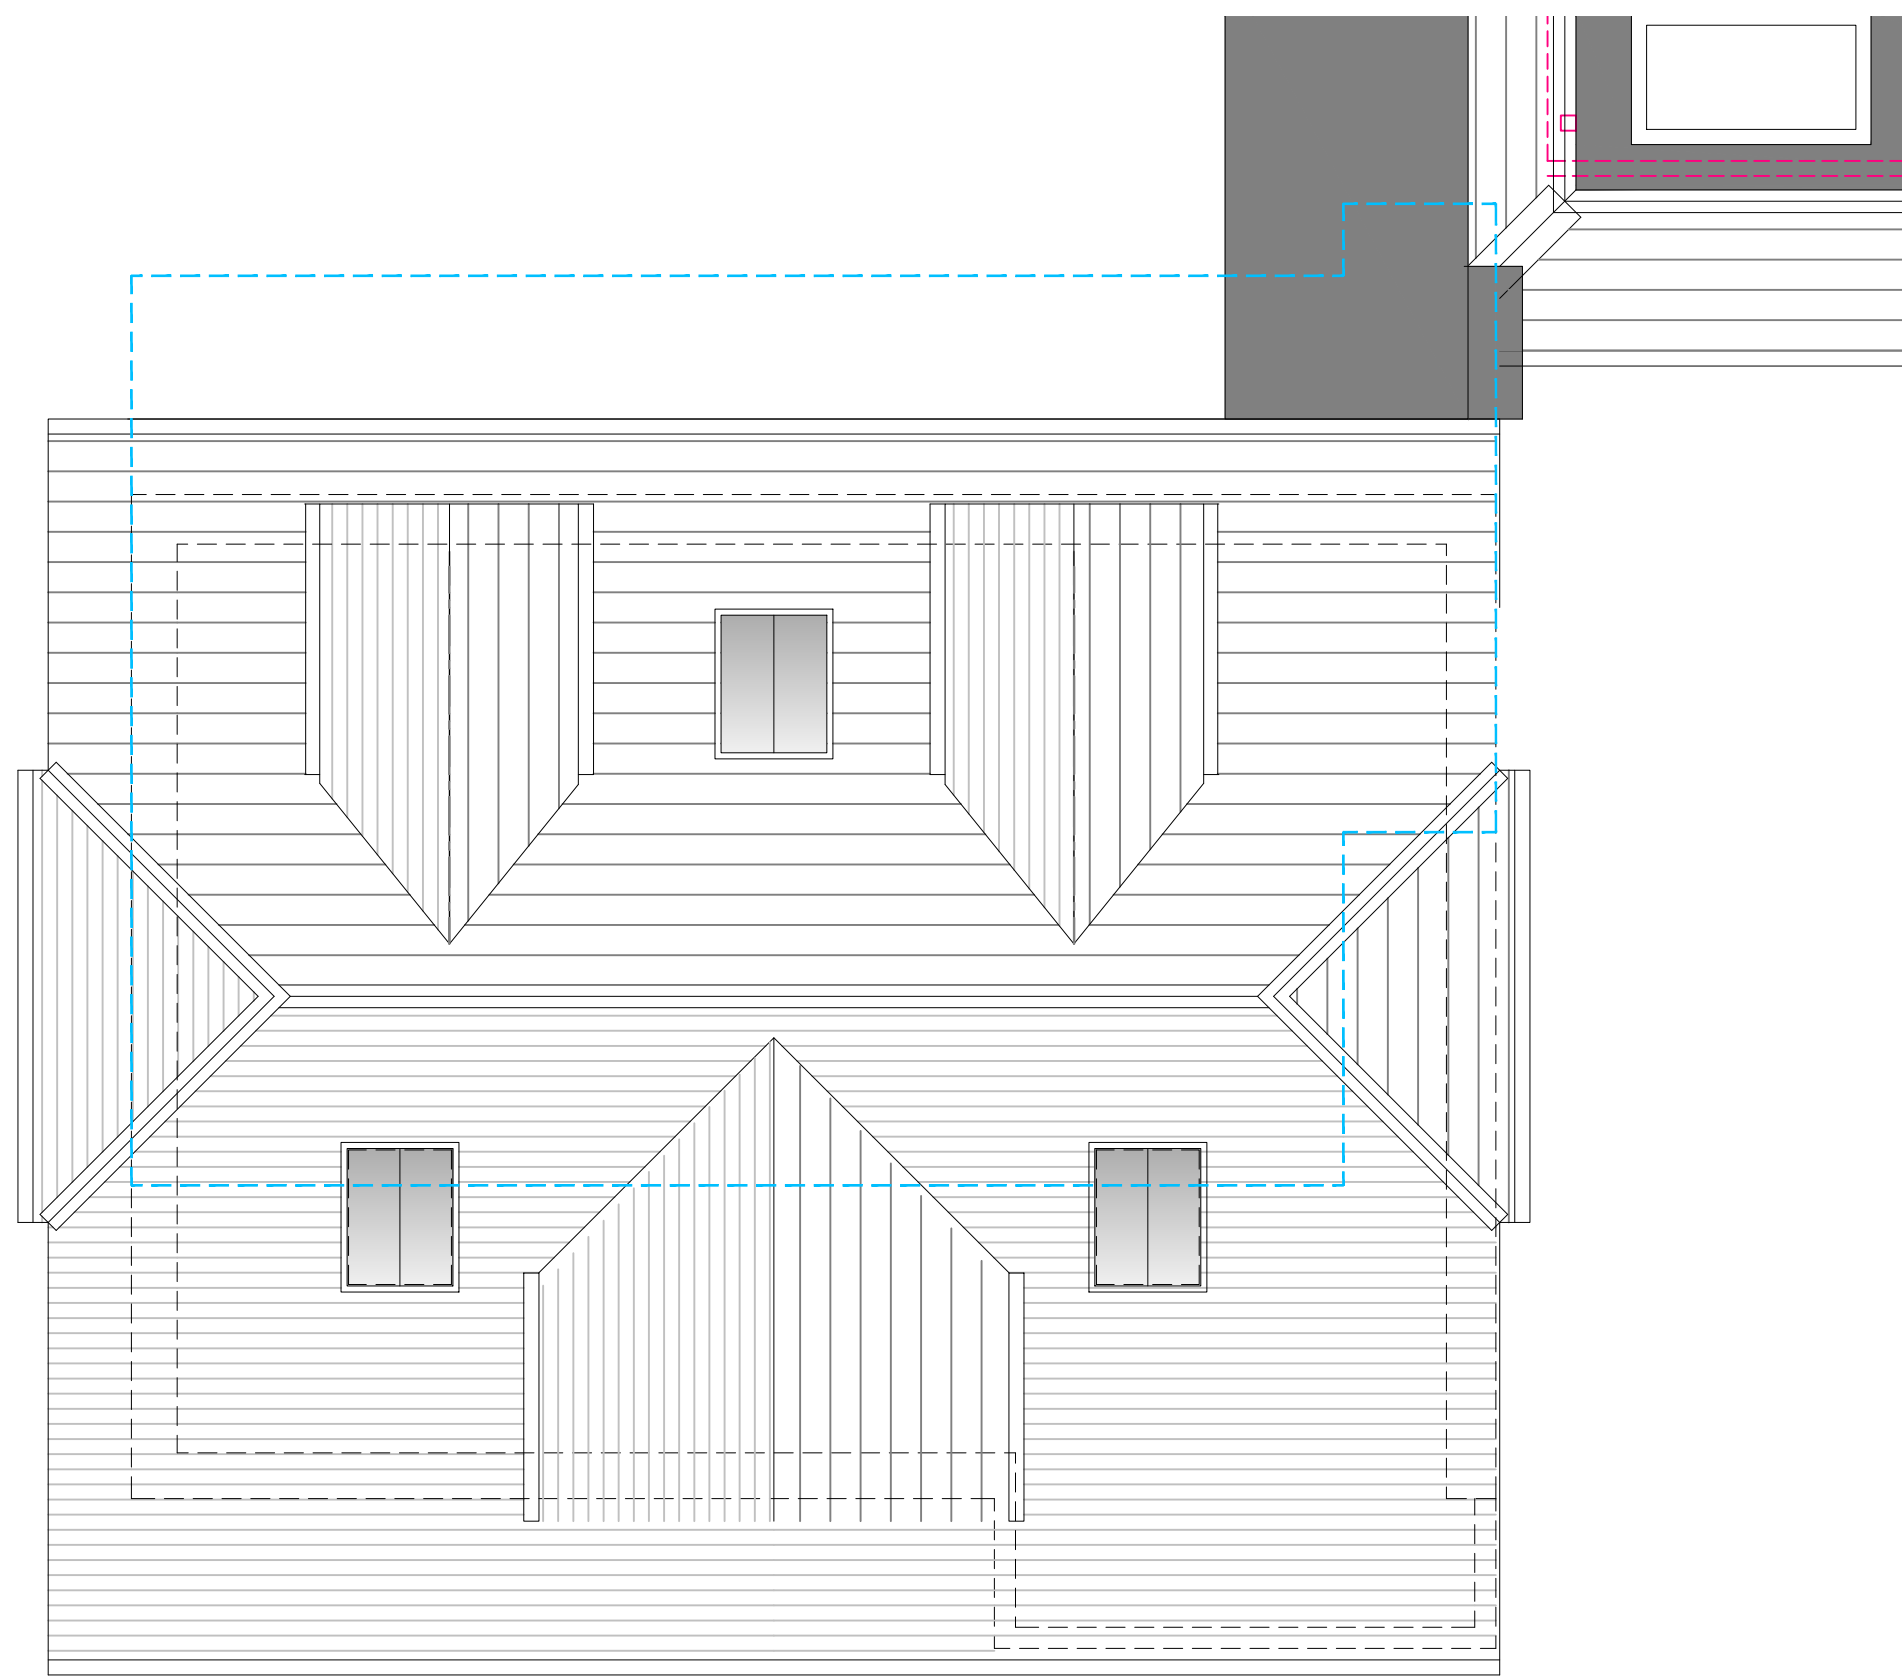

Roof Plan of Car Barn/Garage

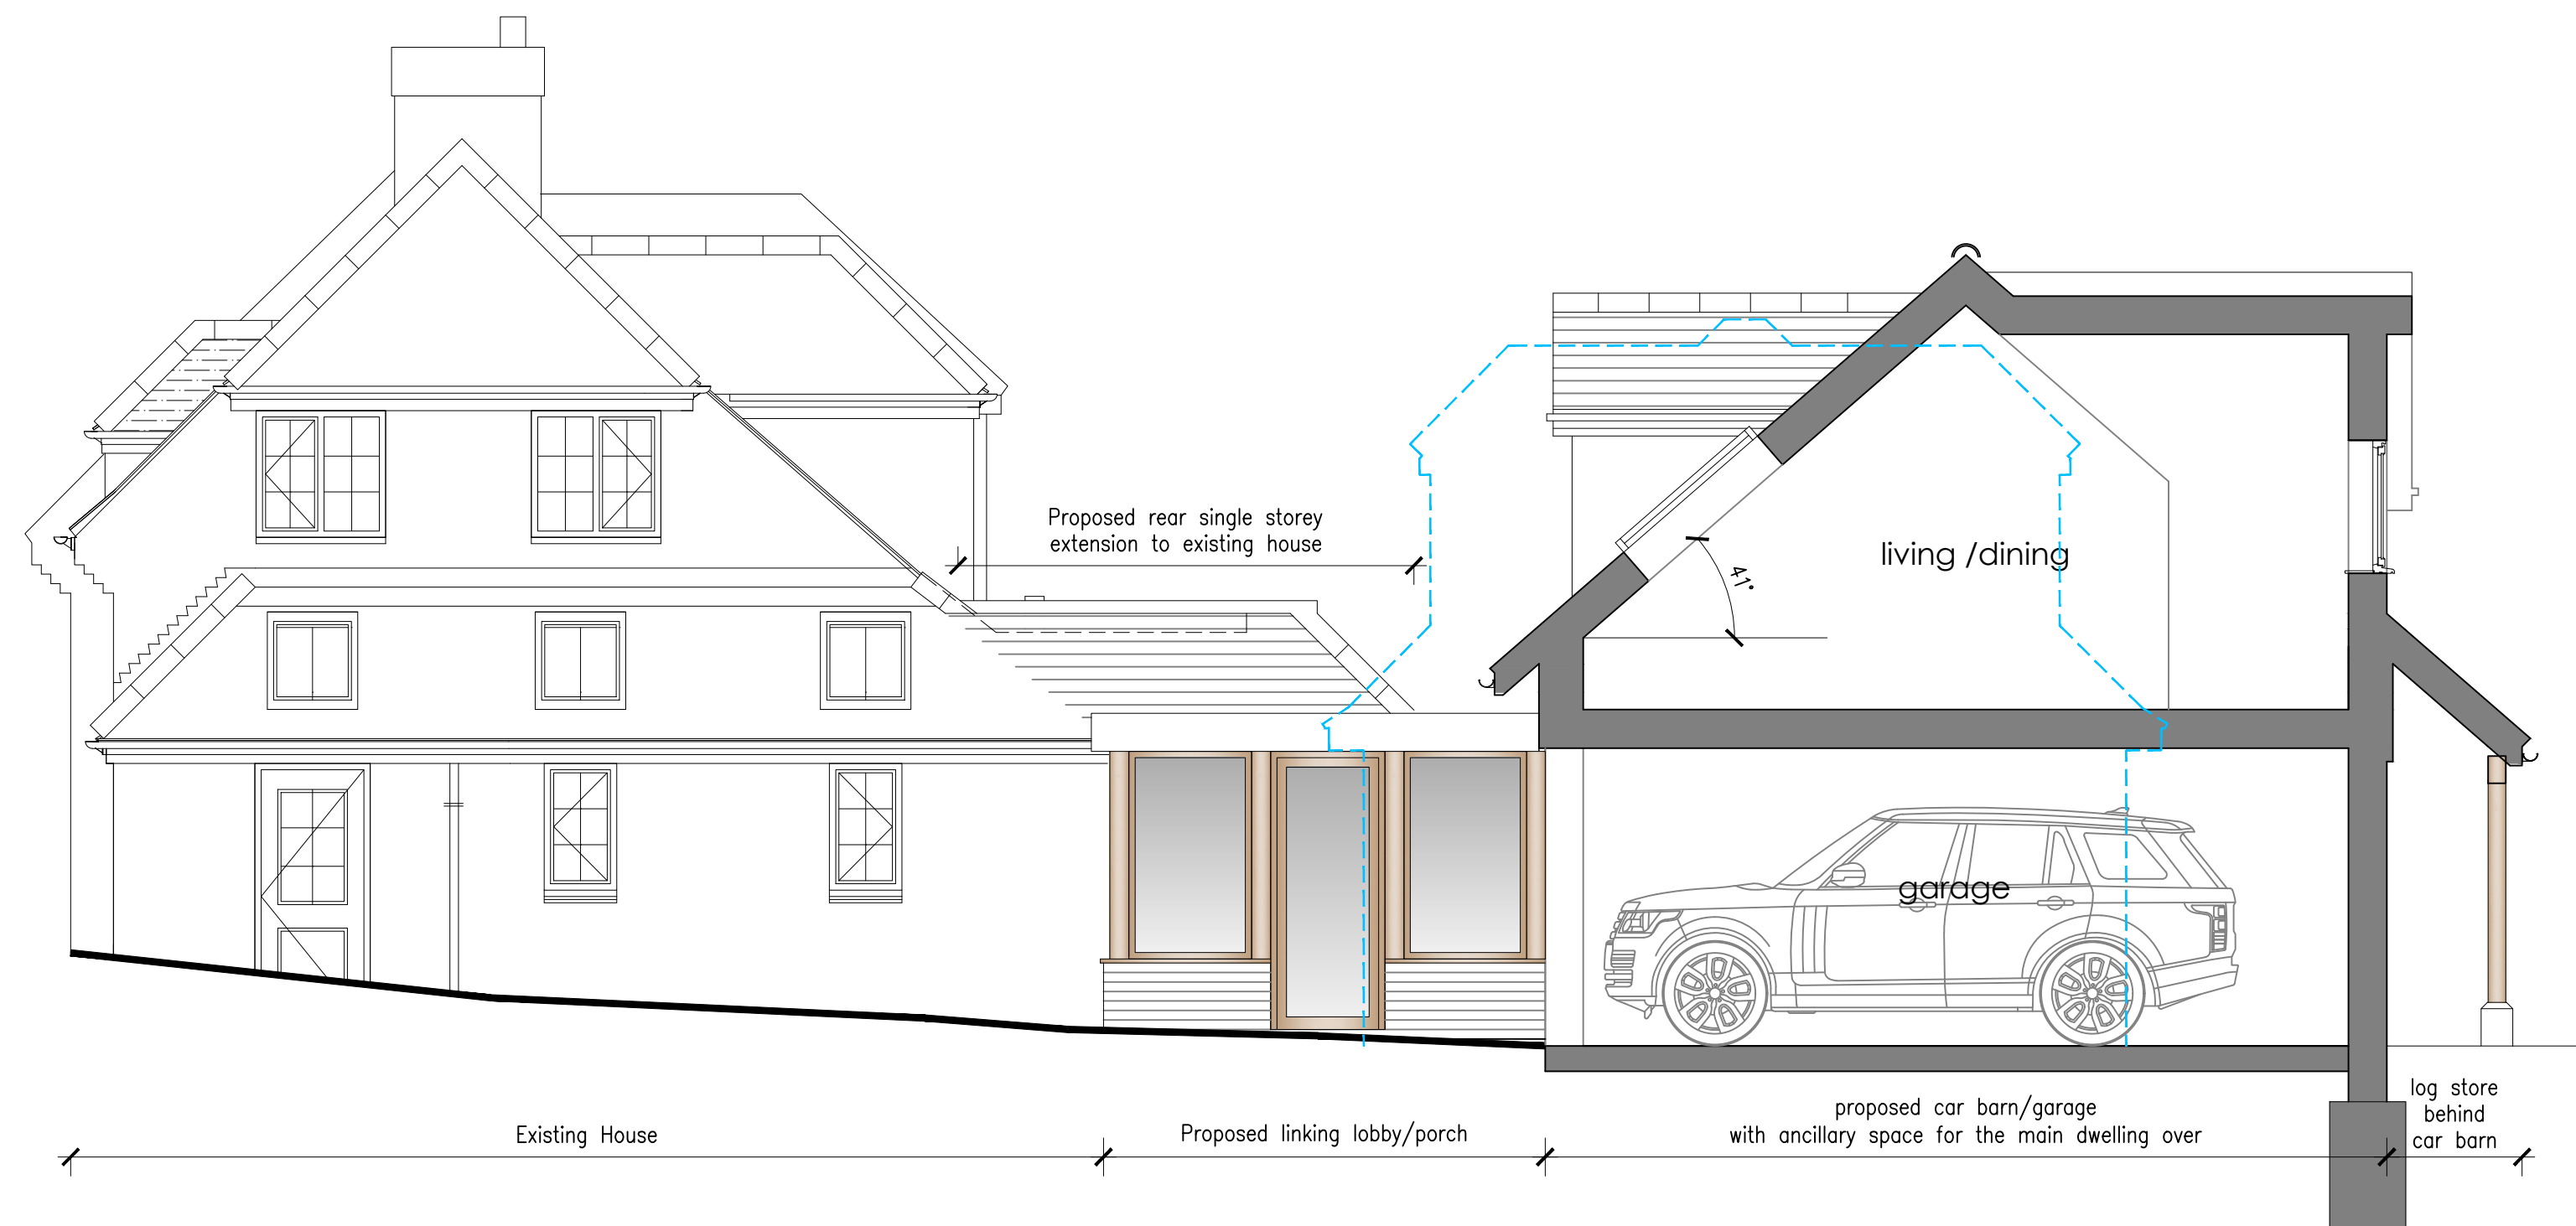

Site Section/Elevation

--- Line of original approved Planning Application Ref:13/00711/FUL

|      |         |   |
|------|---------|---|
| F    | 20.7.26 | reduced scale and massing to suit planning requirements for rear dormer                                              |
| E    | 10.7.26 | Further amendments to suit client & planning requirements                                                            |
| D    | 1.7.26  | reduced scale and massing to suit client & planning requirements                                                     |
| C    | 17.6.26 | reduced scale and massing to suit planning requirements                                                              |
| B    | 6.3.26  | additional annotations added to meet LA's requirements to show differentiation between existing and proposed extents |
| A    | 16.1.26 | design amendments to suit client requirements                                                                        |
| rev. | date    | comment   |

amendments

**klaarchitects**

client  
Mr & Mrs W. Humphrey

job  
"Withy Cottage"  
Horsted Lane  
Danehill

drawing number  
314.PL.04/F

drawing title  
General Arrangement  
proposed car barn  
roof plan and sections

|                 |                                      |                 |
|-----------------|--------------------------------------|-----------------|
| date<br>Jan.'26 | scale/original sheet size<br>1:50@A1 | RIBA work stage |
|-----------------|--------------------------------------|-----------------|

Do not scale off drawing  
Check all dimensions on site before all work is commenced  
All goods materials workmanship to conform with current building regulations BS and COP's  
© Copyright KLA Architects Ltd.

|                                                                                     |   |                                                                                  |
|-------------------------------------------------------------------------------------|---|----------------------------------------------------------------------------------|
| kla architects limited<br>57 Penland Road<br>Haywards Heath<br>West Sussex RH16 1PJ | telephone 07712 449 562<br>email <a href="mailto:kla.architects@gmail.com">kla.architects@gmail.com</a><br><a href="http://www.klaarchitects.co.uk">www.klaarchitects.co.uk</a> | Company No. 6538521<br>Registered Office<br>33 Cattle High St.<br>Lewes, BN7 2AN |
|-------------------------------------------------------------------------------------|---|----------------------------------------------------------------------------------|