
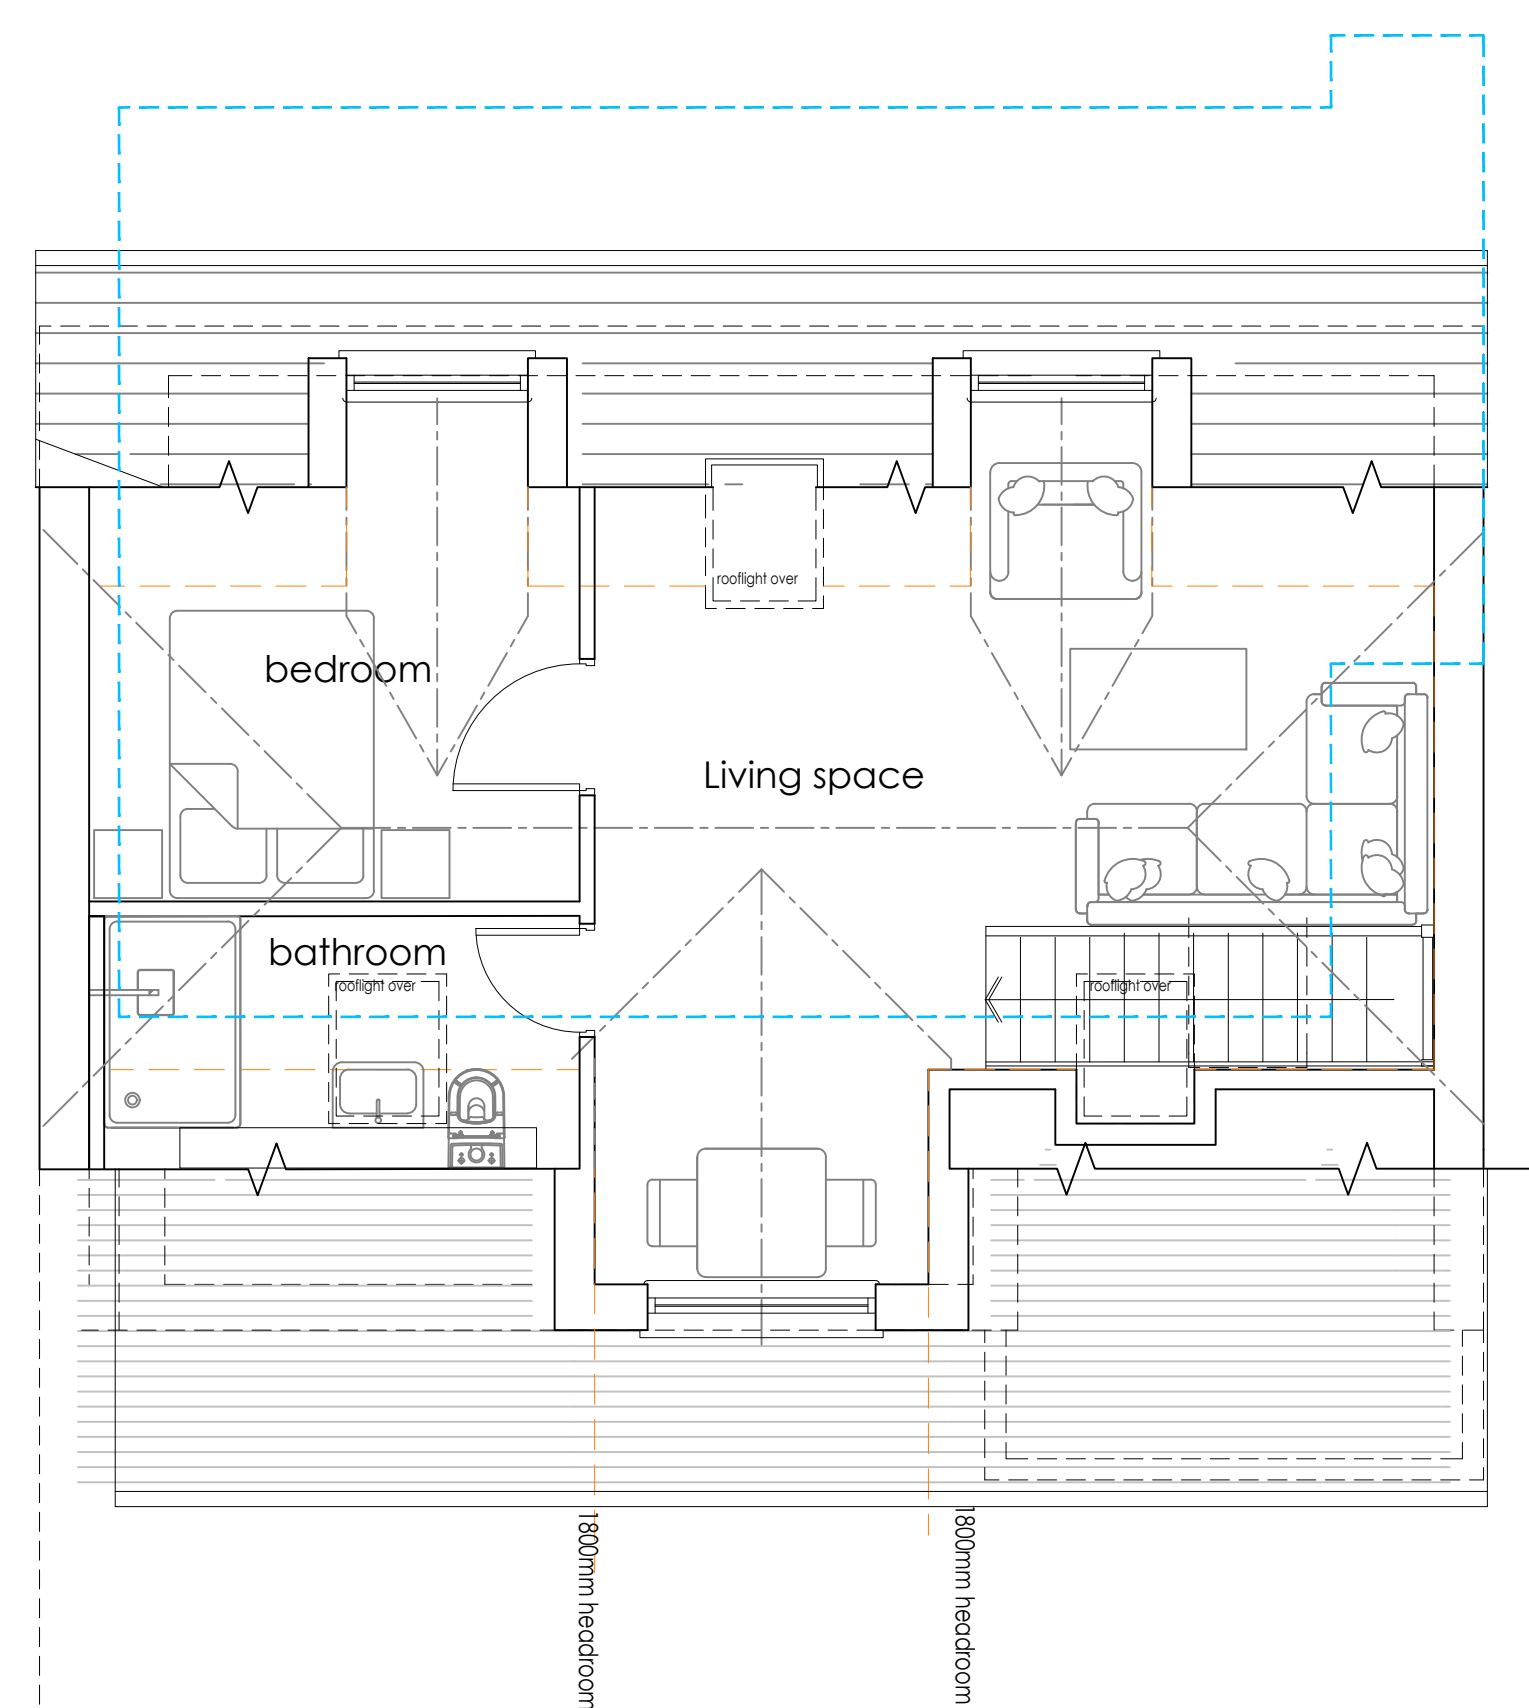
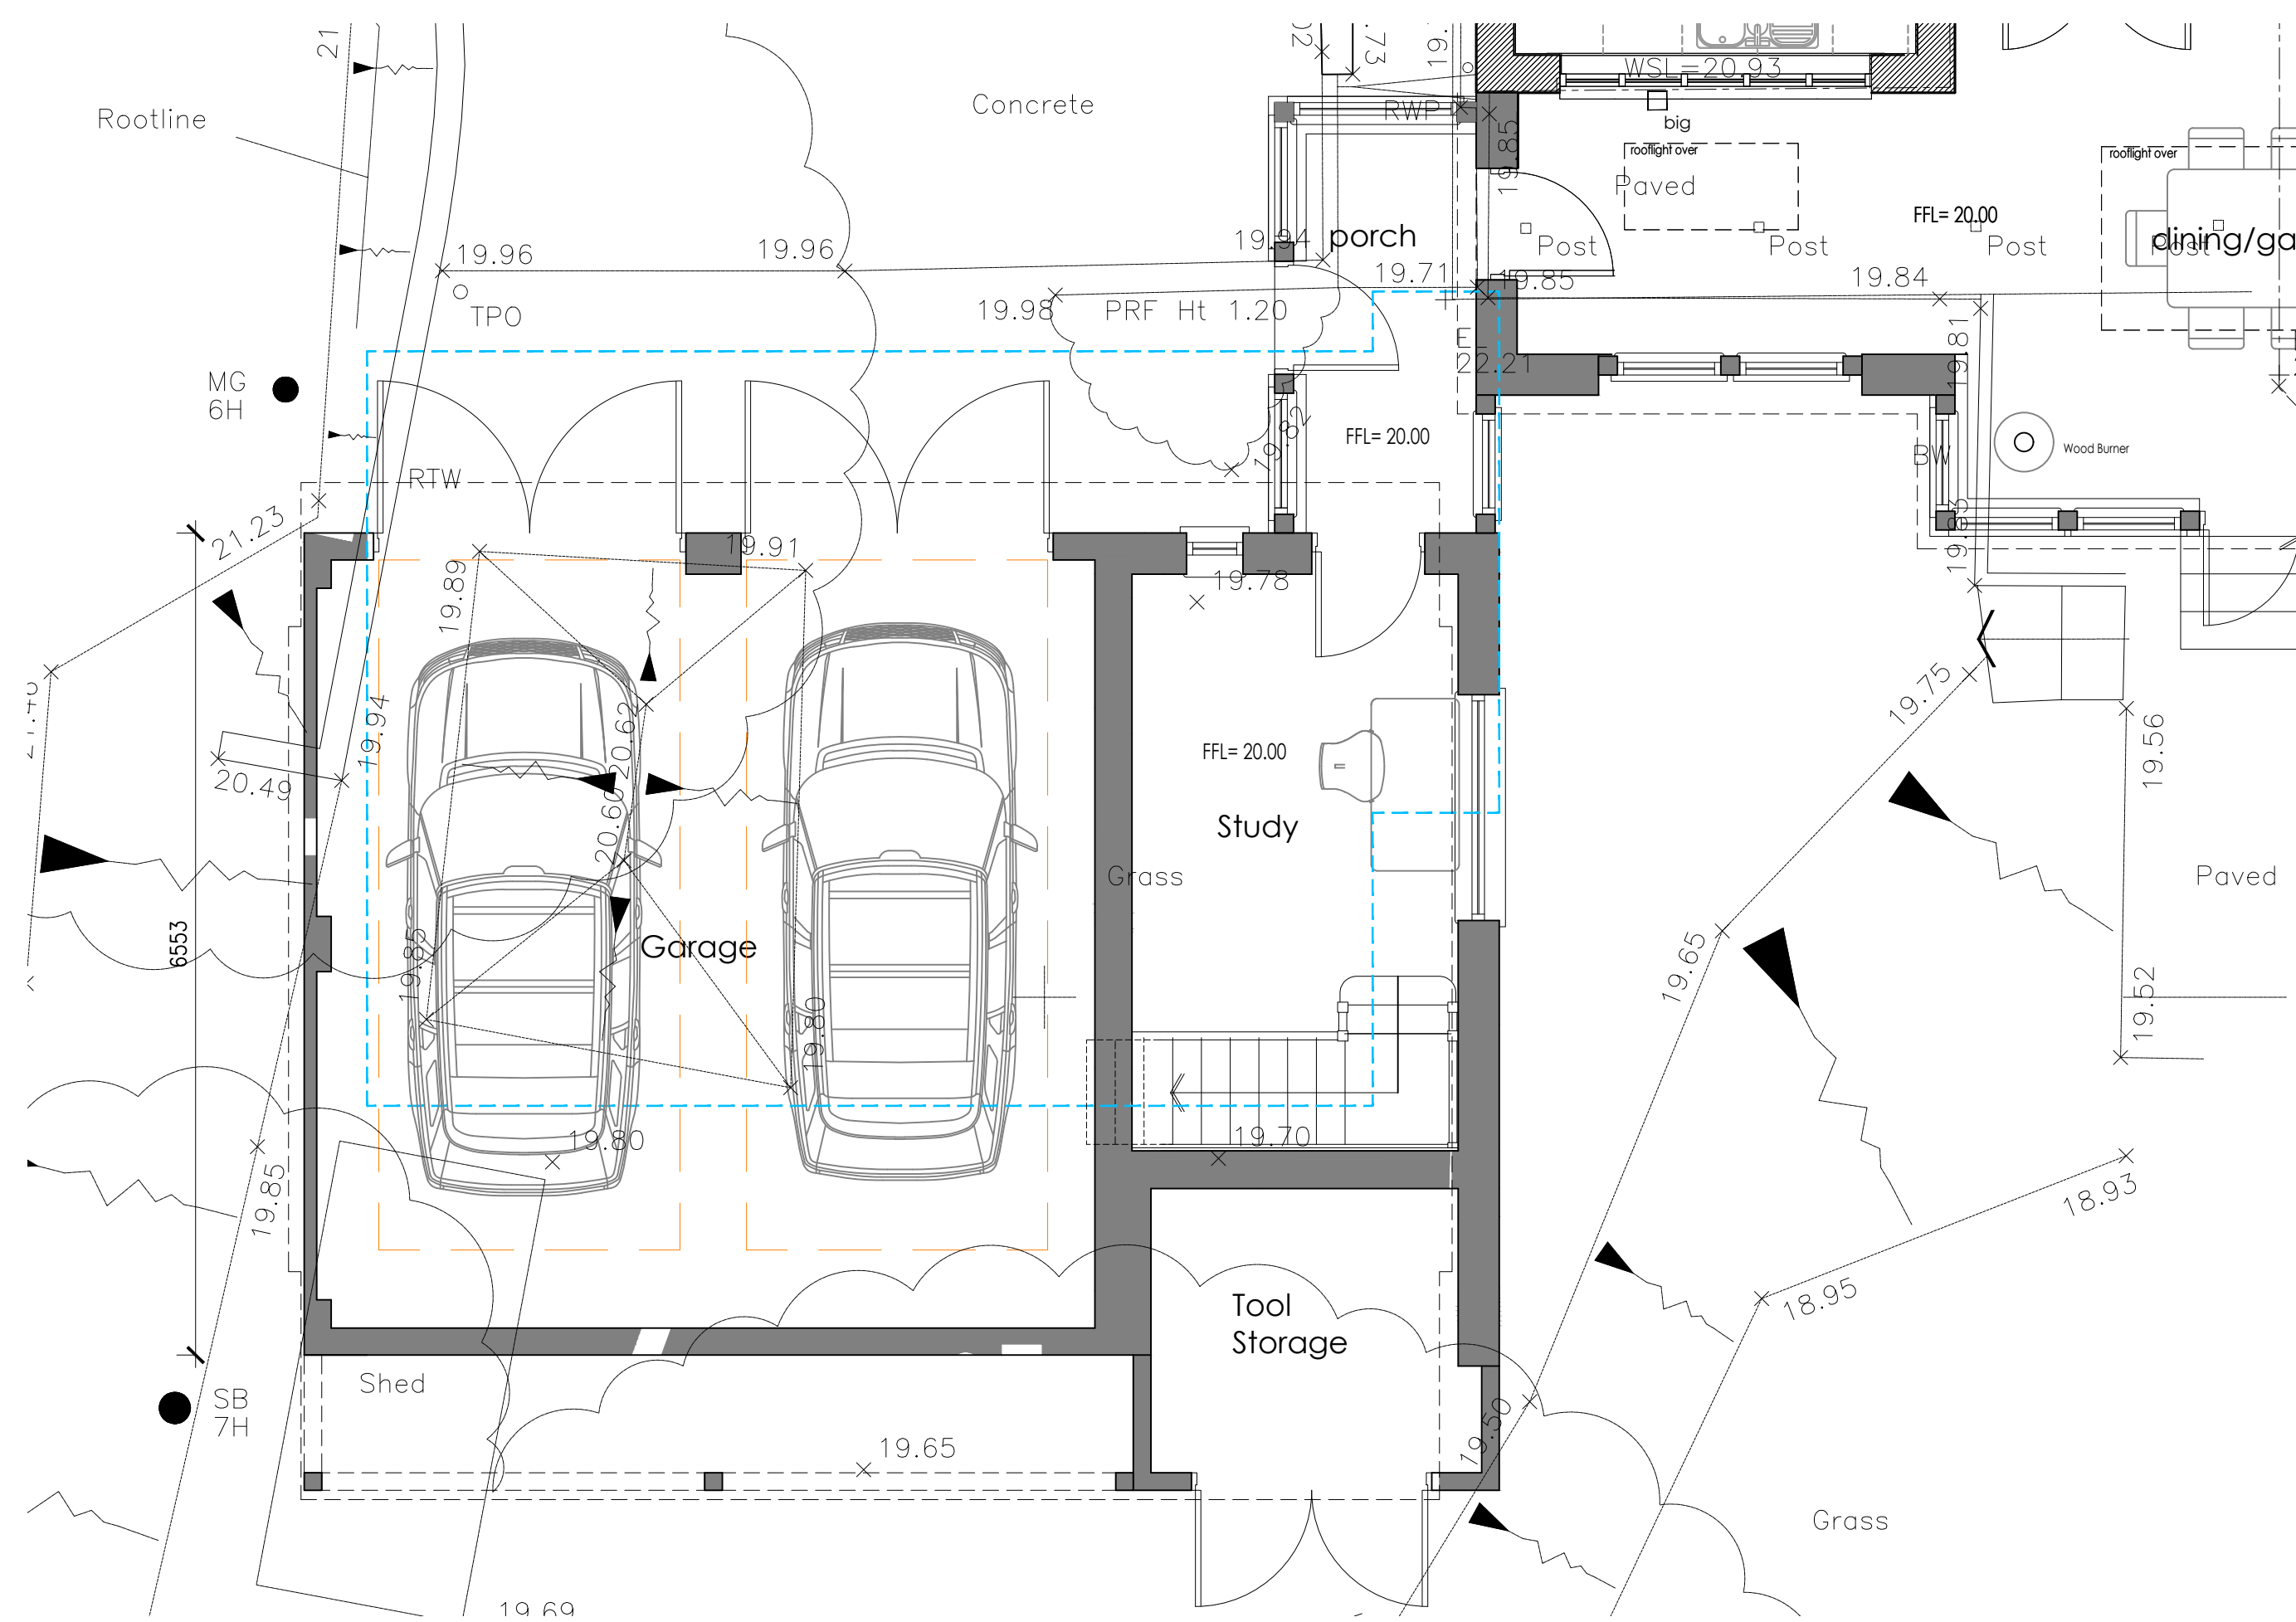
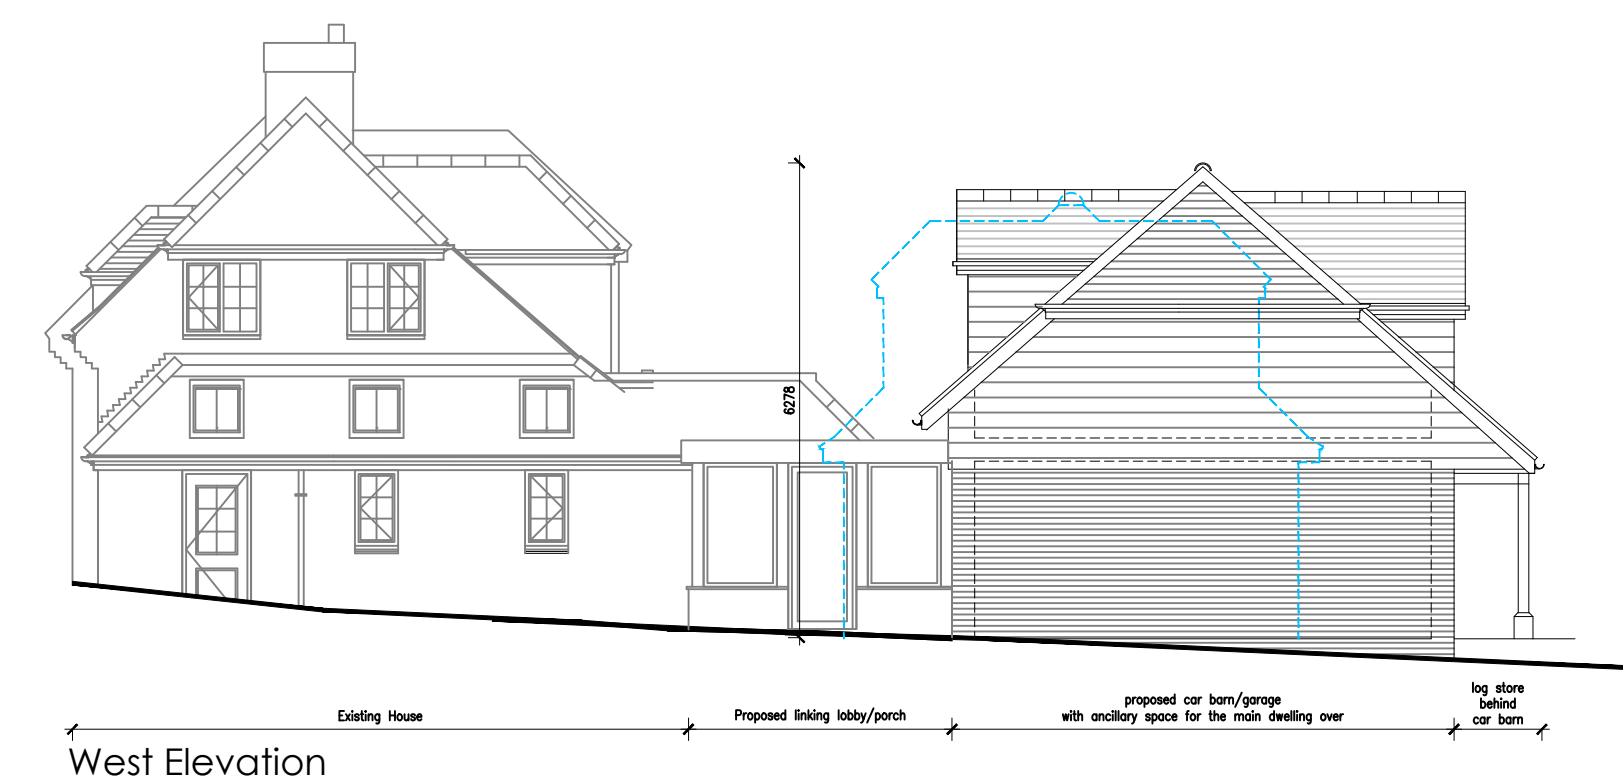


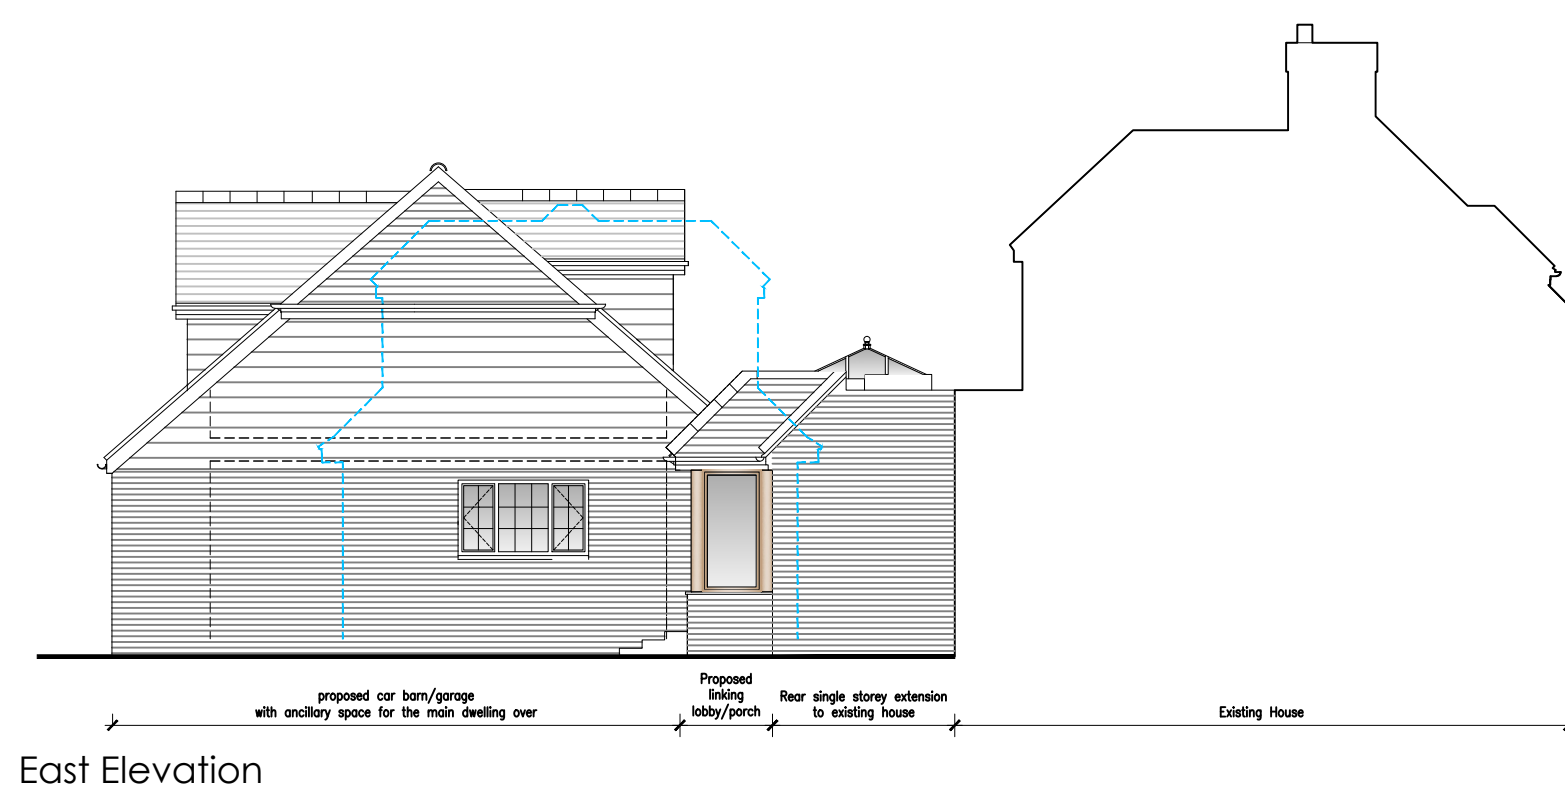

Line of original approved Planning Application Ref:13/00711/FUL			
H	20.7.26	reduced scale and massing to suit planning requirements for corner dormer	
G	10.7.26	reduced scale and massing to suit client & planning requirements.	
F	1.7.26	reduced scale and massing to suit planning requirements.	
E	17.6.26	reduced scale and massing to suit planning requirements.	
D	14.3.26	North & East Elevations updated.	
C	6.3.26	topographical survey layer & elevations updated to match existing site condition & labels added to show proposed and existing extents	
B	28.1.26	design amendments to suit client requirements	
A	16.1.26	design amendments to suit client requirements	
rev.	date	comment	
amendments			
			
client			
Mr & Mrs W. Humphrey			
job			
"Withy Cottage" Horsted Lane Danehill			
drawing number			
314.PL.03/H			
drawing title			
General Arrangement Proposed Plans and elevations			
date			
Jan.'26			
scale/original sheet size		RIBA work stage	
1:50;1:100		A1	
Do not scale off drawing Check all dimensions on site before all work is commenced All goods materials workshop to conform with current building regulations B55 and COP's © Copyright KLA Architects Ltd.			
K/a architects limited 27 Parkland Road Hayward Heath West Sussex BN16 1PJ		telephone 01772 649 582 email k/a.architects@gmail.com www.klaarchitects.co.uk	
		Company No. 6358521 Registered Office 33 Ciffe High St., Lewes, BN2 7QH	