

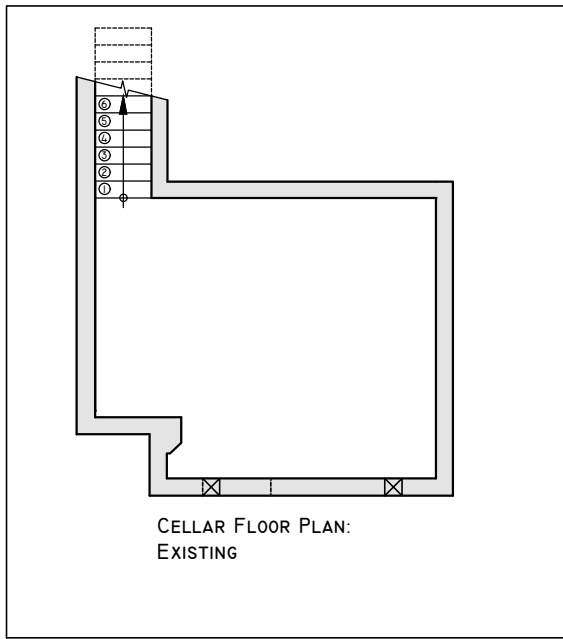


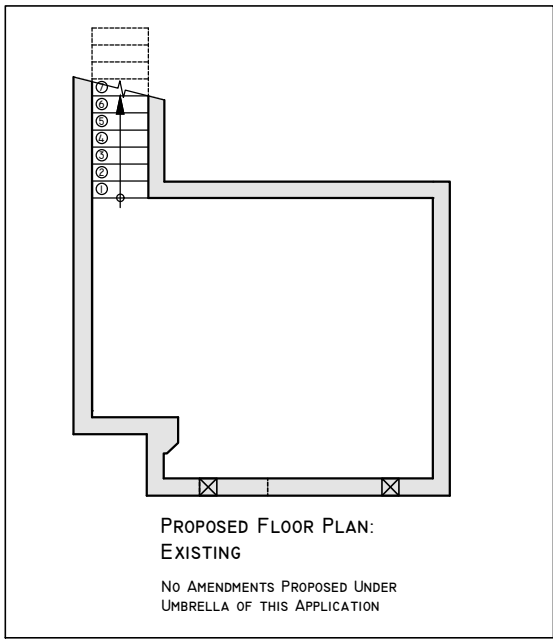

CELLAR FLOOR PLAN:
EXISTING

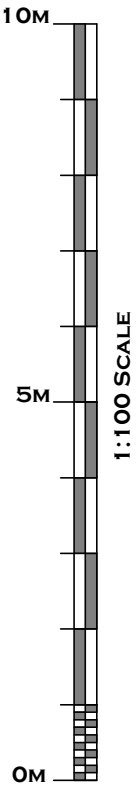

PROPOSED FLOOR PLAN:
EXISTING


NO AMENDMENTS PROPOSED UNDER
UMBRELLA OF THIS APPLICATION

DRAWING ISSUE STATUS


PLANNING

ALL COPYRIGHT RESERVED TO
LYL ARCHITECTURAL DESIGNS LTD.

REV	DATE	COMMENTS

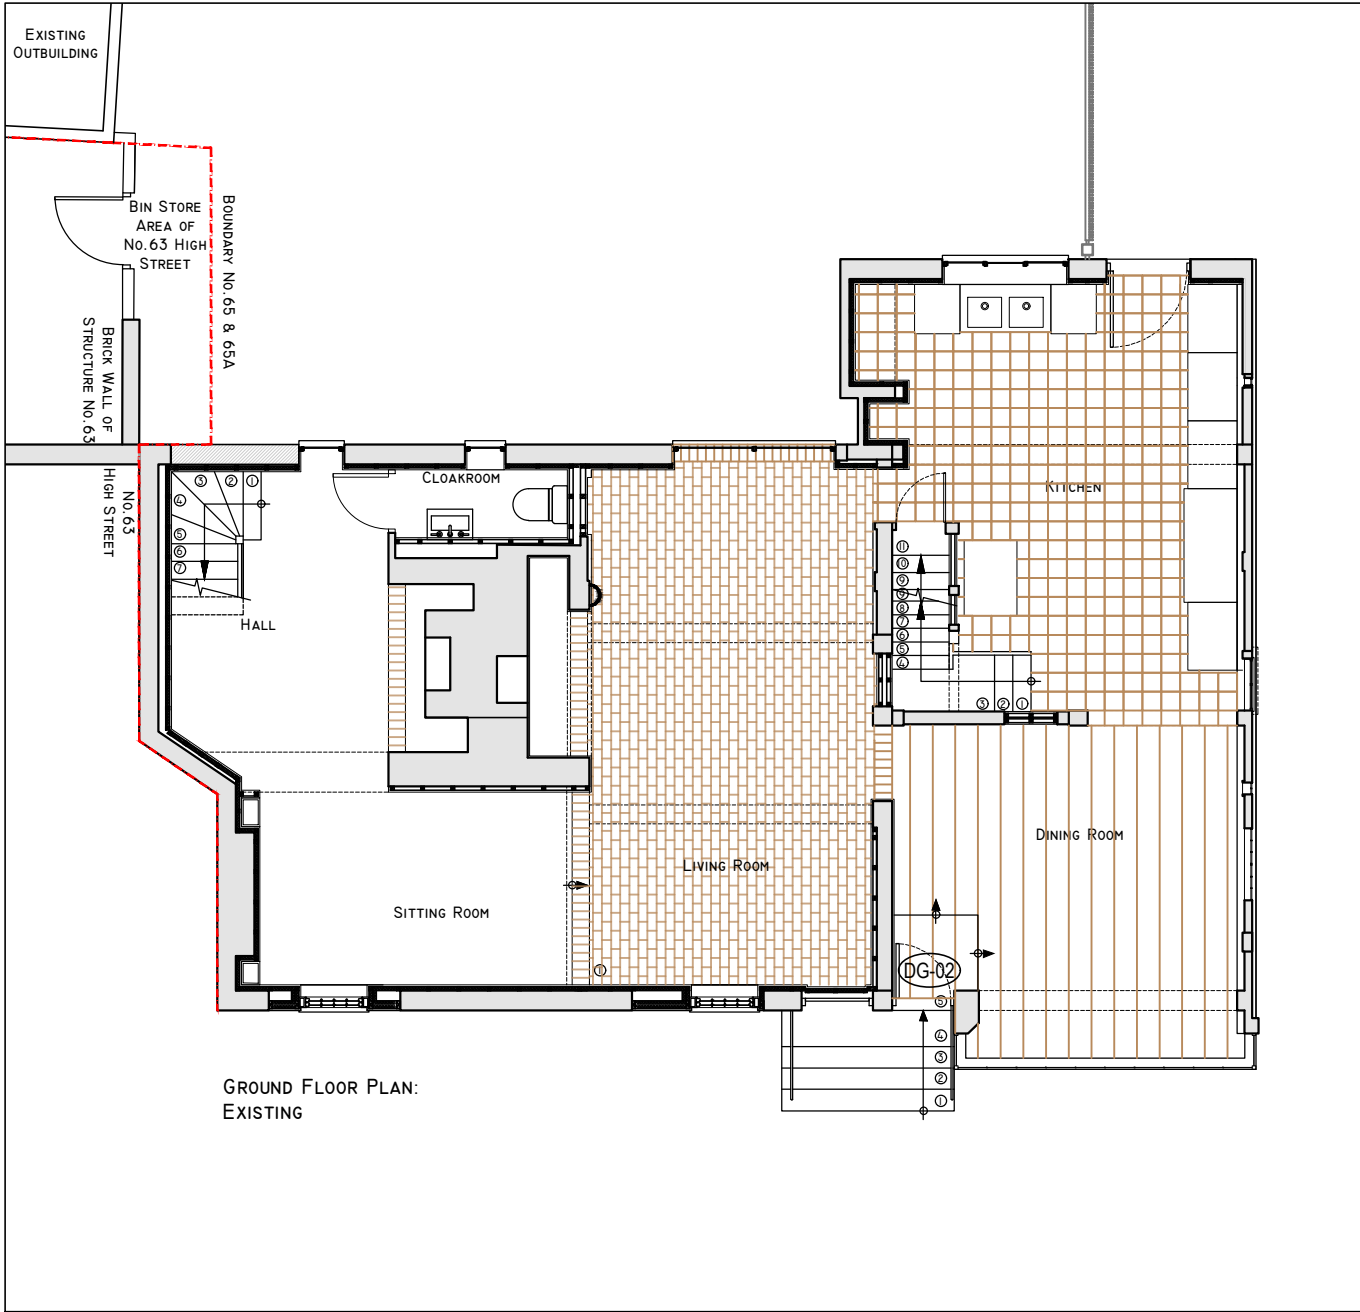

GROUND FLOOR PLAN:
EXISTING

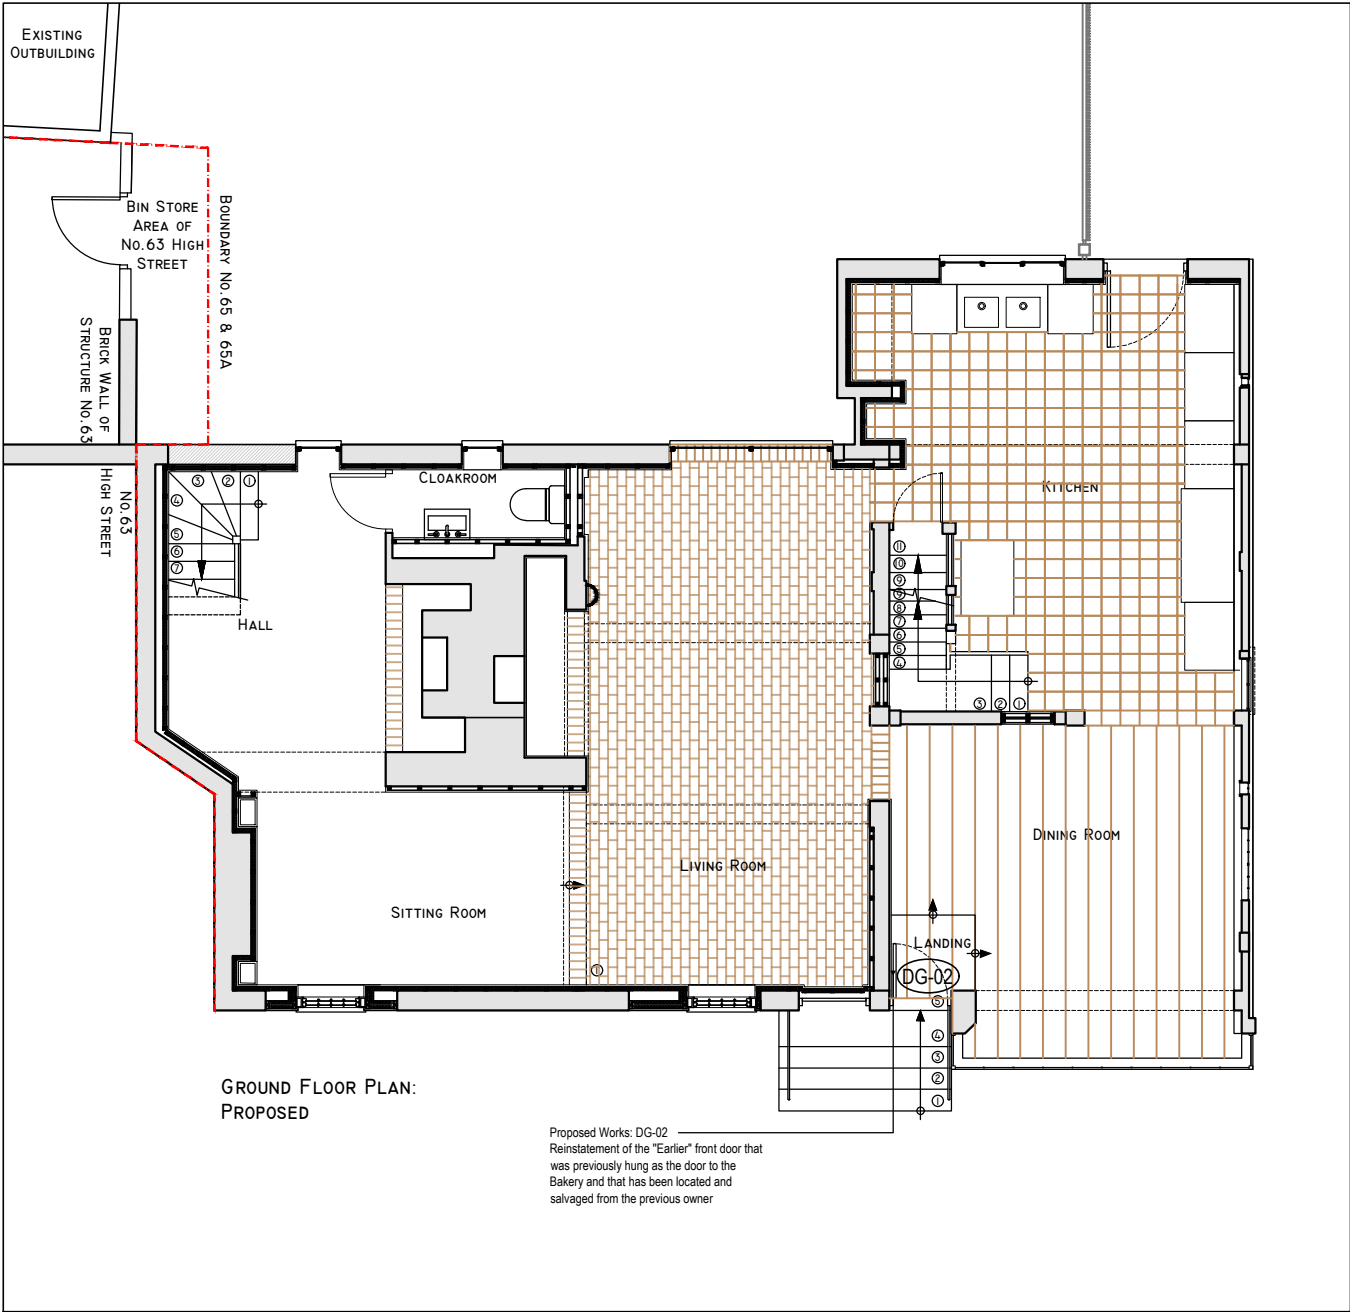

GROUND FLOOR PLAN:
PROPOSED

Proposed Works: DG-02
Reinstatement of the "Earlier" front door that
was previously hung as the door to the
Bakery and that has been located and
salvaged from the previous owner

CLIENT

STEPHEN YEOMANS

PROJECT

THE OLD BAKERY
65-65A HIGH STREET
LINDFIELD, WEST SUSSEX
RH16 2HN

DRAWING TITLE

EXISTING & PROPOSED:
CELLAR & GROUND
FLOOR PLAN

REVISION

SCALE 1:100 @ A3

DRAWING NUMBER

L19-P-30

ARCHITECTURAL
DESIGNS LTD.

L.Y.L. ARCHITECTURAL DESIGNS LTD.
KERENSA, ORCHARD DRIVE
MAIDSTONE, KENT
ME14 5JG
TEL: 07968040397
EMAIL: lana@lylarchitecturaldesigns.co.uk