
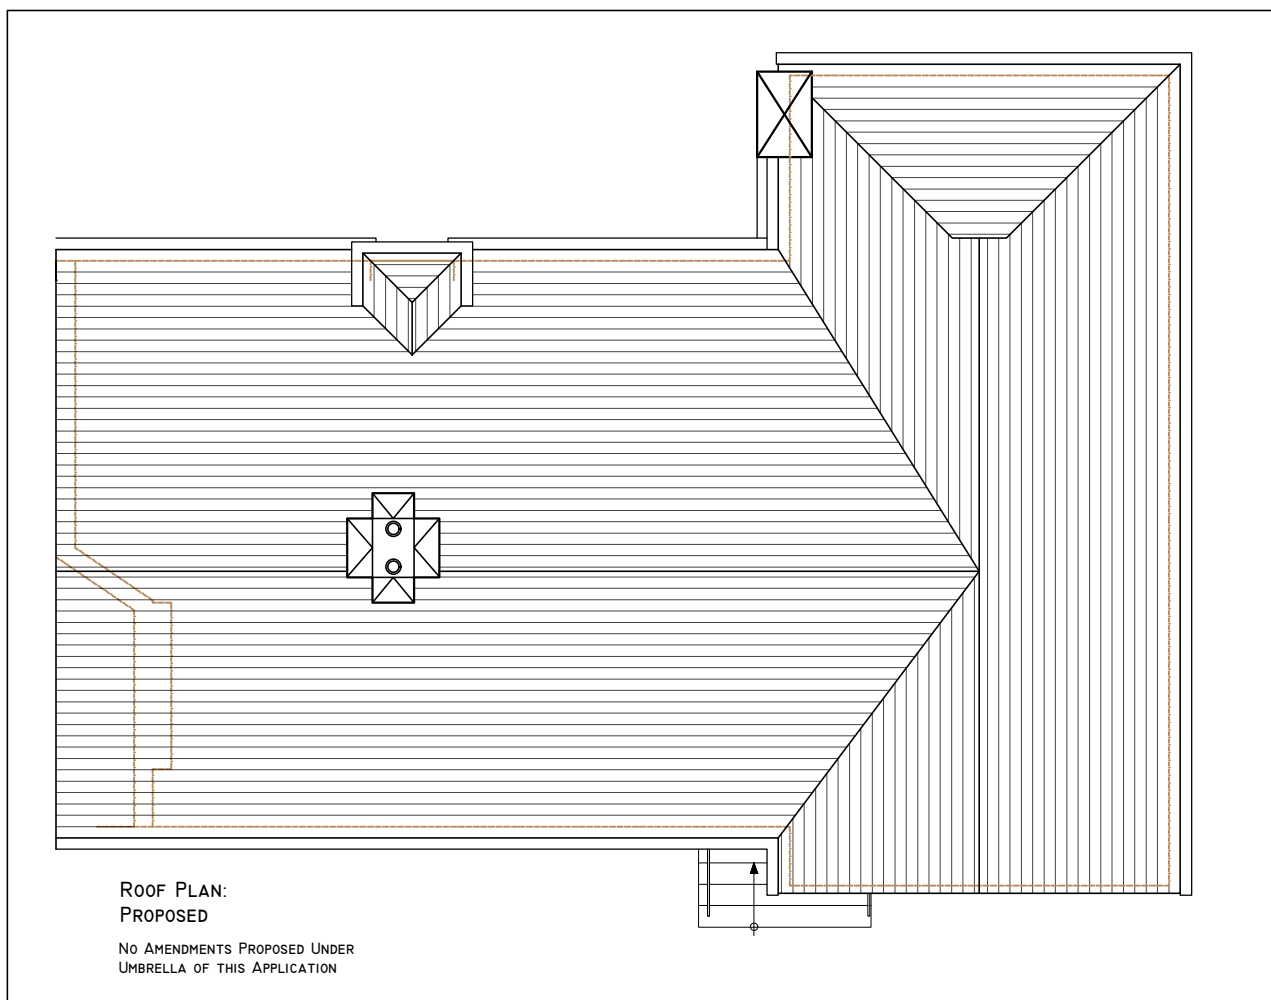
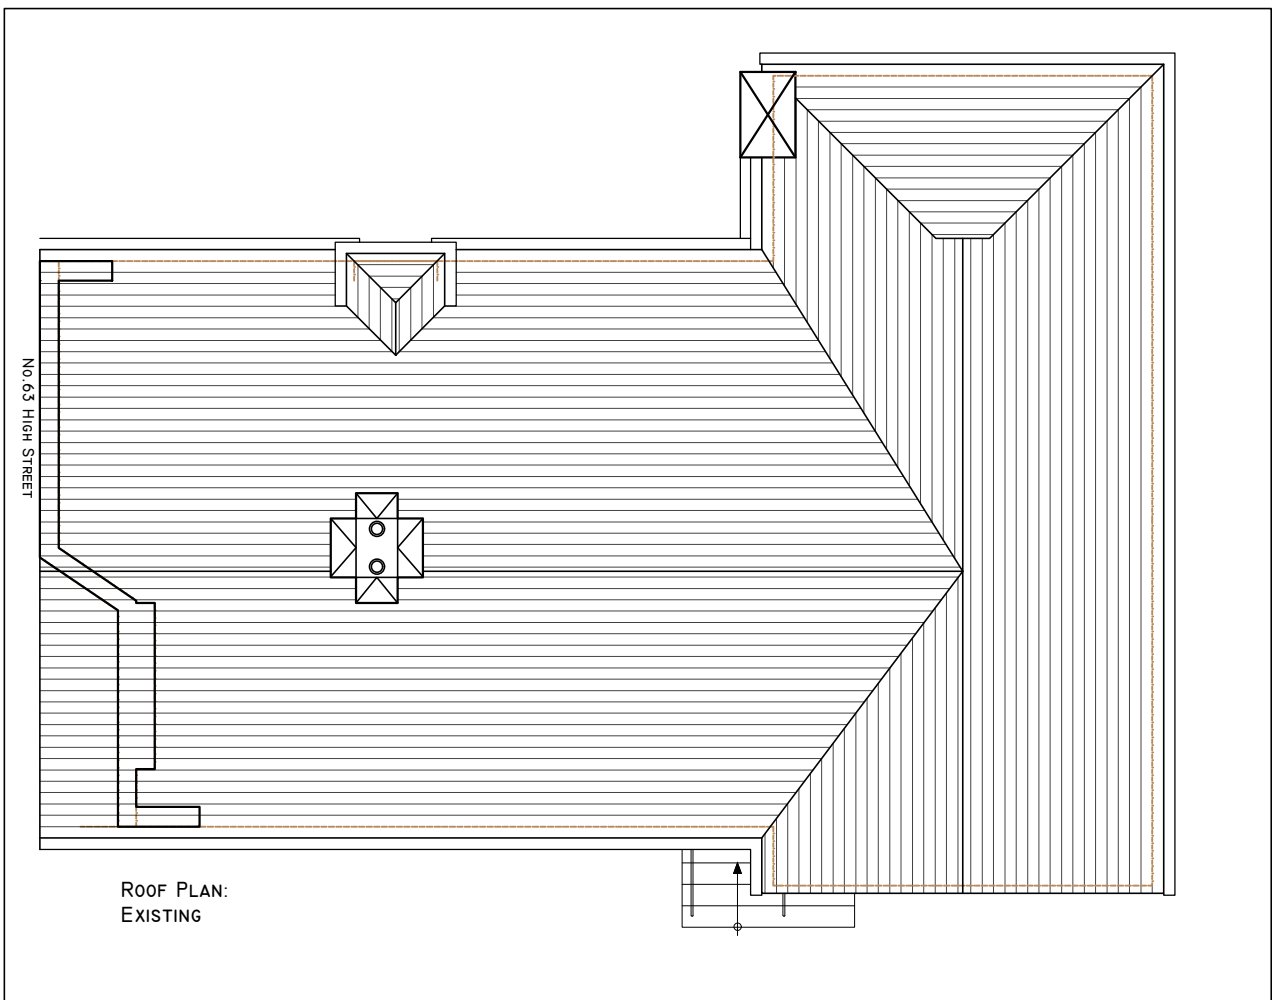
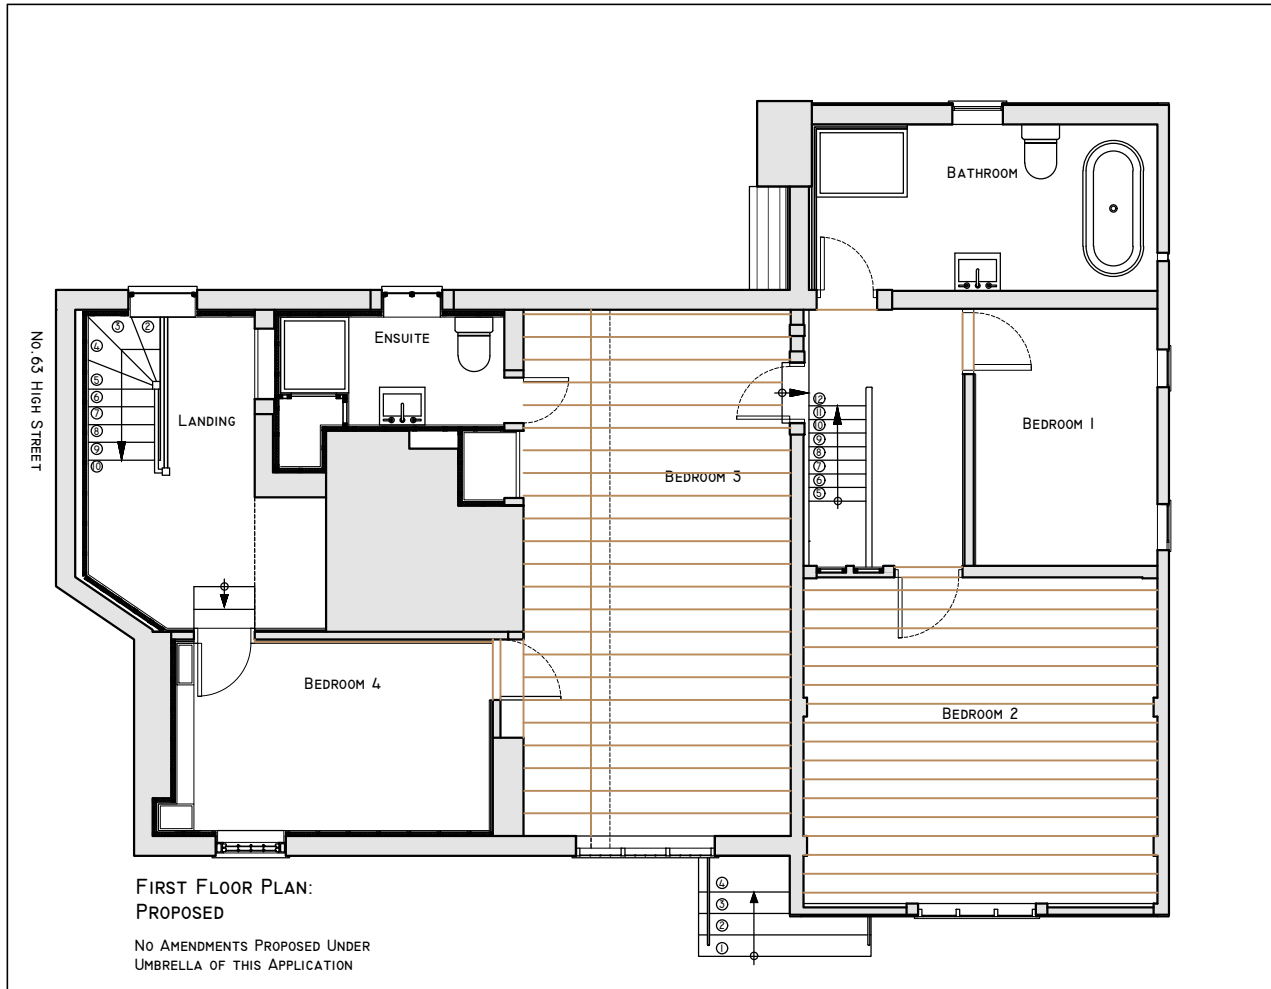
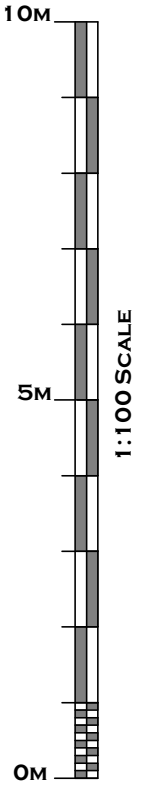


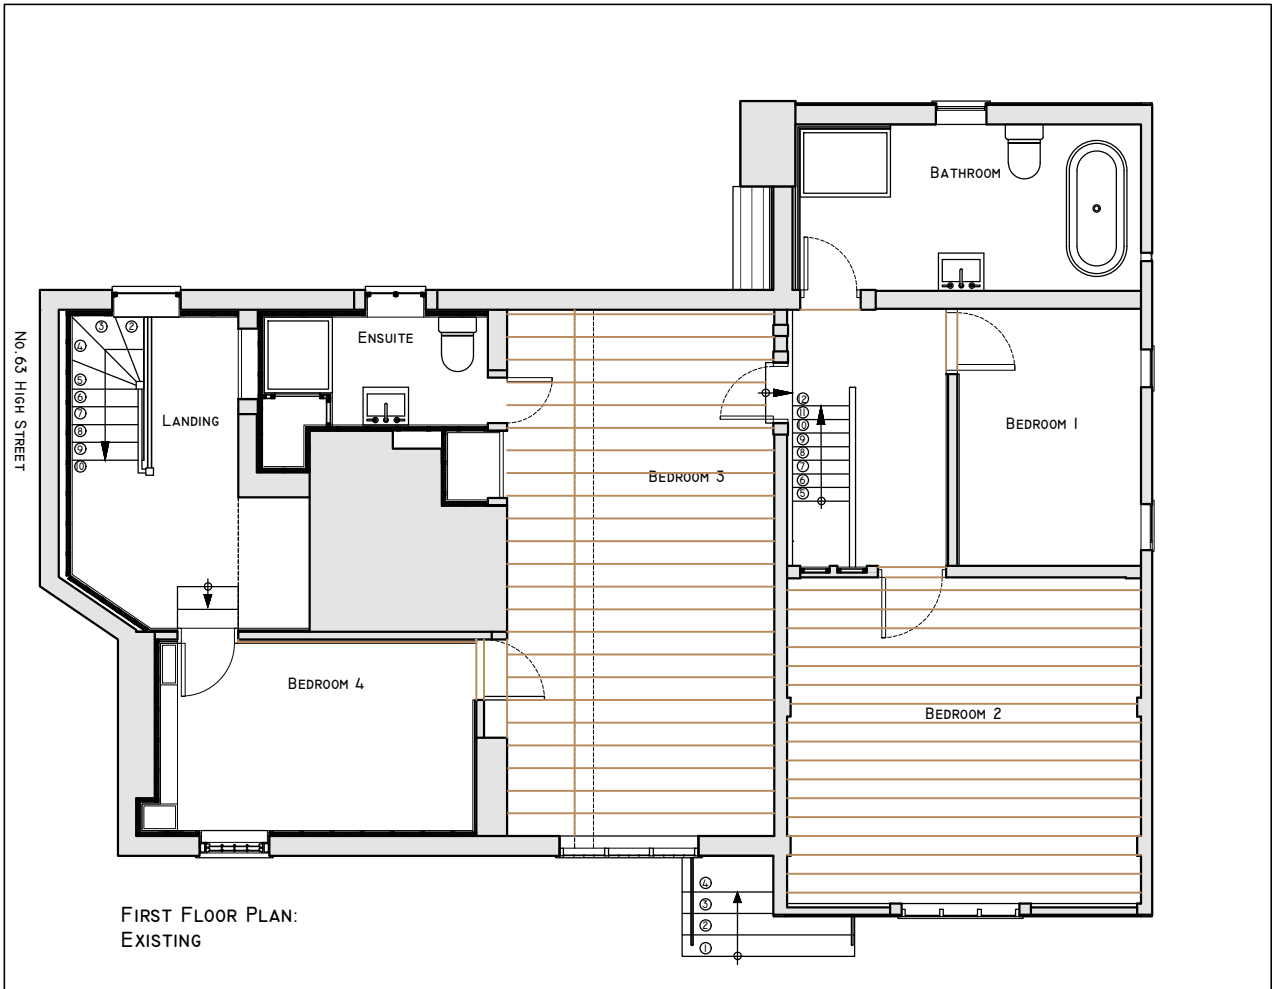


DRAWING ISSUE STATUS

PLANNING

ALL COPYRIGHT RESERVED TO
LYL ARCHITECTURAL DESIGNS LTD.

REV	DATE	COMMENTS

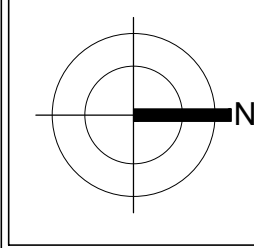

CLIENT

STEPHEN YEOMANS

PROJECT

THE OLD BAKERY
65-65A HIGH STREET
LINDFIELD, WEST SUSSEX
RH16 2HN

DRAWING TITLE

EXISTING & PROPOSED:
FIRST FLOOR &
ROOF PLAN

REVISION

SCALE 1:100 @ A3

DRAWING NUMBER

L19-P-31

