


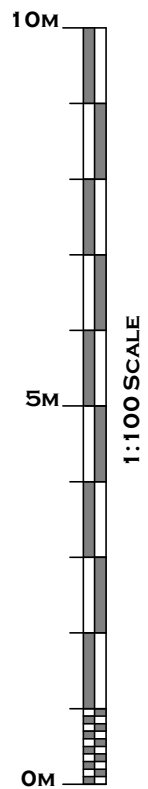

EXISTING FRONT EAST FACING ELEVATION




PROPOSED WORKS:  
FRONT EAST FACING ELEVATION


Proposed Works: DG-02 –  
Reinstatement of the "Earlier" front door  
that was previously hung as the door to  
the Bakery and that has been located  
and salvaged from the previous owner



PROPOSED FRONT DOOR

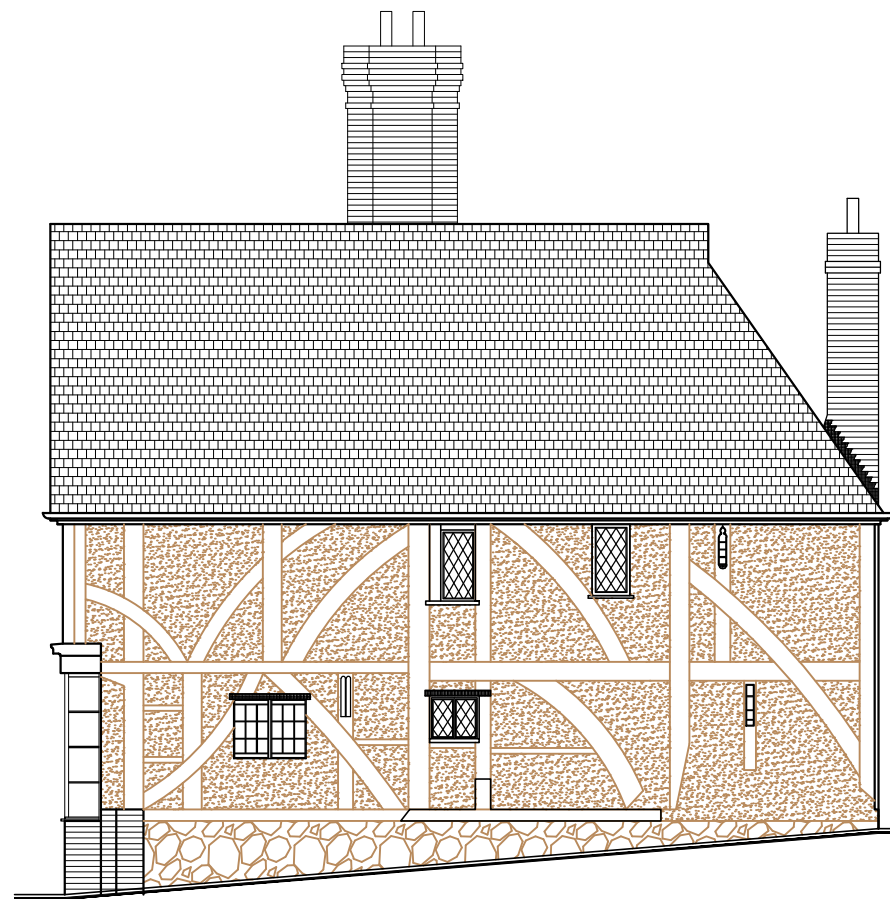

EXISTING SIDE NORTH FACING ELEVATION

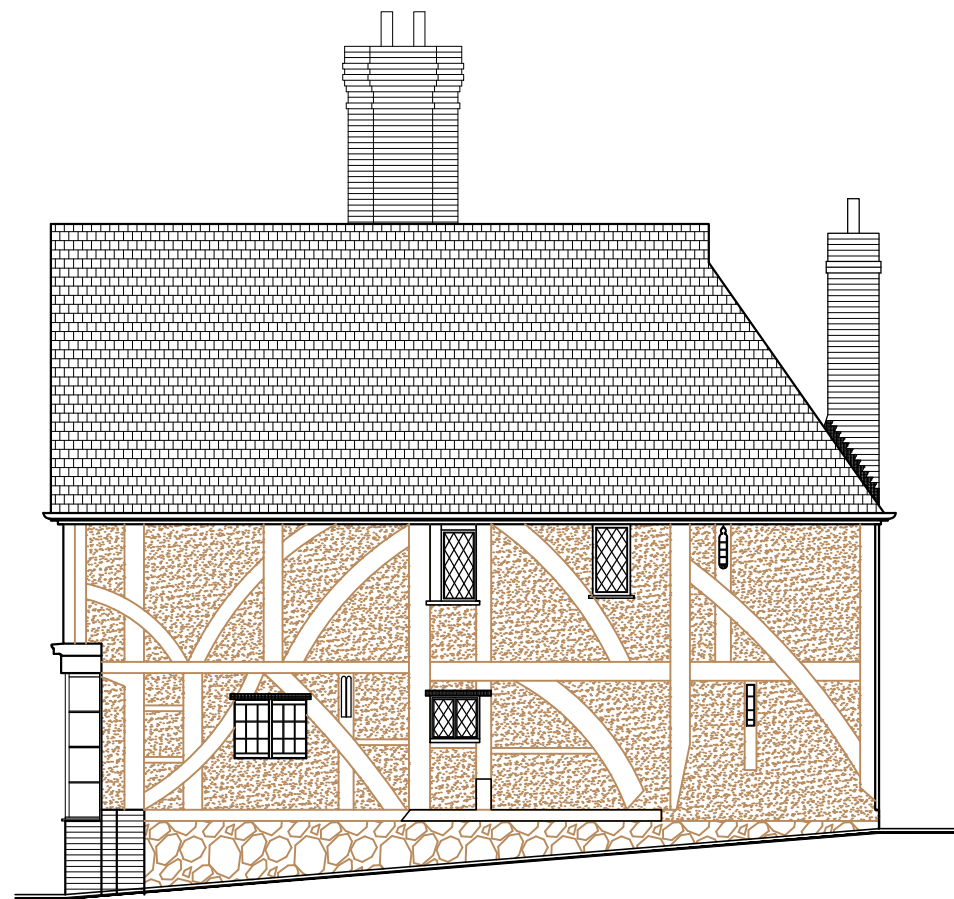

PROPOSED WORKS: SIDE NORTH FACING ELEVATION  
NO AMENDMENTS PROPOSED UNDER  
UMBRELLA OF THIS APPLICATION

DRAWING ISSUE STATUS

PLANNING

ALL COPYRIGHT RESERVED TO  
LYL ARCHITECTURAL DESIGNS LTD.

| REV | DATE | COMMENTS |
|-----|------|----------|
|     |      |          |
|     |      |          |
|     |      |          |
|     |      |          |
|     |      |          |

CLIENT

STEPHEN YEOMANS

PROJECT

THE OLD BAKERY  
65-65A HIGH STREET  
LINDFIELD, WEST SUSSEX  
RH16 2HN

DRAWING TITLE


EXISTING & PROPOSED:  
FRONT ELEVATION &  
SIDE NORTH FACING  
ELEVATION

REVISION

SCALE 1:100 @ A3

DRAWING NUMBER

LI9-P-32

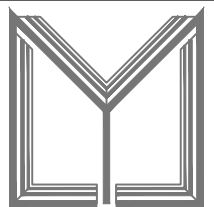

ARCHITECTURAL  
DESIGNS LTD.

LYL ARCHITECTURAL DESIGNS LTD.  
KERENSA, ORCHARD DRIVE  
MAIDSTONE, KENT  
ME14 5JG  
TEL: 07968040397  
EMAIL: lana@lylarchitecturaldesigns.co.uk