


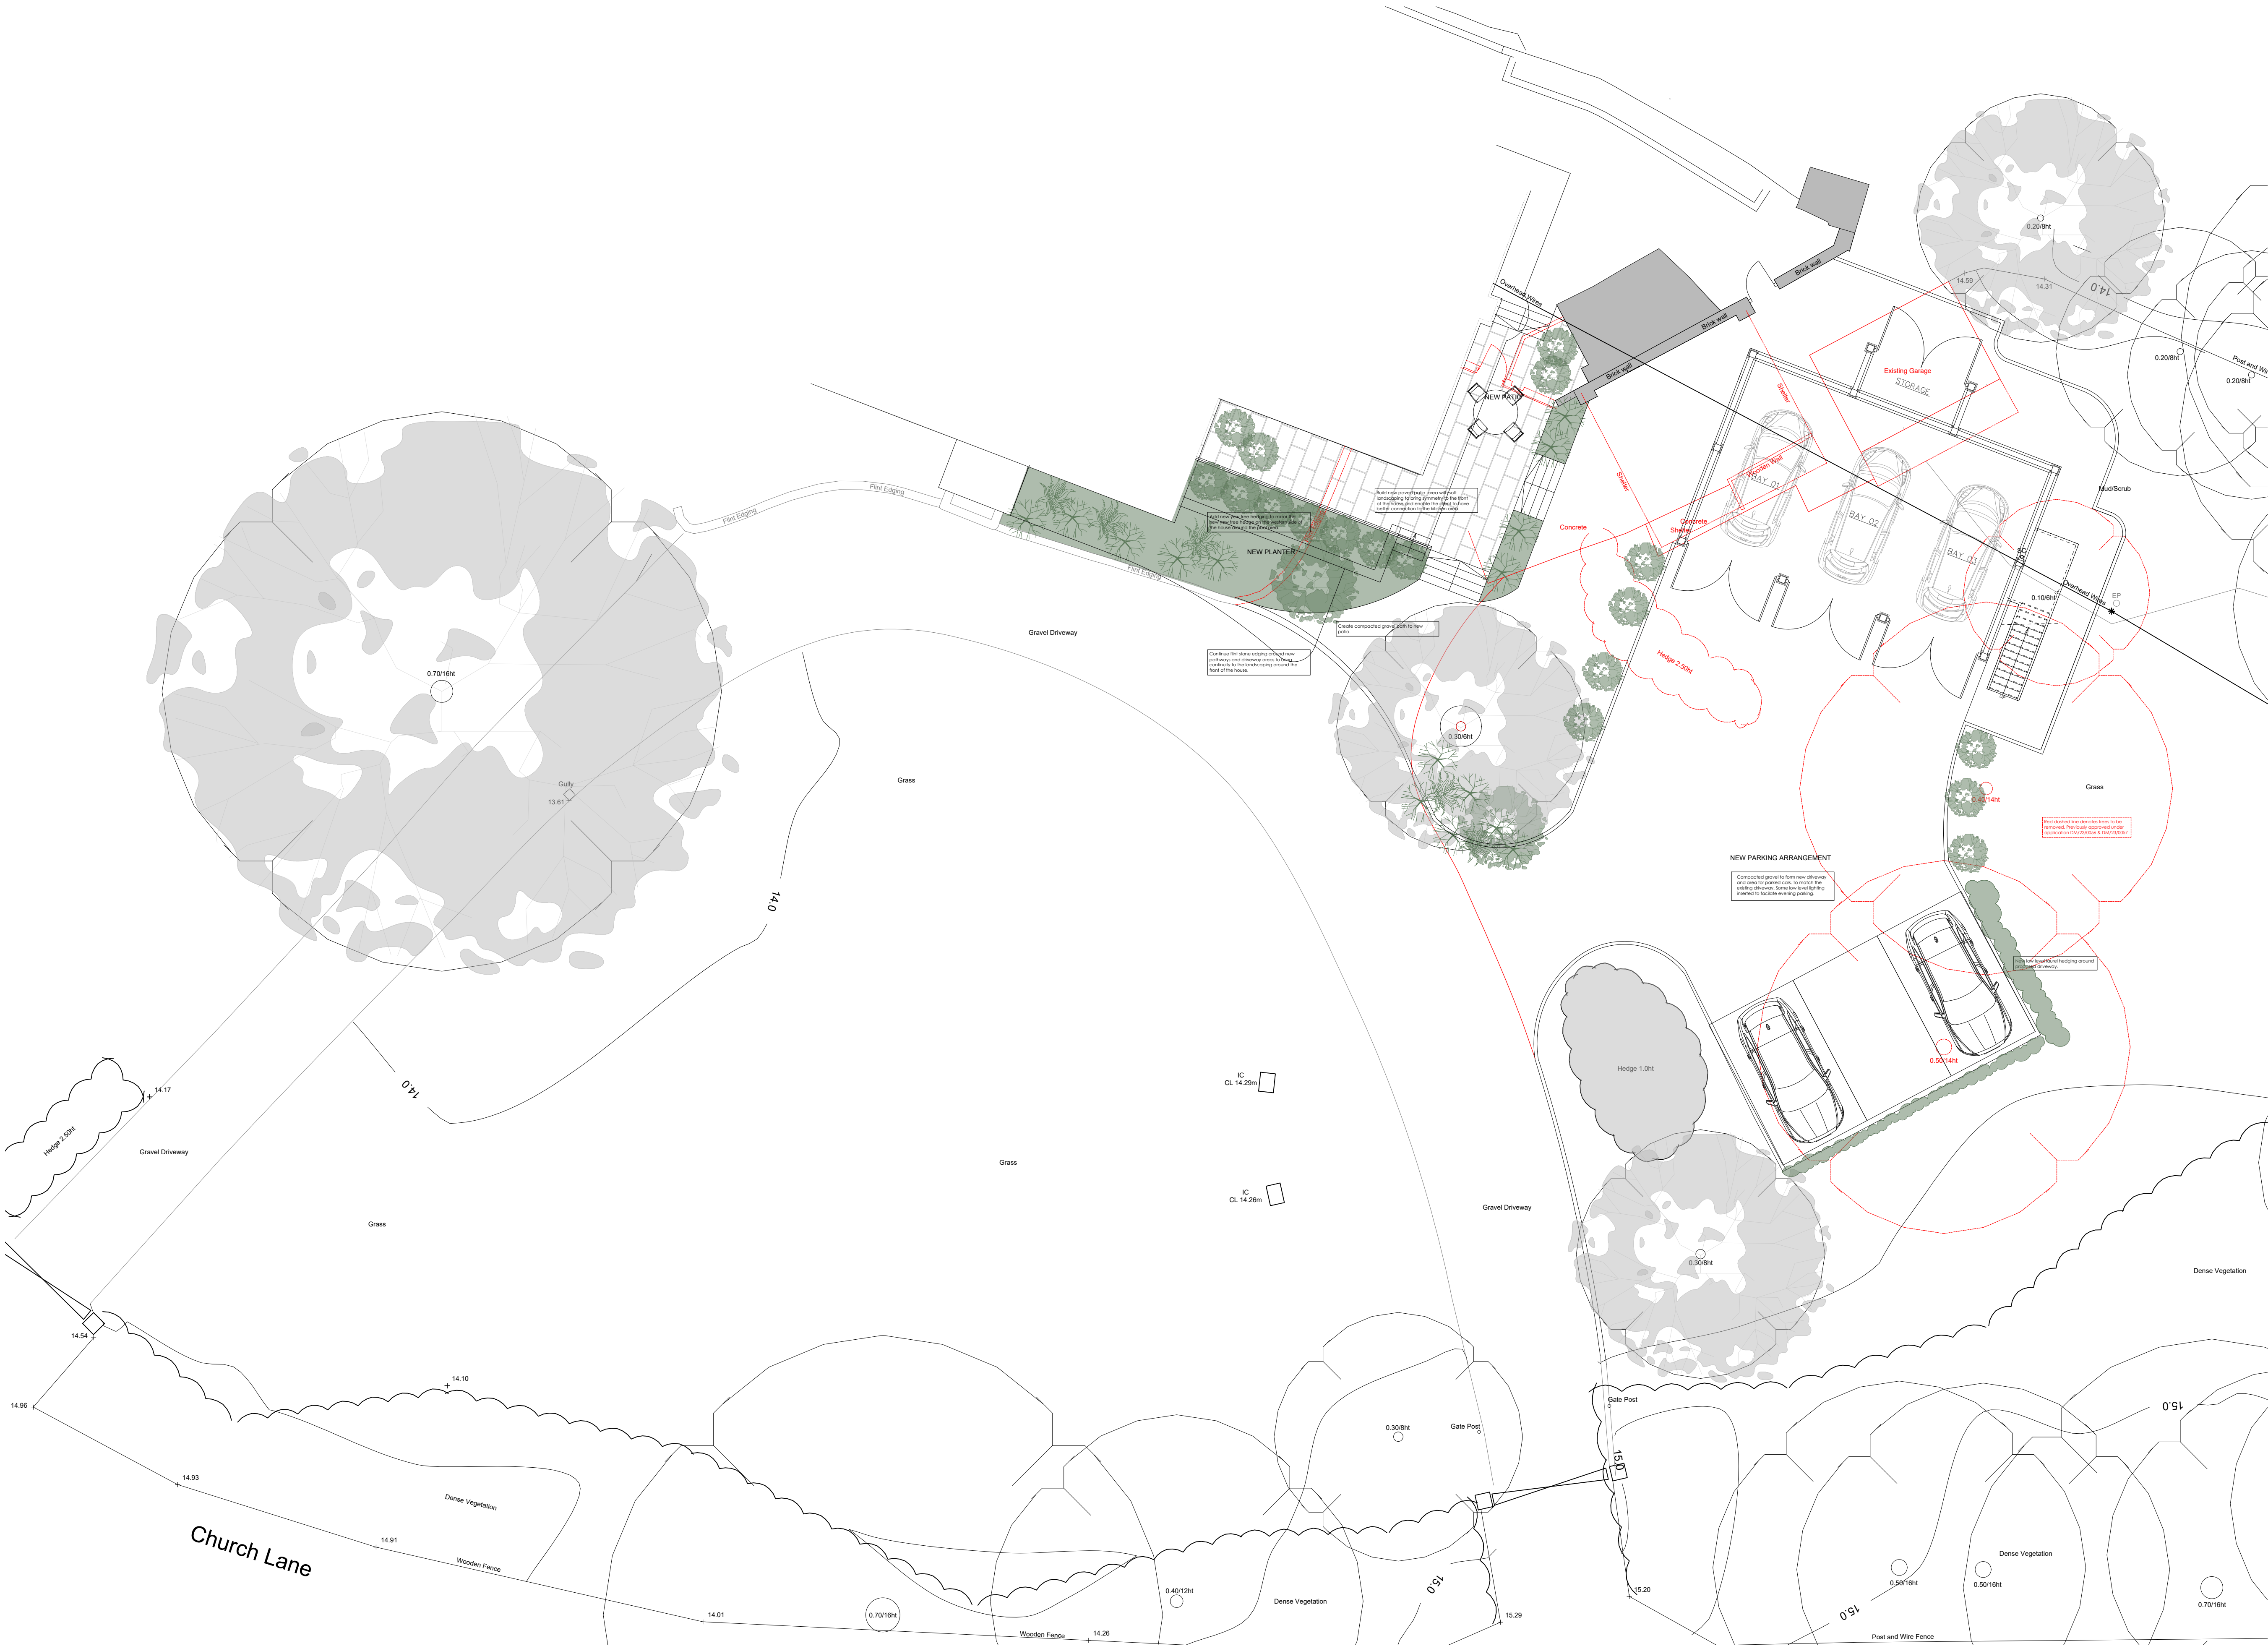

THE OLD RECTORY - SITE PLAN AS PROPOSED
SCALE @ 1:100 ON AN A1 SHEET

REV.	DATE.	BY.	AMENDMENT.	CHK.
C.	13.01.2025	AE.	Reduce Driveway Hardstanding.	GB.
B.	18.11.2024	AE.	Revised layout of driveway and extended patio adjacent to main house.	GB.
A.	24.04.2023	MC.	Revised layout and location of garage in accordance with flood risk report and conservation officers comments.	GB.

PLANNING

NOTES.
DO NOT SCALE OFF THIS DRAWING UNLESS FOR PLANNING PURPOSES.
CHECK ALL DIMENSIONS ON SITE BEFORE ANY WORK IS COMMENCED.
ALL GOODS MATERIALS AND WORKMANSHIP MUST CONFORM WITH CURRENT BUILDING REGULATIONS, BRITISH STANDARDS AND CODES OF PRACTICE.
COPYRIGHT OF THIS DRAWING IS RETAINED BY GOULD PROPERTY CONSULTANTS LLP T/A GOULD BAXTER AND IT MUST NOT BE REPRODUCED WITHOUT WRITTEN CONSENT.

2 Lucastes Mews, Paddockhall Road,
Haywards Heath,
West Sussex, RH16 1HE

(01444) 452504
info@gouldbaxter.co.uk
www.gouldbaxter.co.uk

CLIENT.	Mr & Mrs Hatcher
PROJECT.	The Old Rectory Twineham RH17 5NR

DRAWING.			
Site Plan As Proposed			
DATE.	SCALE AT A1.	DRAWN BY. AE	
01.01.2023	1:100	CHECKED BY. MC	

JOB NO.	DRAWING NO.	REV.
GH298	PL.002	C

