



B

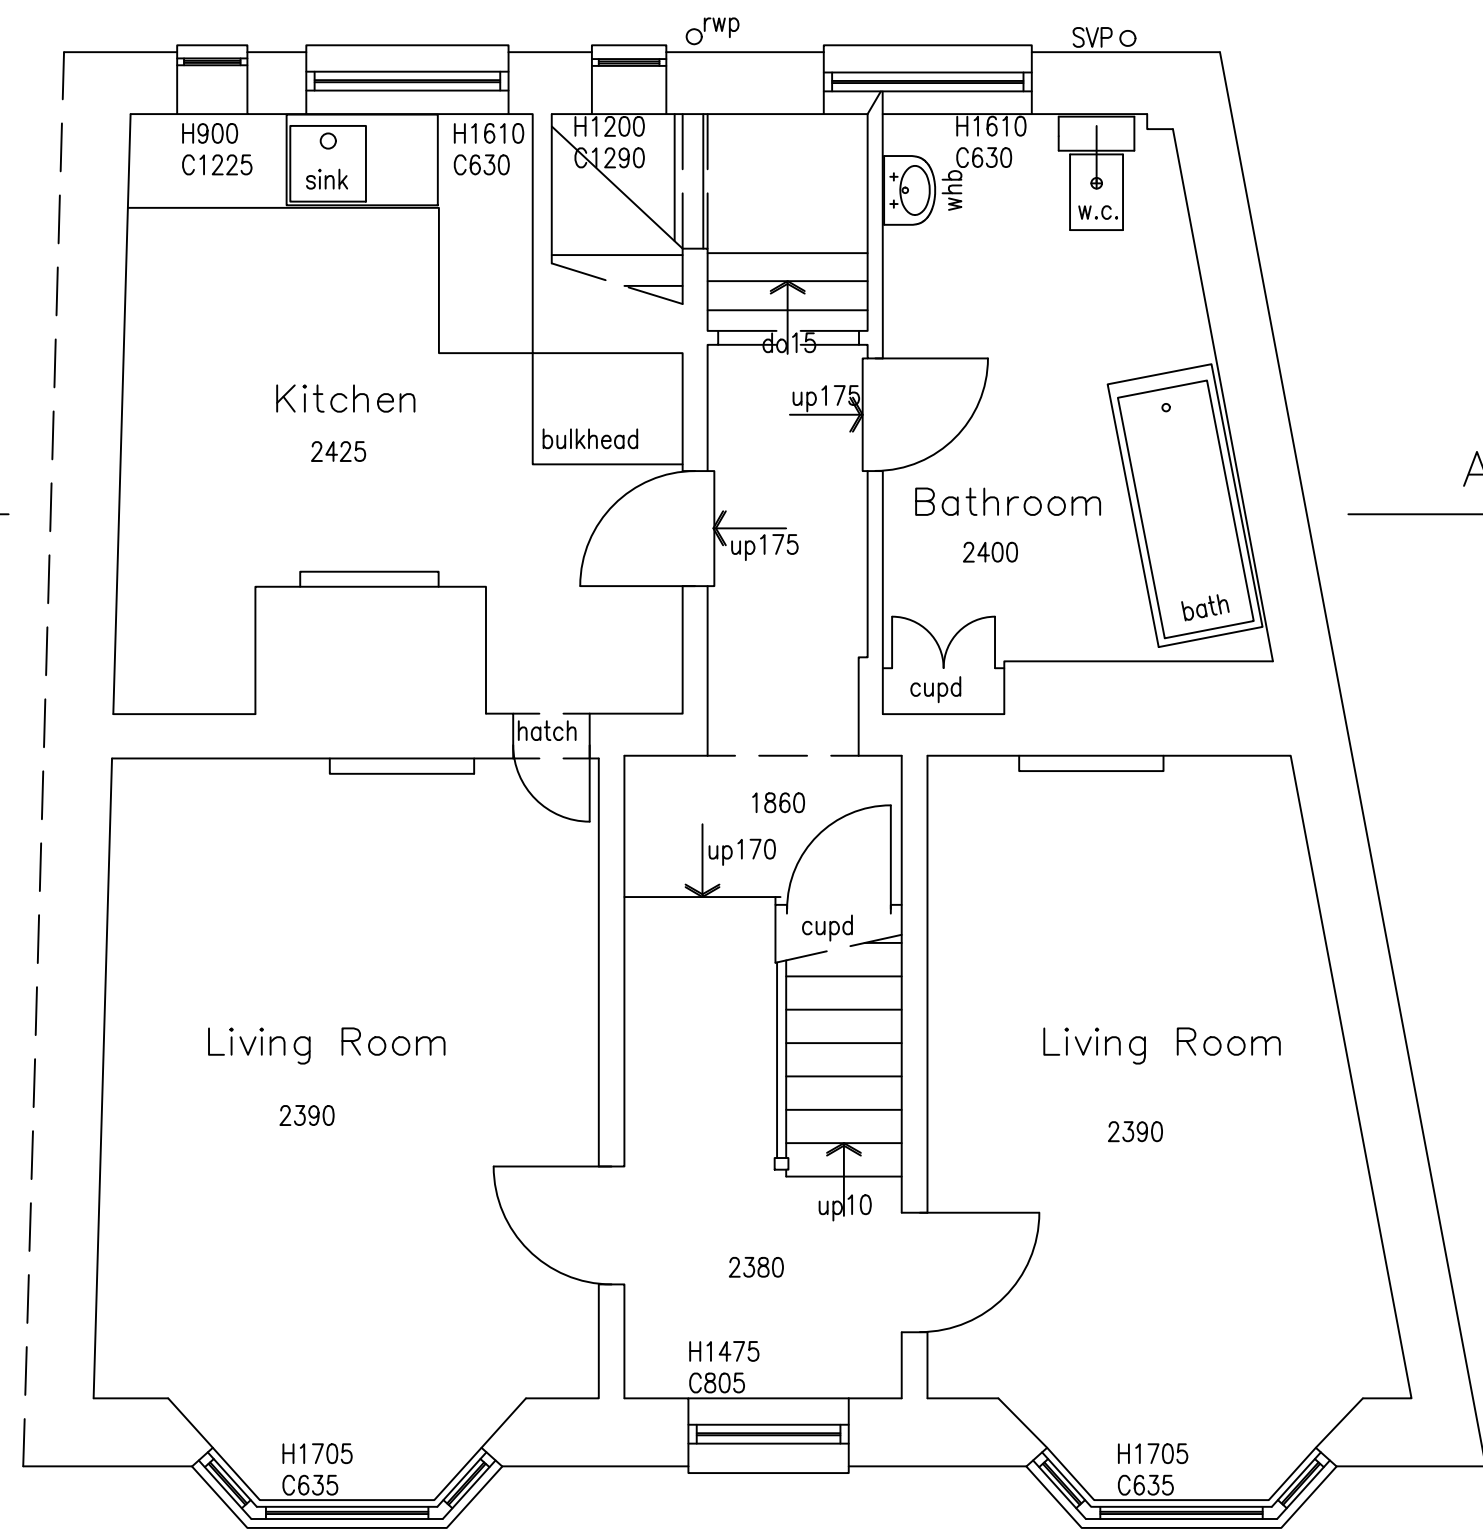

First Floor Plan as Existing

B

B

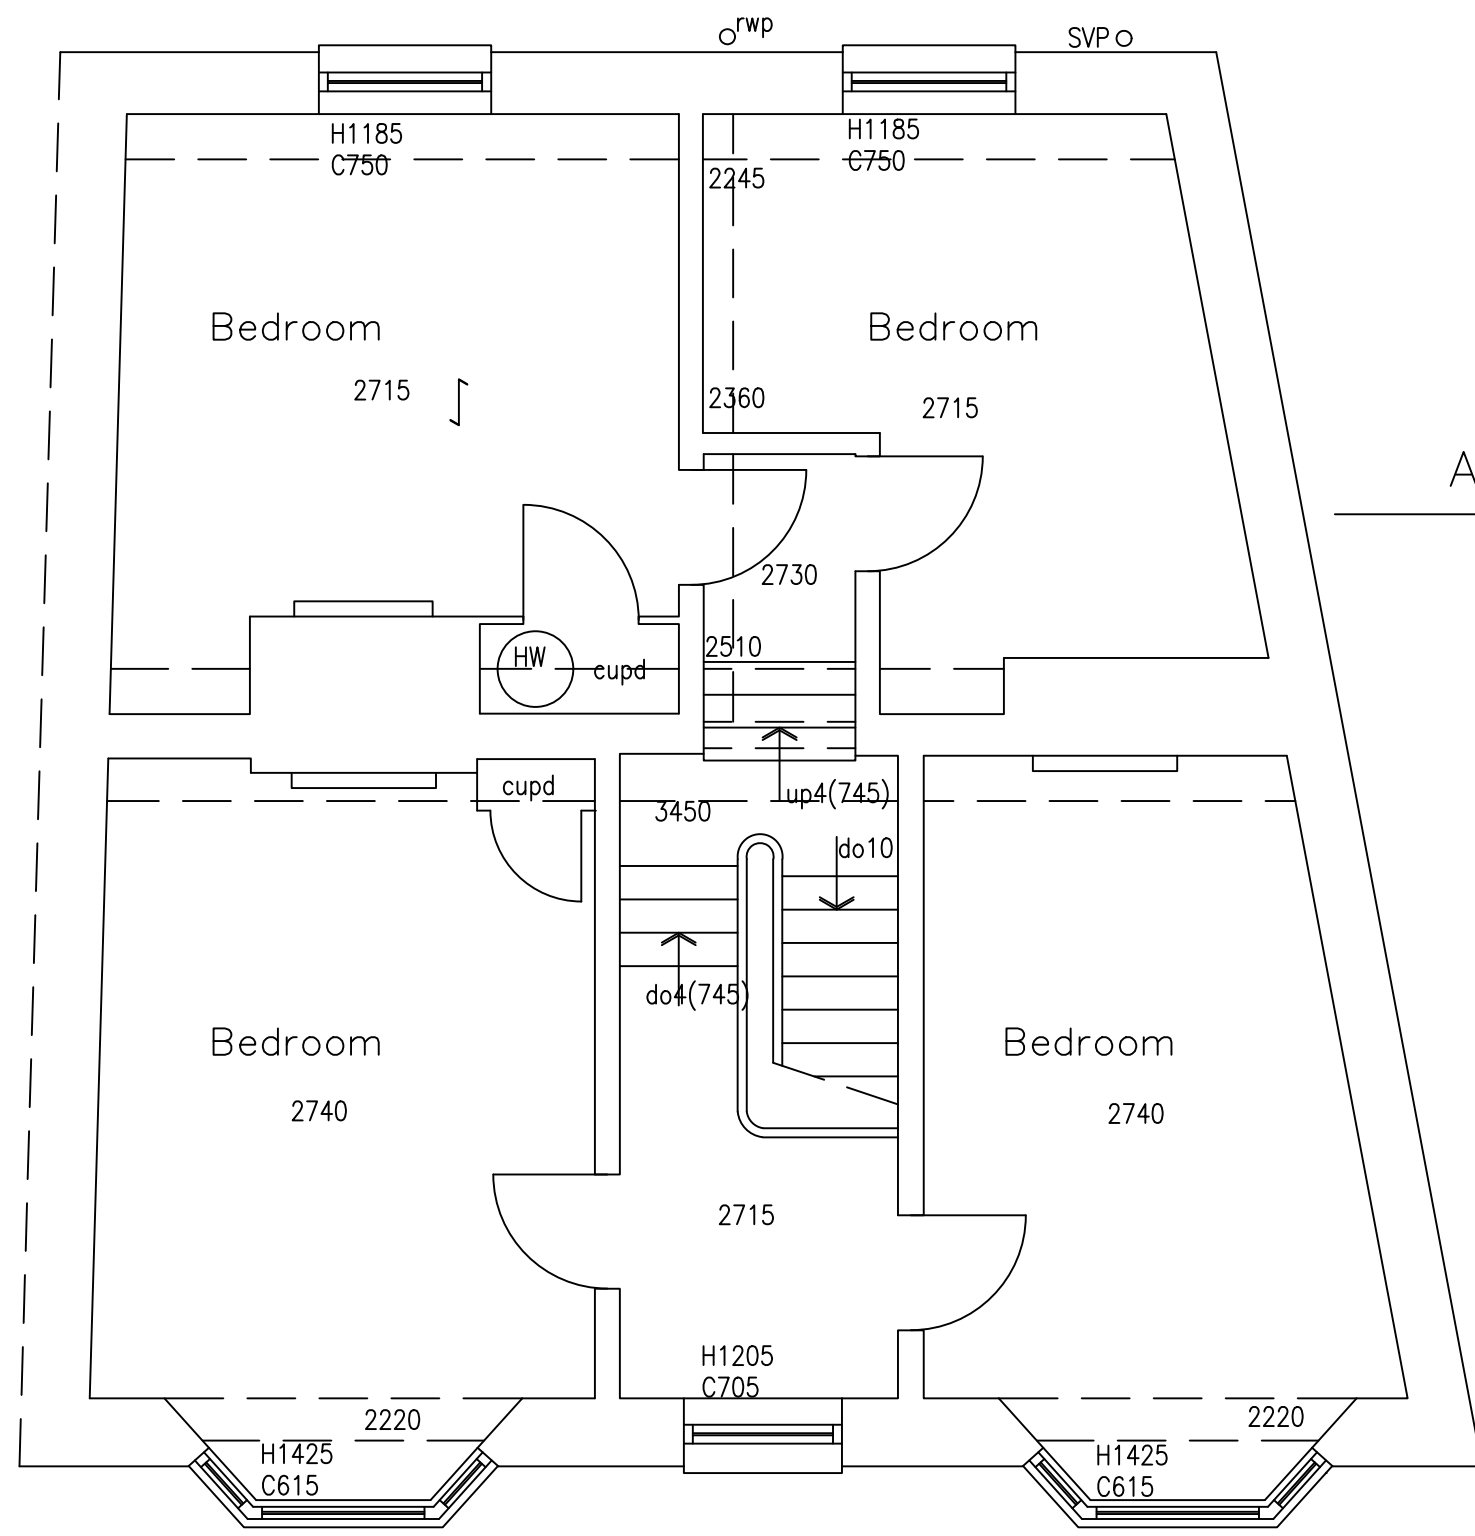

Second Floor Plan as Existing

B

NOTES

DO NOT SCALE OFF THIS DRAWING.

CHECK ALL DIMENSIONS ON SITE BEFORE ANY WORK IS COMMENCED.
ALL GOODS MATERIALS AND WORKMANSHIP MUST CONFORM WITH CURRENT BUILDING REGULATIONS, BRITISH STANDARDS AND CODES OF PRACTICE.

REV	DATE	BY	AMENDMENT
-----	------	----	-----------

* * * *

CLIENT
Ms R Bryant

JOB TITLE
Heathfield House
11 High Street
Cuckfield
West Sussex
RH17 5JU

DRAWING TITLE
First
& Second
Floor Plans
as Existing

DATE Sept 25	SCALE 1:50@A1	DRAWN BY JAS
		CHECKED BY *

JOB NO. *	DRAWING NO. 02	REVISION *
--------------	-------------------	---------------