





Front Elevation as Proposed

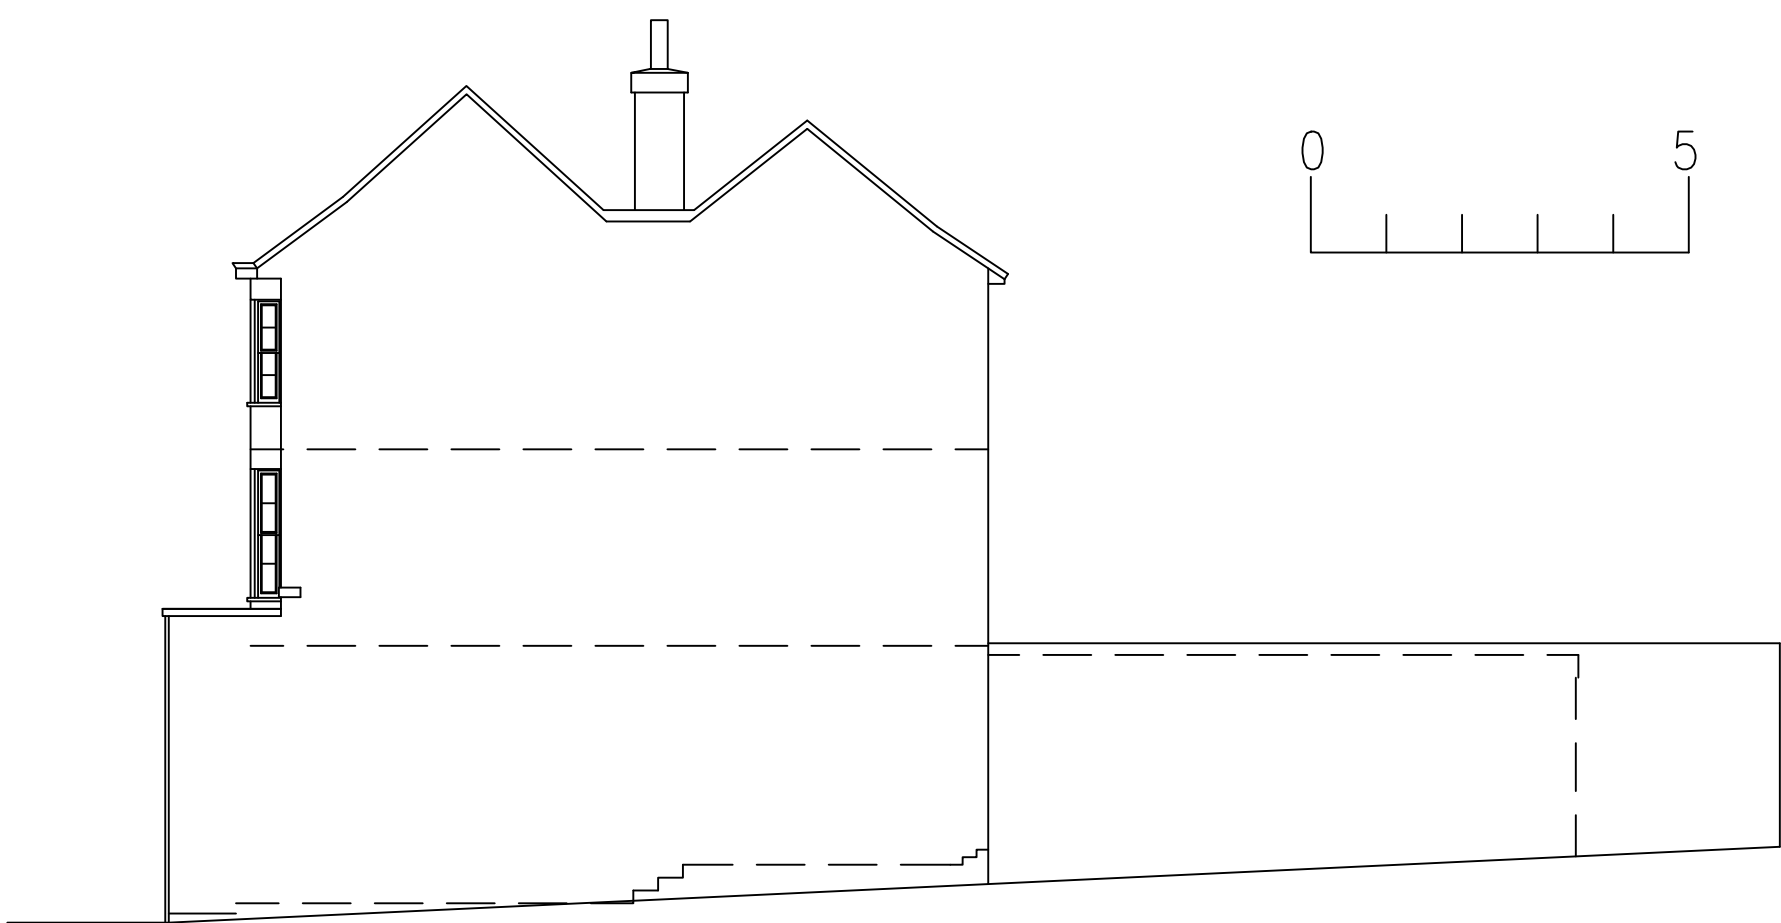

Side Elevation as Proposed

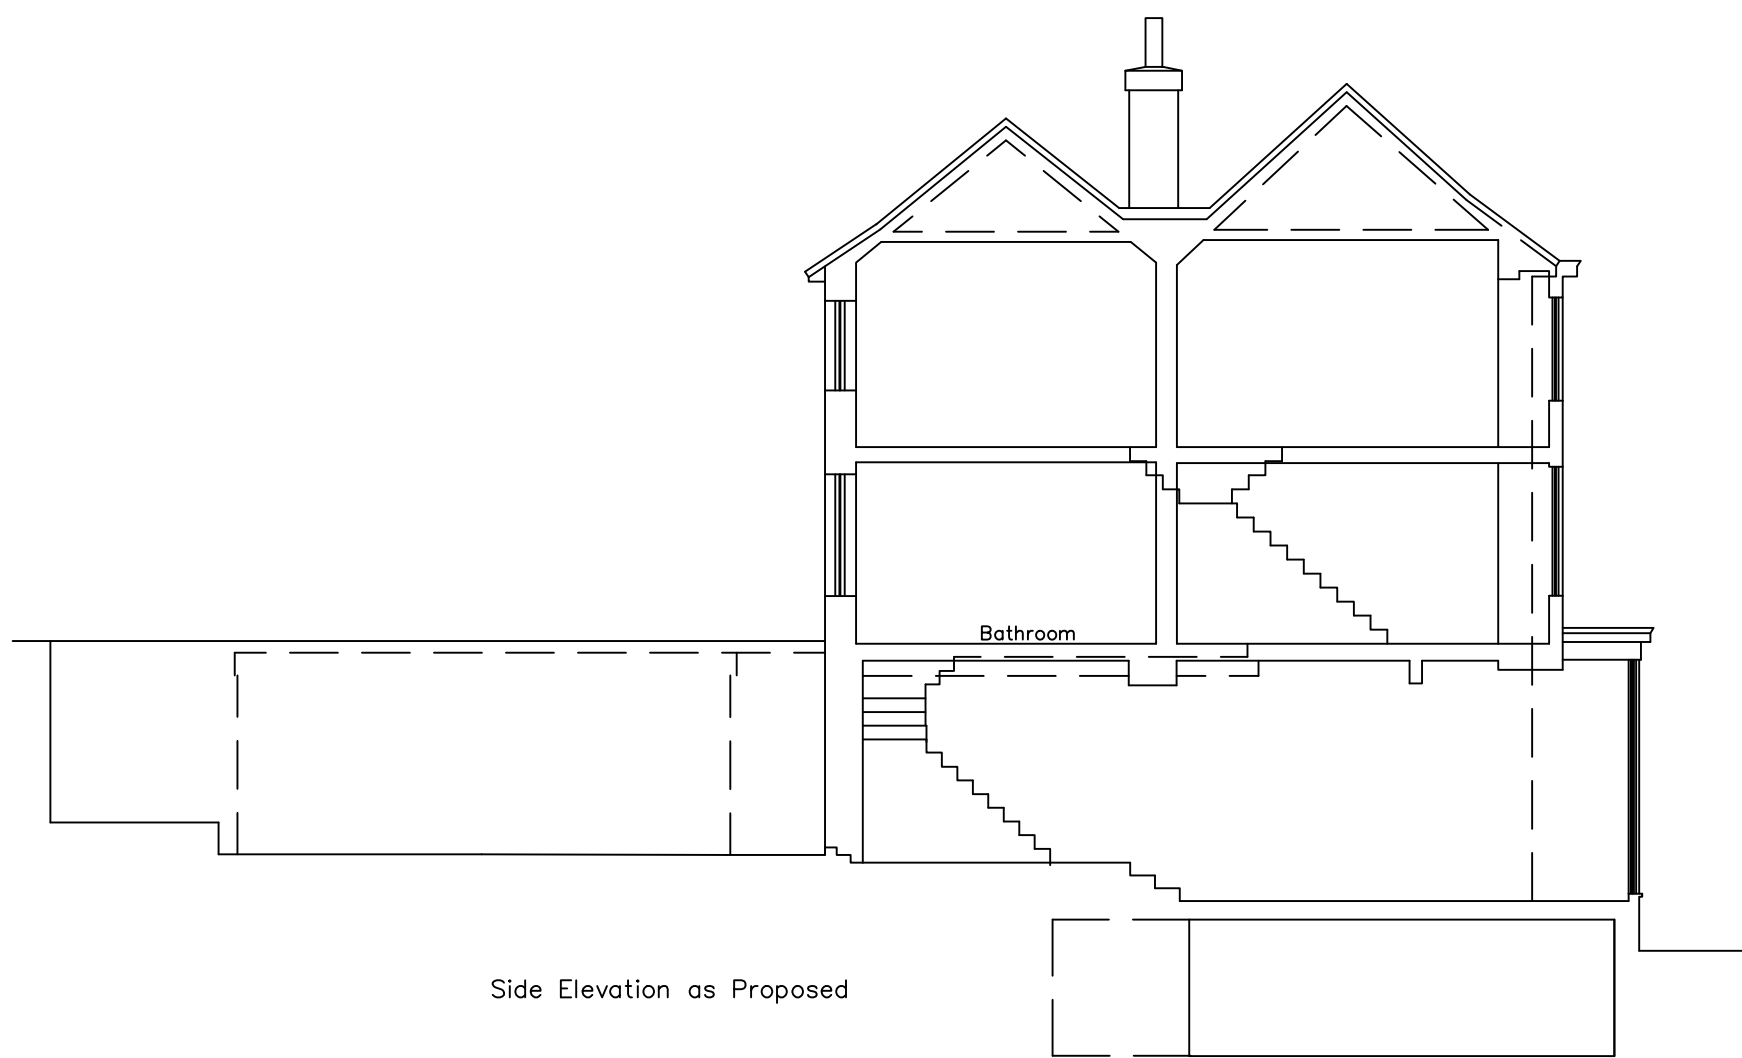

Side Elevation as Proposed



Rear Elevation as Proposed

B | D

BELMONT DESIGNS  
ARCHITECTURAL PRACTICE

james@belmont-designs.co.uk  
www.belmont-designs.co.uk  
37 Ashenground Road  
Haywards Heath  
RH16 4PS  
Tel: 01444 455161 Mobile 07885 387900

## NOTES

DO NOT SCALE OFF THIS DRAWING.

CHECK ALL DIMENSIONS ON SITE BEFORE ANY WORK IS COMMENCED.  
ALL GOODS MATERIALS AND WORKMANSHIP MUST CONFORM WITH CURRENT BUILDING REGULATIONS, BRITISH STANDARDS AND CODES OF PRACTICE.

| Rev   | Date    | By         | Amendment |
|---|---------|------------|-----------|
|   |         |            |           |
| Client<br>Ms R Bryant                                                                                                 |         |            |           |
| Site Address<br>Heathfield House<br>11 High Street<br>Cuckfield<br>RH17 5JU                                           |         |            |           |
| Project<br>Proposed internal alterations,<br>alterations to rear external door<br>and pv panels on the internal roofs |         |            |           |
| Drawing Title<br>Proposed Elevations                                                                                  |         |            |           |
| Date   | Scale   | Drawn By   | JM        |
| Jan 2026   | 1:50@A1 | Checked By | JTM       |
| Job No   | Dwg No  | Rev        |           |
| B.006.26   | 03      | *          |           |