


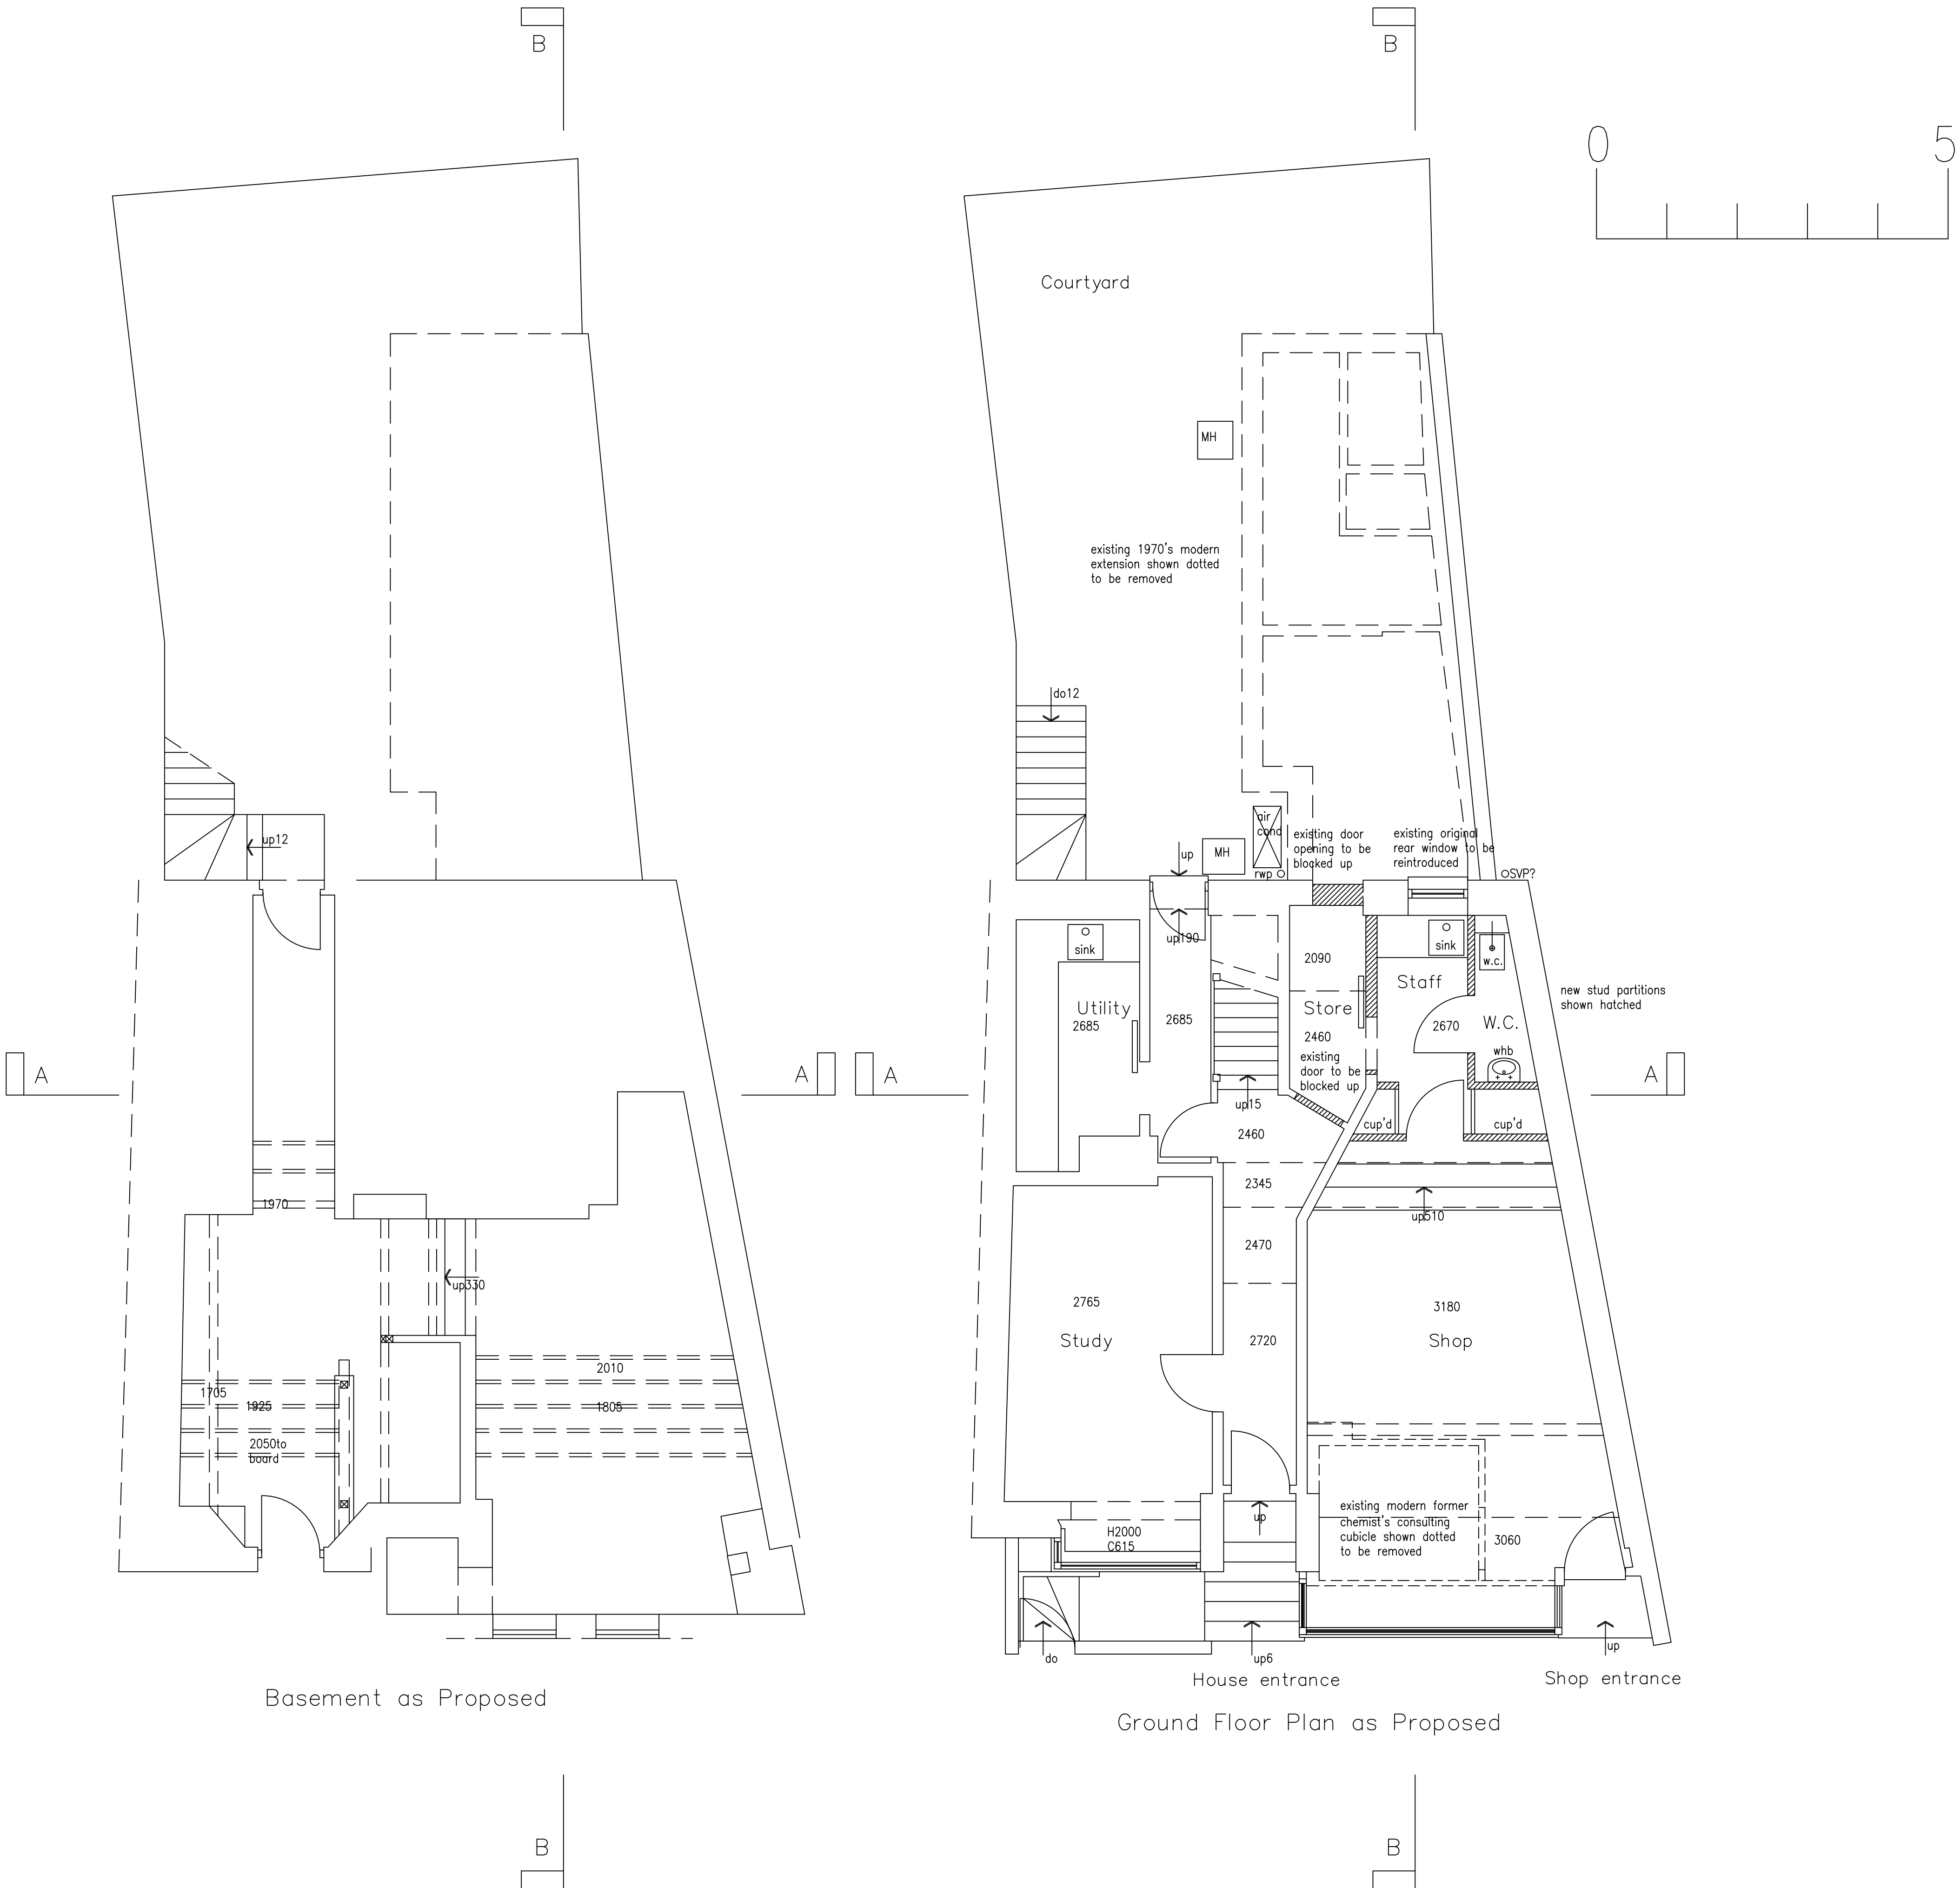

NOTES
DO NOT SCALE OFF THIS DRAWING.

CHECK ALL DIMENSIONS ON SITE BEFORE ANY WORK IS COMMENCED.
ALL GOODS MATERIALS AND WORKMANSHIP MUST CONFORM WITH CURRENT BUILDING REGULATIONS, BRITISH STANDARDS AND CODES OF PRACTICE.

Rev	Date	By	Amendment

Client
Ms R Bryant

Site Address
**Heathfield House
11 High Street
Cuckfield
RH17 5JU**

Project
Proposed change of use of part of the ground floor to residential, removal of the rear extension and change of colour of the shop front and upper walls

Drawing Title
Proposed Basement and Ground Floor Plan

Date	Scale	Drawn By	JM
Oct 2025	1:50@A1	Checked By	JTM
Job No	Dwg No	Rev	
B.037.25	01	*	