





Front Elevation as Proposed

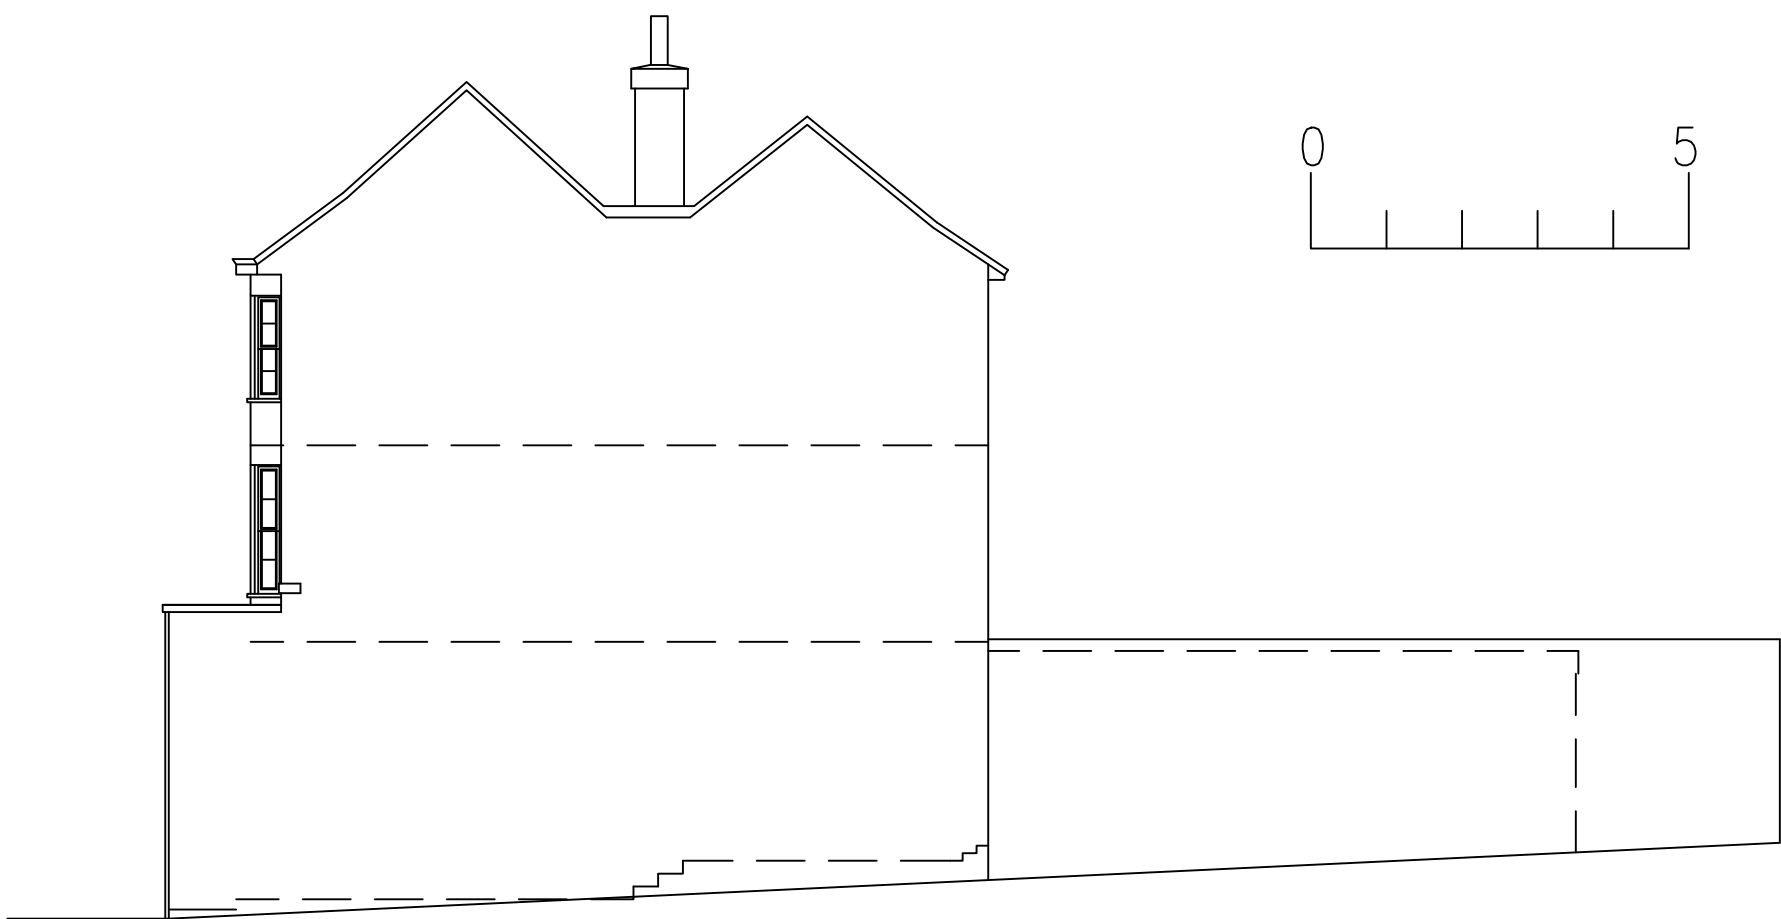

Side Elevation as Proposed

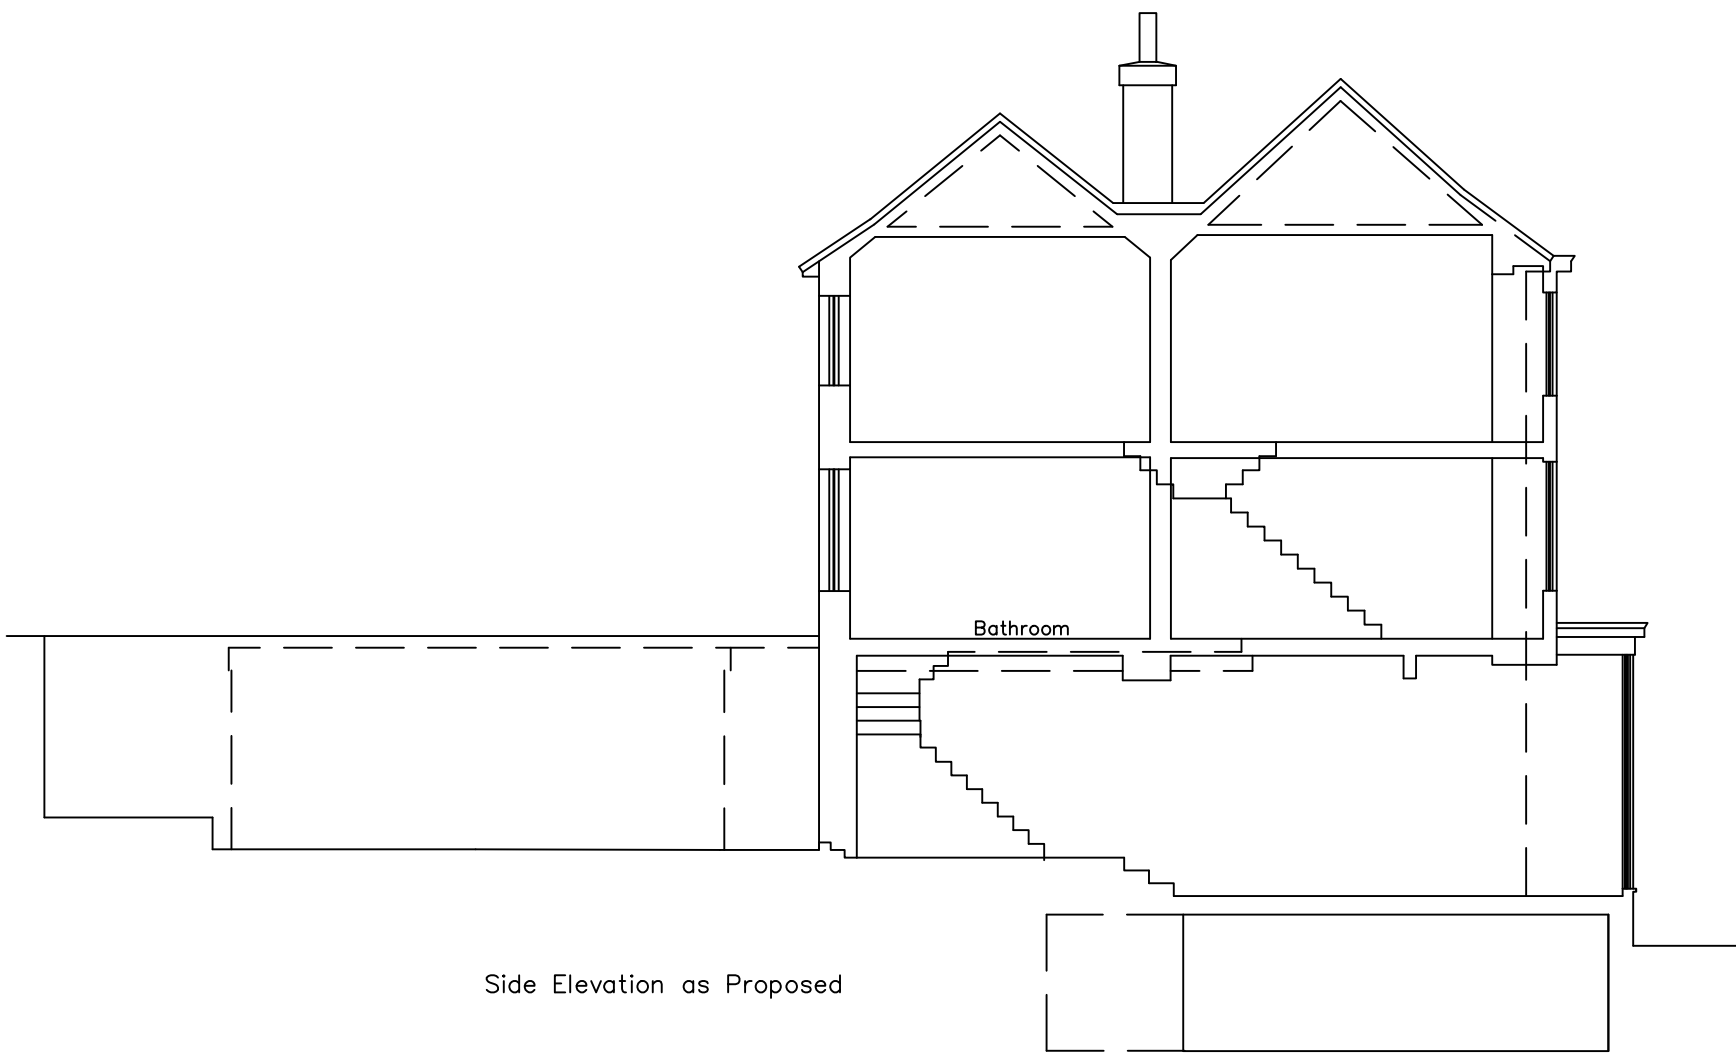

Side Elevation as Proposed



Rear Elevation as Proposed

B | D

BELMONT DESIGNS
ARCHITECTURAL PRACTICE

james@belmont-designs.co.uk
www.belmont-designs.co.uk
37 Ashenground Road
Haywards Heath
RH16 4PS
Tel: 01444 455161 Mobile 07885 387900

NOTES

DO NOT SCALE OFF THIS DRAWING.

CHECK ALL DIMENSIONS ON SITE BEFORE ANY WORK IS COMMENCED.
ALL GOODS MATERIALS AND WORKMANSHIP MUST CONFORM WITH CURRENT BUILDING REGULATIONS, BRITISH STANDARDS AND CODES OF PRACTICE.

Rev	Date	By	Amendment
Client Ms R Bryant			
Site Address Heathfield House 11 High Street Cuckfield RH17 5JU			
Project Proposed change of use of part of the ground floor to residential, removal of the rear extension and change of colour of the shop front and upper walls			
Drawing Title Proposed Ground Floor Plan			
Date	Scale	Drawn By	JM
Oct 2025	1:50@A1	Checked By	JTM
Job No	Dwg No	Rev	
B.037.25	03	*	