



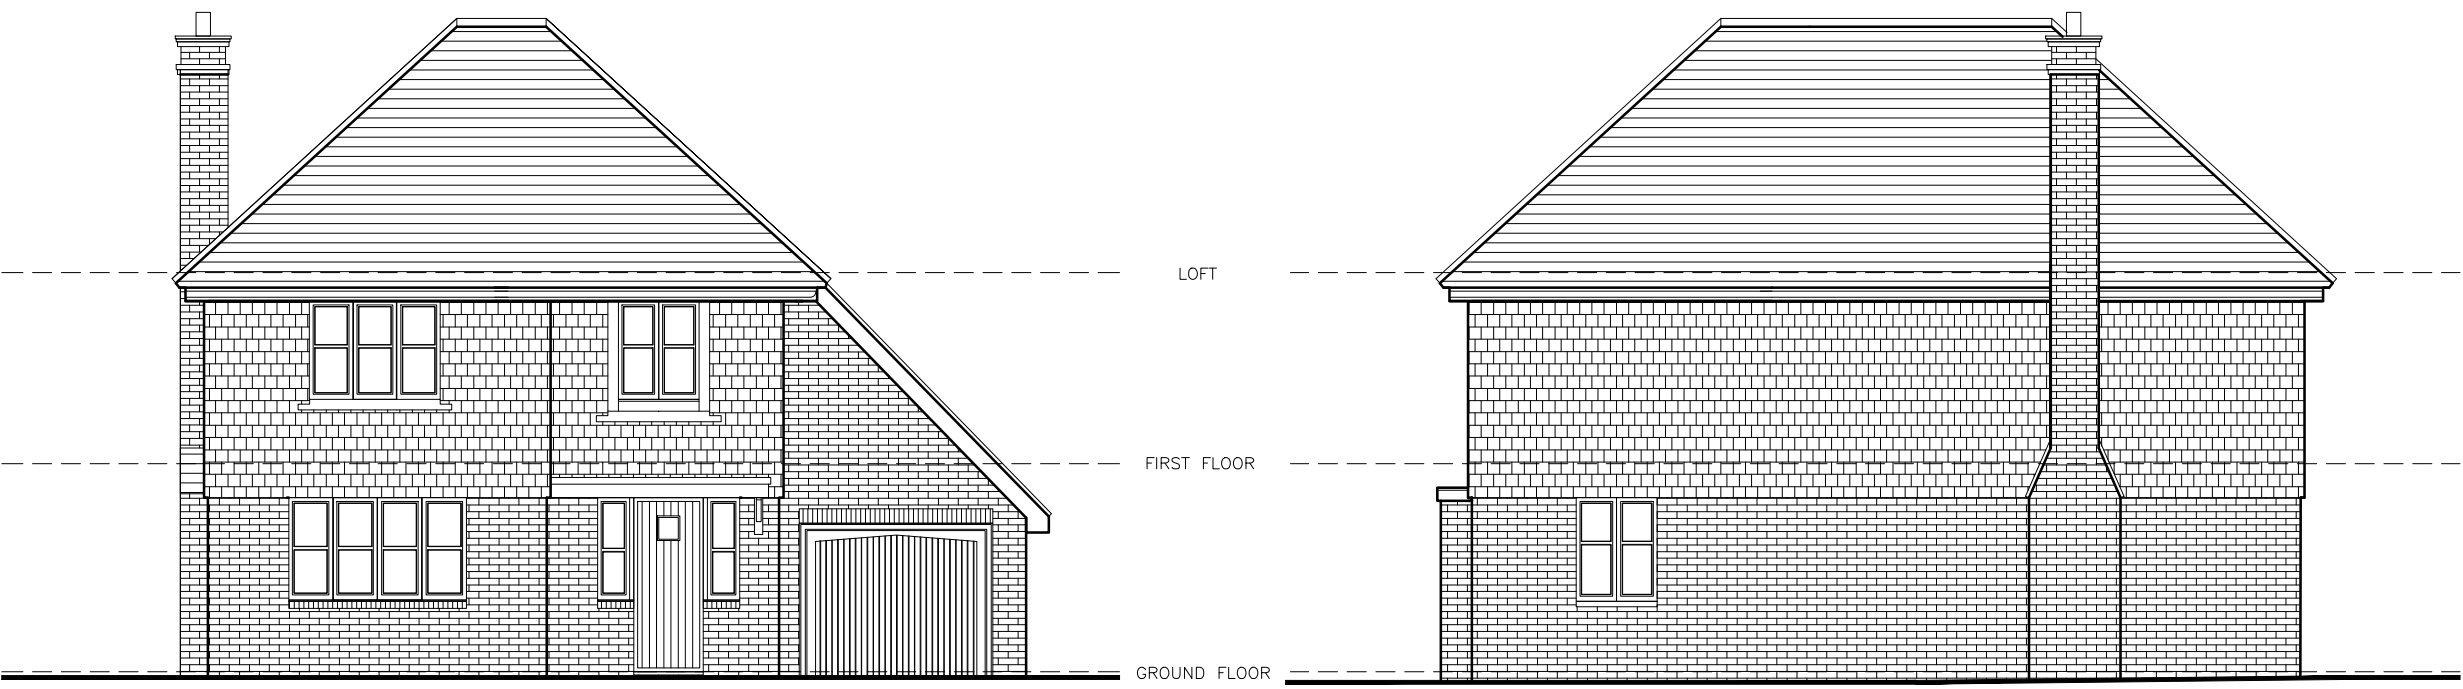

A) Existing Front Elevation


B) Existing Side Elevation

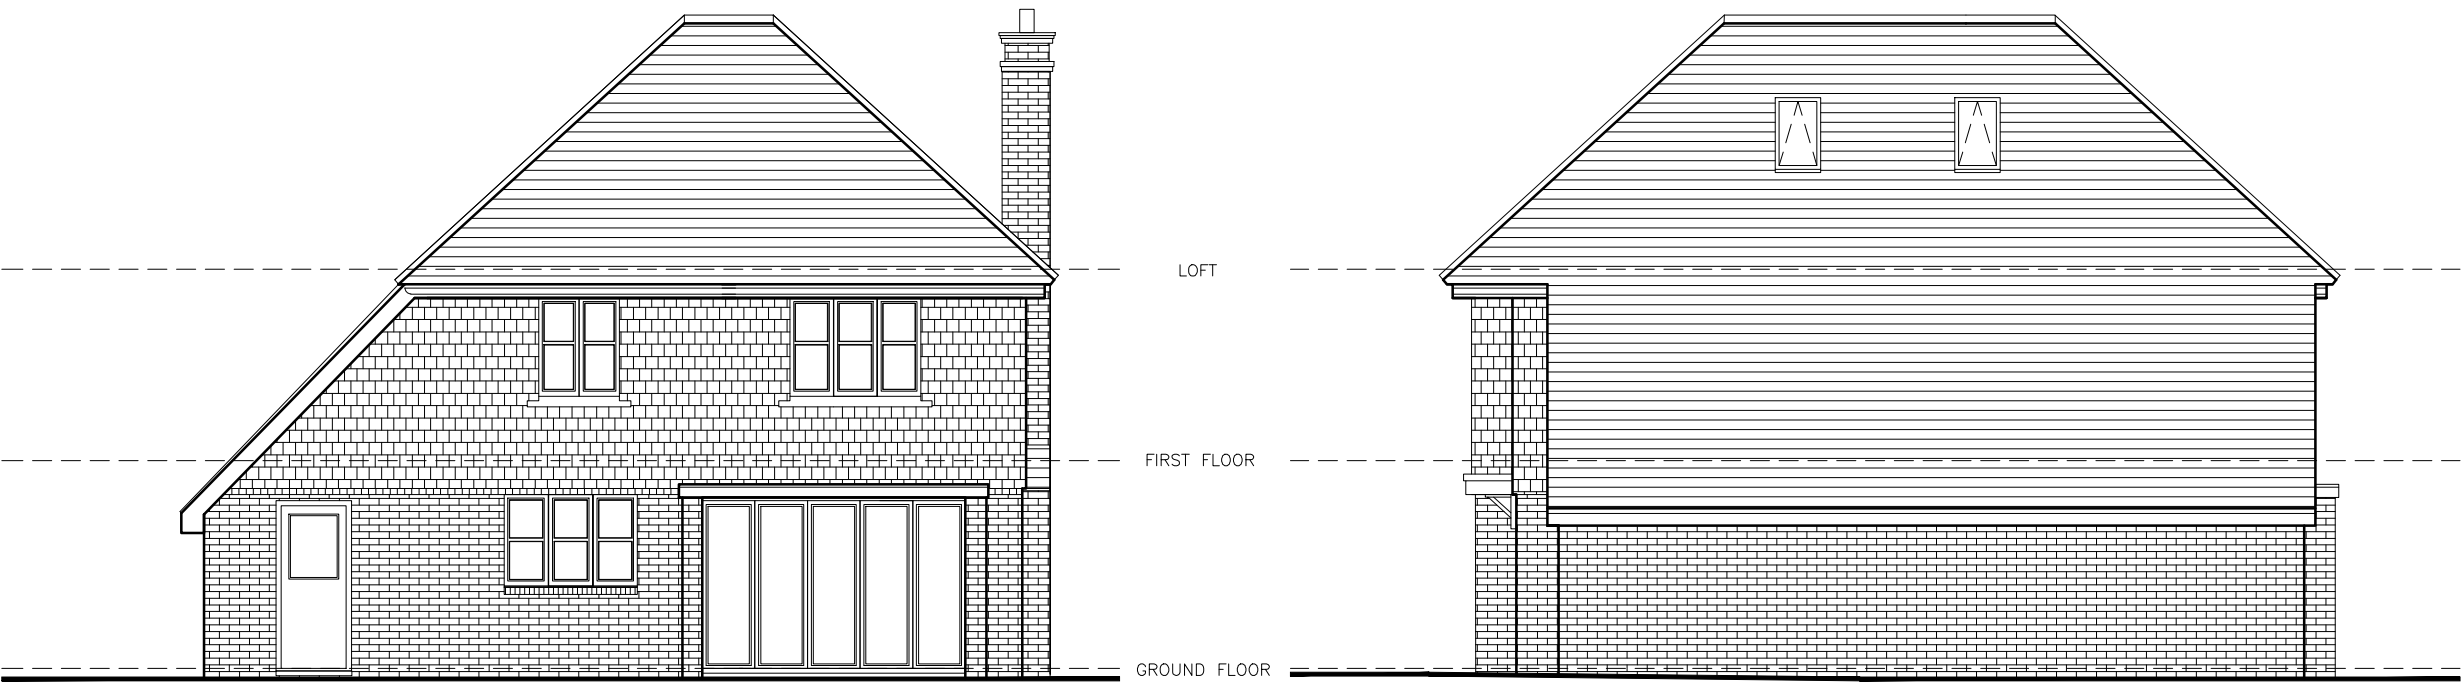

C) Existing Rear Elevation

D) Existing Side Elevation

LAWFUL DEVELOPMENT

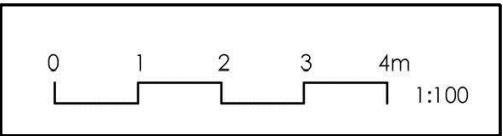

SARAH BREEZE RIBA

Client
Jonathan and Maria Welch

Project
2 Watermead
Balcombe
West Sussex RH17 6EY

Title
Existing Elevations

Drawn by
SB

Checked by
JW&MW

Scale
A3 @ 1:100

Date
30/06/25

Project no.	Dwg. no.	Revision	Prelim.
-------------	----------	----------	---------

BA210	01	--	
-------	----	----	--