


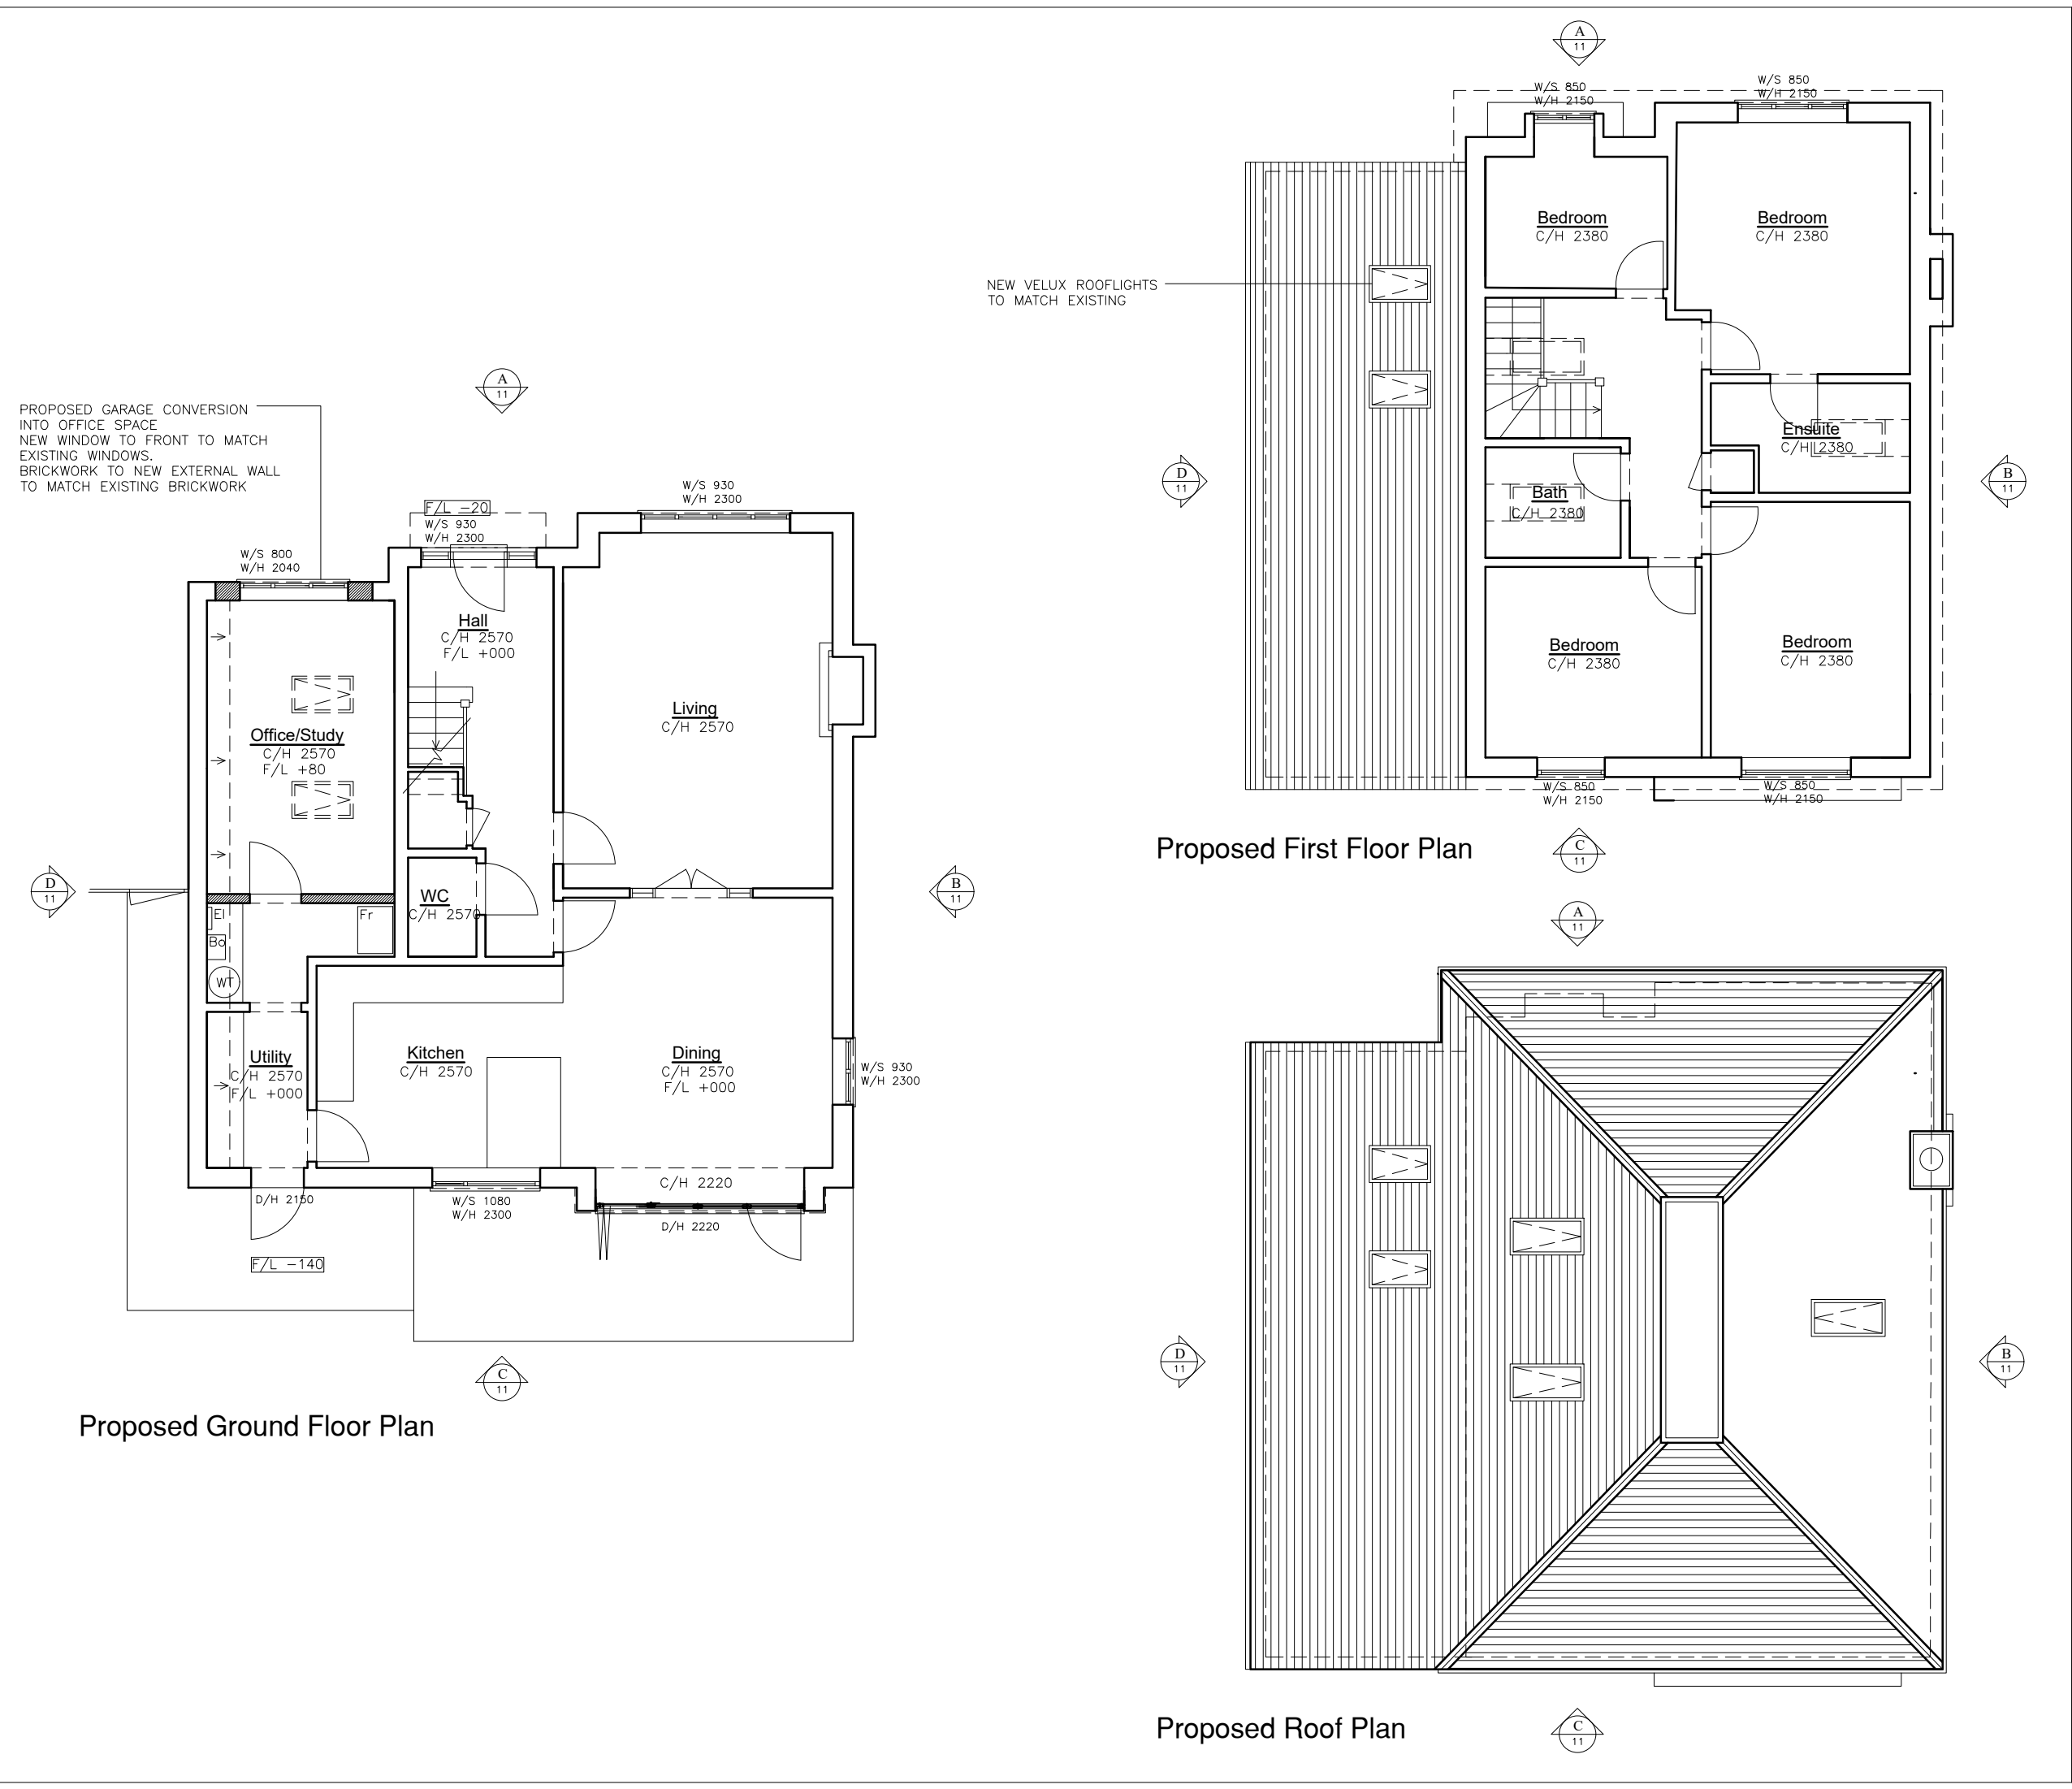

LAWFUL DEVELOPMENT

SARAH BREEZE RIBA

Client
Jonathan and Maria Welch

Project
2 Watermead
Balcombe
West Sussex RH17 6EY

Title
Propose Floor and Roof Plans

Drawn by
SB

Checked by
JW&MW

Scale
A3 @ 1:100

Date
30/06/25

Project no.	Dwg. no.	Revision	Prelim.
BA210	10	--	