


[illegible]

Apartment Block 9  
Elevation A  
Scale 1:50



Apartment Block 9  
Elevation B  
Scale 1:50

|      |          |   |
|------|----------|---|
| C8   | 10.09.24 | ADV W202 INCREASED IN WIDTH TO SUIT WINDOW DESIGN                                                                                   |
| C7   | 31.05.24 | D702, C3 & D502: C3 HANDLED TO MATCH DOOR OPENING ON FLAT. DOOR ADDED TO GROUND FLOOR TERRACES. EXTERNAL & GAS PIPE RUNS INDICATED. |
| C6   | 26.05.23 | GAS RISER VENTS OMITTED. DRY RISER INLET BOX ADDED TO ELEVATION B TO MATCH FLOOR PLAN                                               |
| C5   | 17.01.23 | W118 & B015 AMENDED TO SHOW TOP HUNG WINDOW                                                                                         |
| C4   | 30.05.22 | GAS RISER MOVED EXTERNALLY   |
| C3   | 24.05.22 | FLAT ROOF DETAIL REF. REV.   |
| C2   | 27.10.21 | VENTS UPDATED TO CMVD.   |
| C1   | 06.10.21 | CONSTRUCTION ISSUE.   |
|      | 12.02.21 | TENDER ISSUE   |
| Rev. | Date:    | Revision History:   |

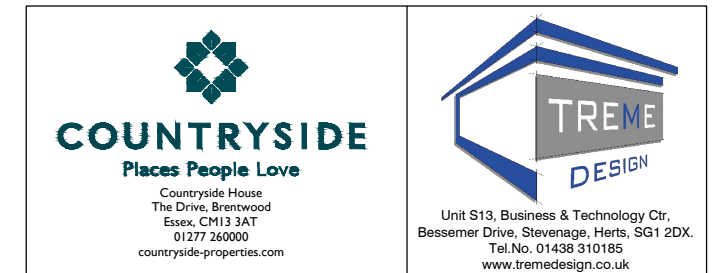

Project:  
**FREEKS FARM, BURGESS HILL  
RESIDENTIAL PHASE 2**

|              |       |          |           |       |          |
|--------------|-------|----------|-----------|-------|----------|
|              | Name: | Date:    |           | Name: | Date:    |
| Designed by: | -     | -        | Checked:  | TM    | MAR 2020 |
| Drawn By:    | RL    | MAR 2020 | Approved: | TM    | MAR 2020 |

Scale: 1:50 @ A0 Status: CONSTRUCTION

Drawing Title:  
PLOTS 145-158  
ELEVATIONS  
APARTMENTS BLOCK 9

Drawing No:  
S00034\_A\_EL\_HB2\_002

C8