

DRAWING NO: 5

PROPOSED NEW 'LINK'

PROPOSED & EXISTING SOUTH ELEVATIONS


1:100 @ A3

THE OAKS LODGE AND KENNER


BN6 8LX MAY 2024

0 1 2 3 4 5 6 7 8 9 10

SCALE: IN METRES.

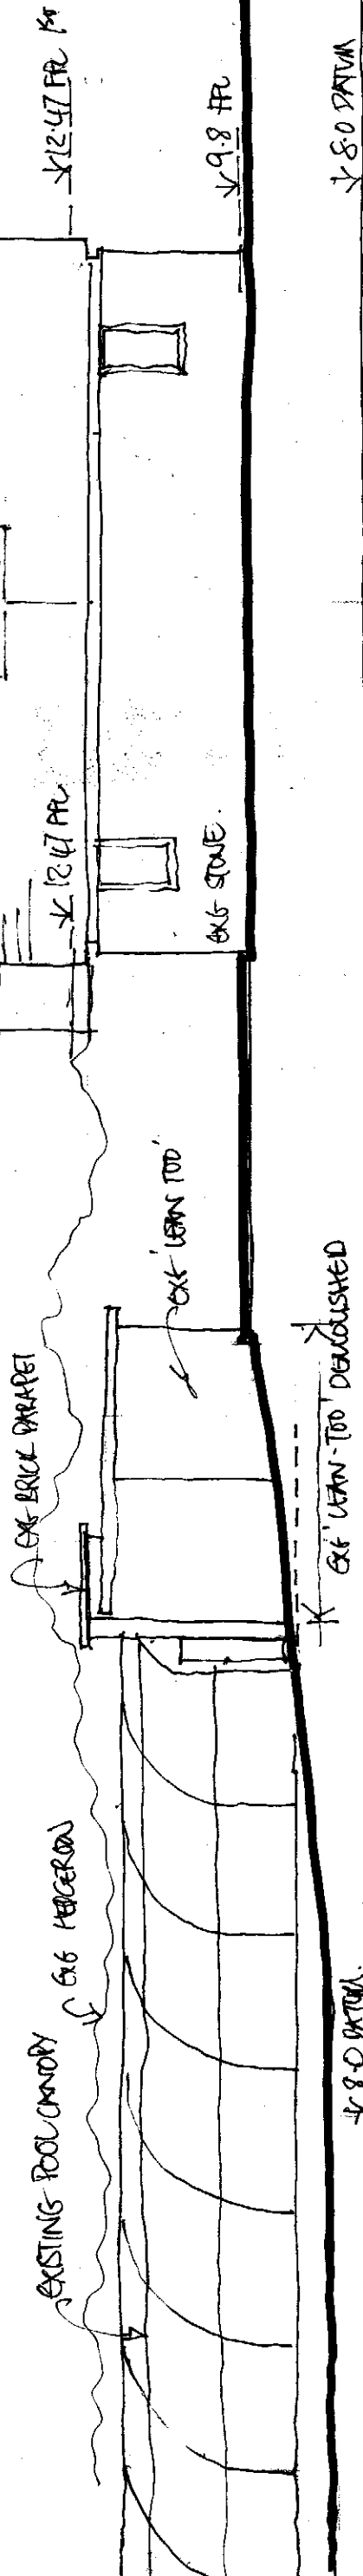

SOUTH: AS EXISTING

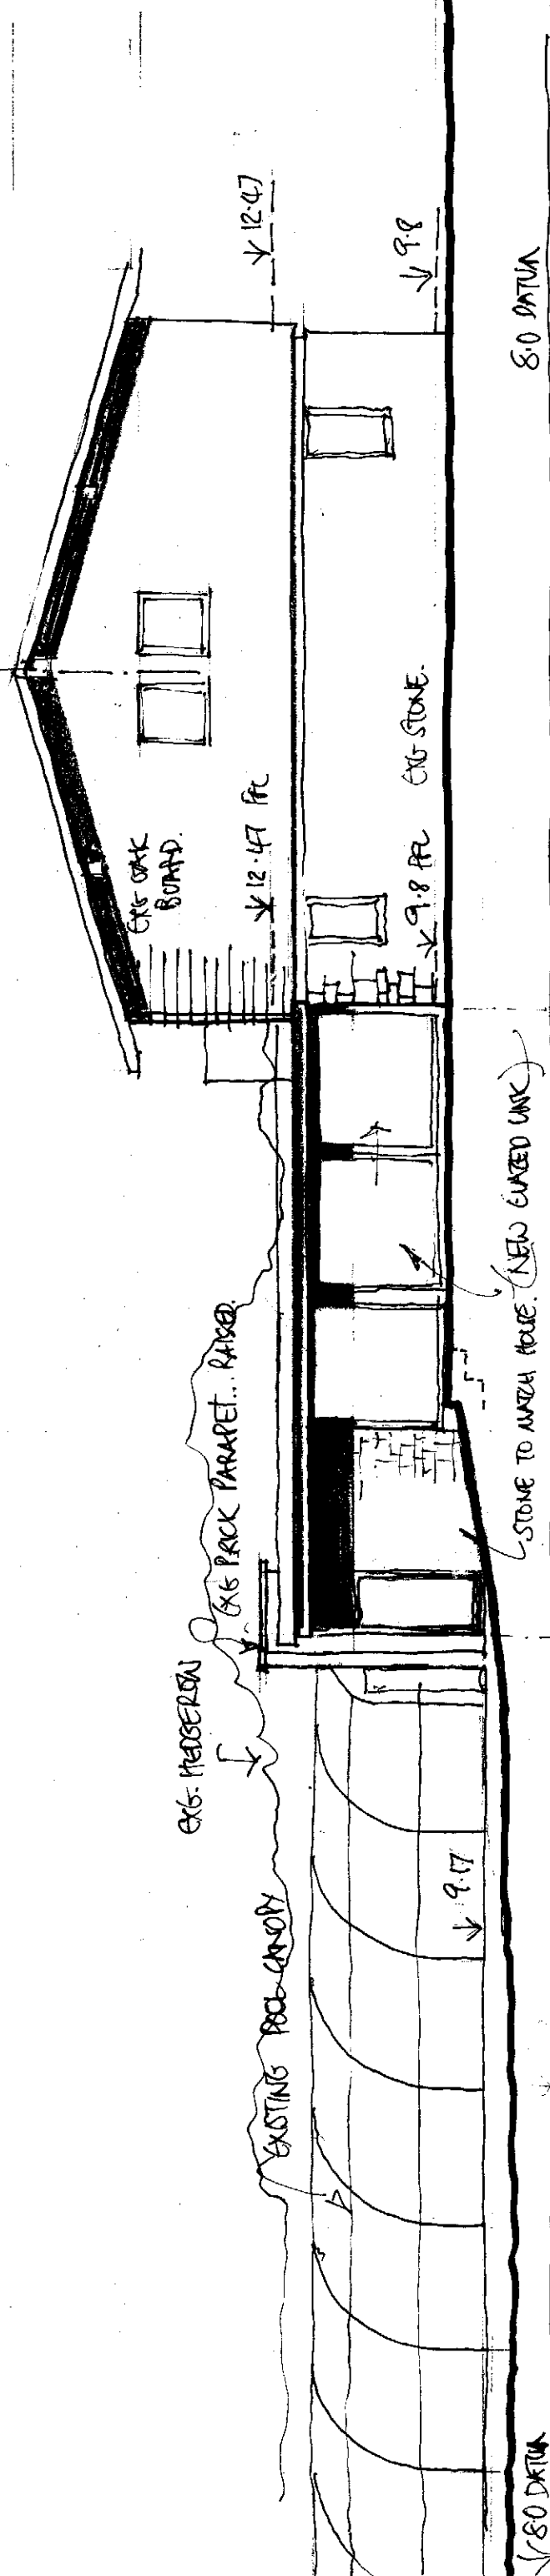

SOUTH: AS PROPOSED

EXIST. POOL CANOPY
NEW GLAZED LINK
EXIST. HOUSE