



DRAWING NO 6


PROPOSED NEW 'LINK'

PROPOSED NORTH & SECTIONAL ELEVATIONS (AA)


1:100 @ A3 THE OAKS LODGE WINE

KEMNER BNB 8LX MAY 2024

NORTH ELEVATION (PROPOSED)

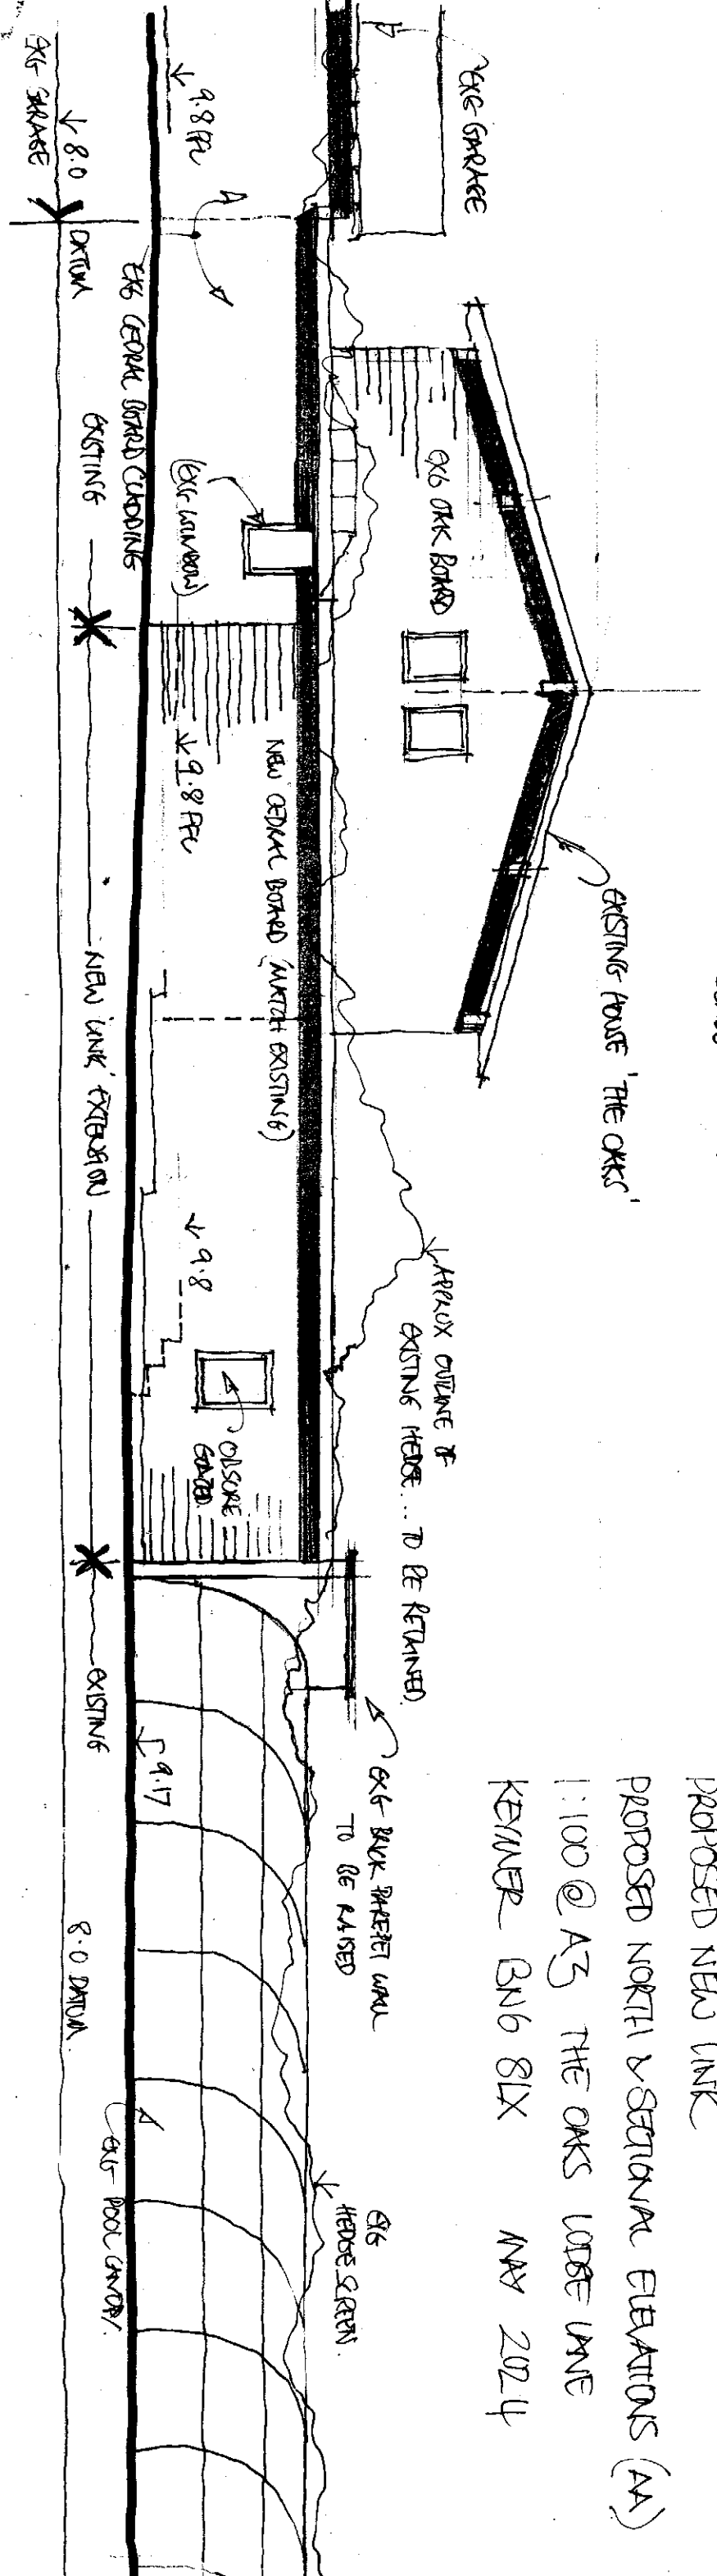

EXISTING HOUSE: THE OAKS.

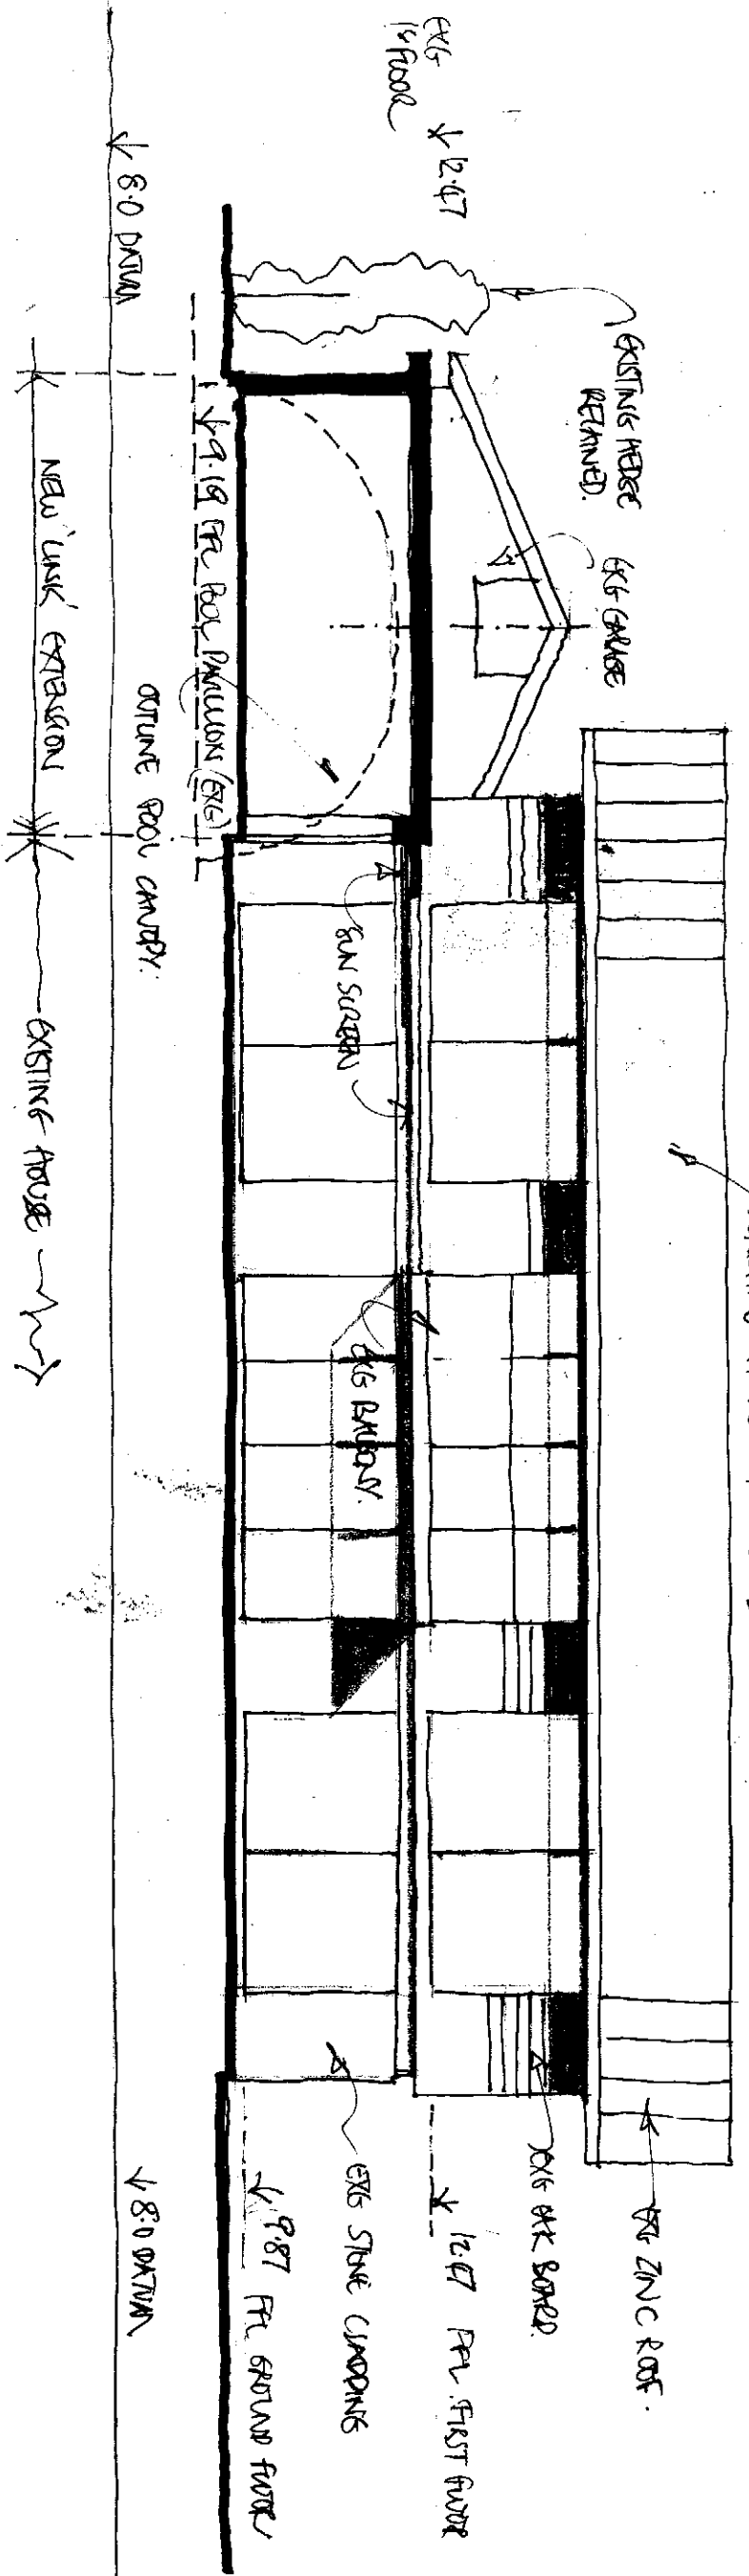

SECTION AA