
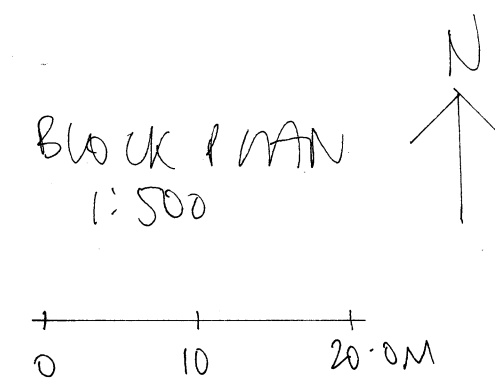
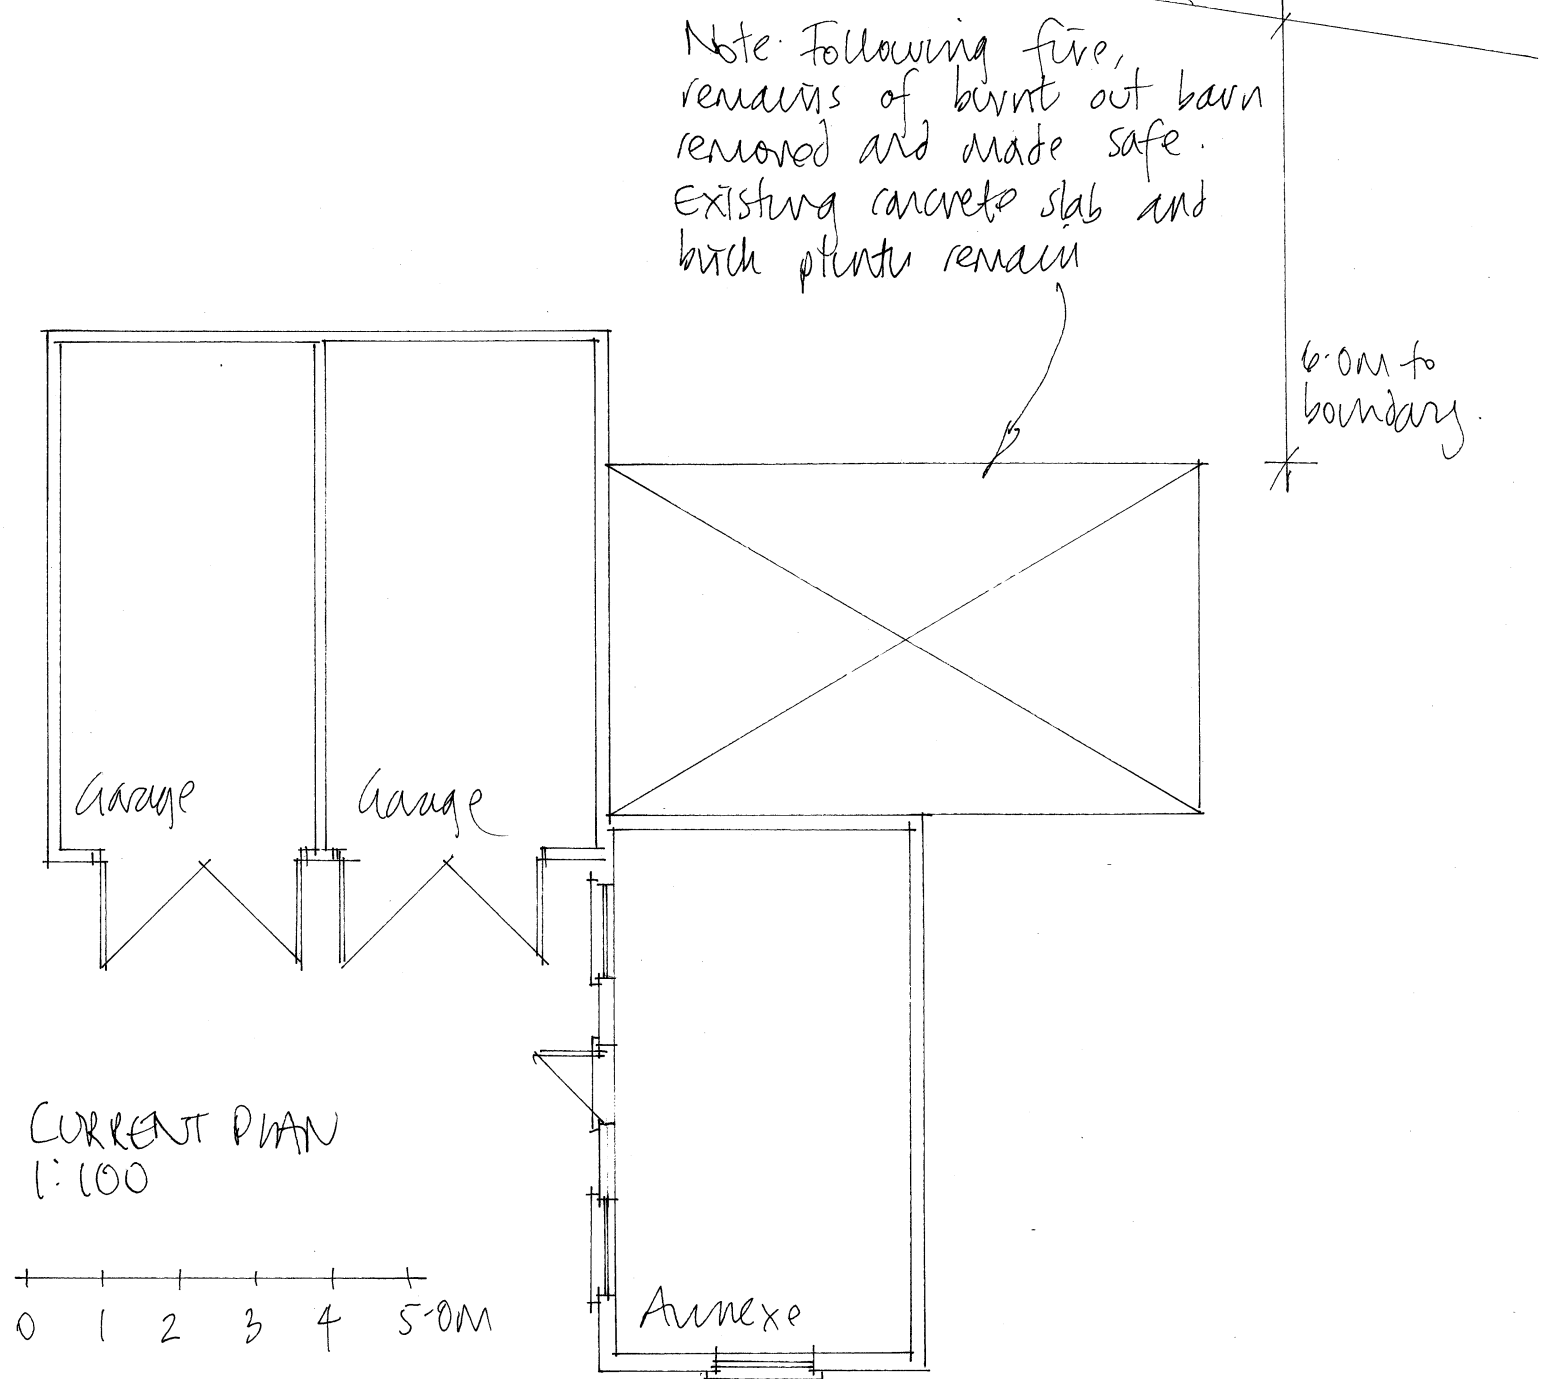


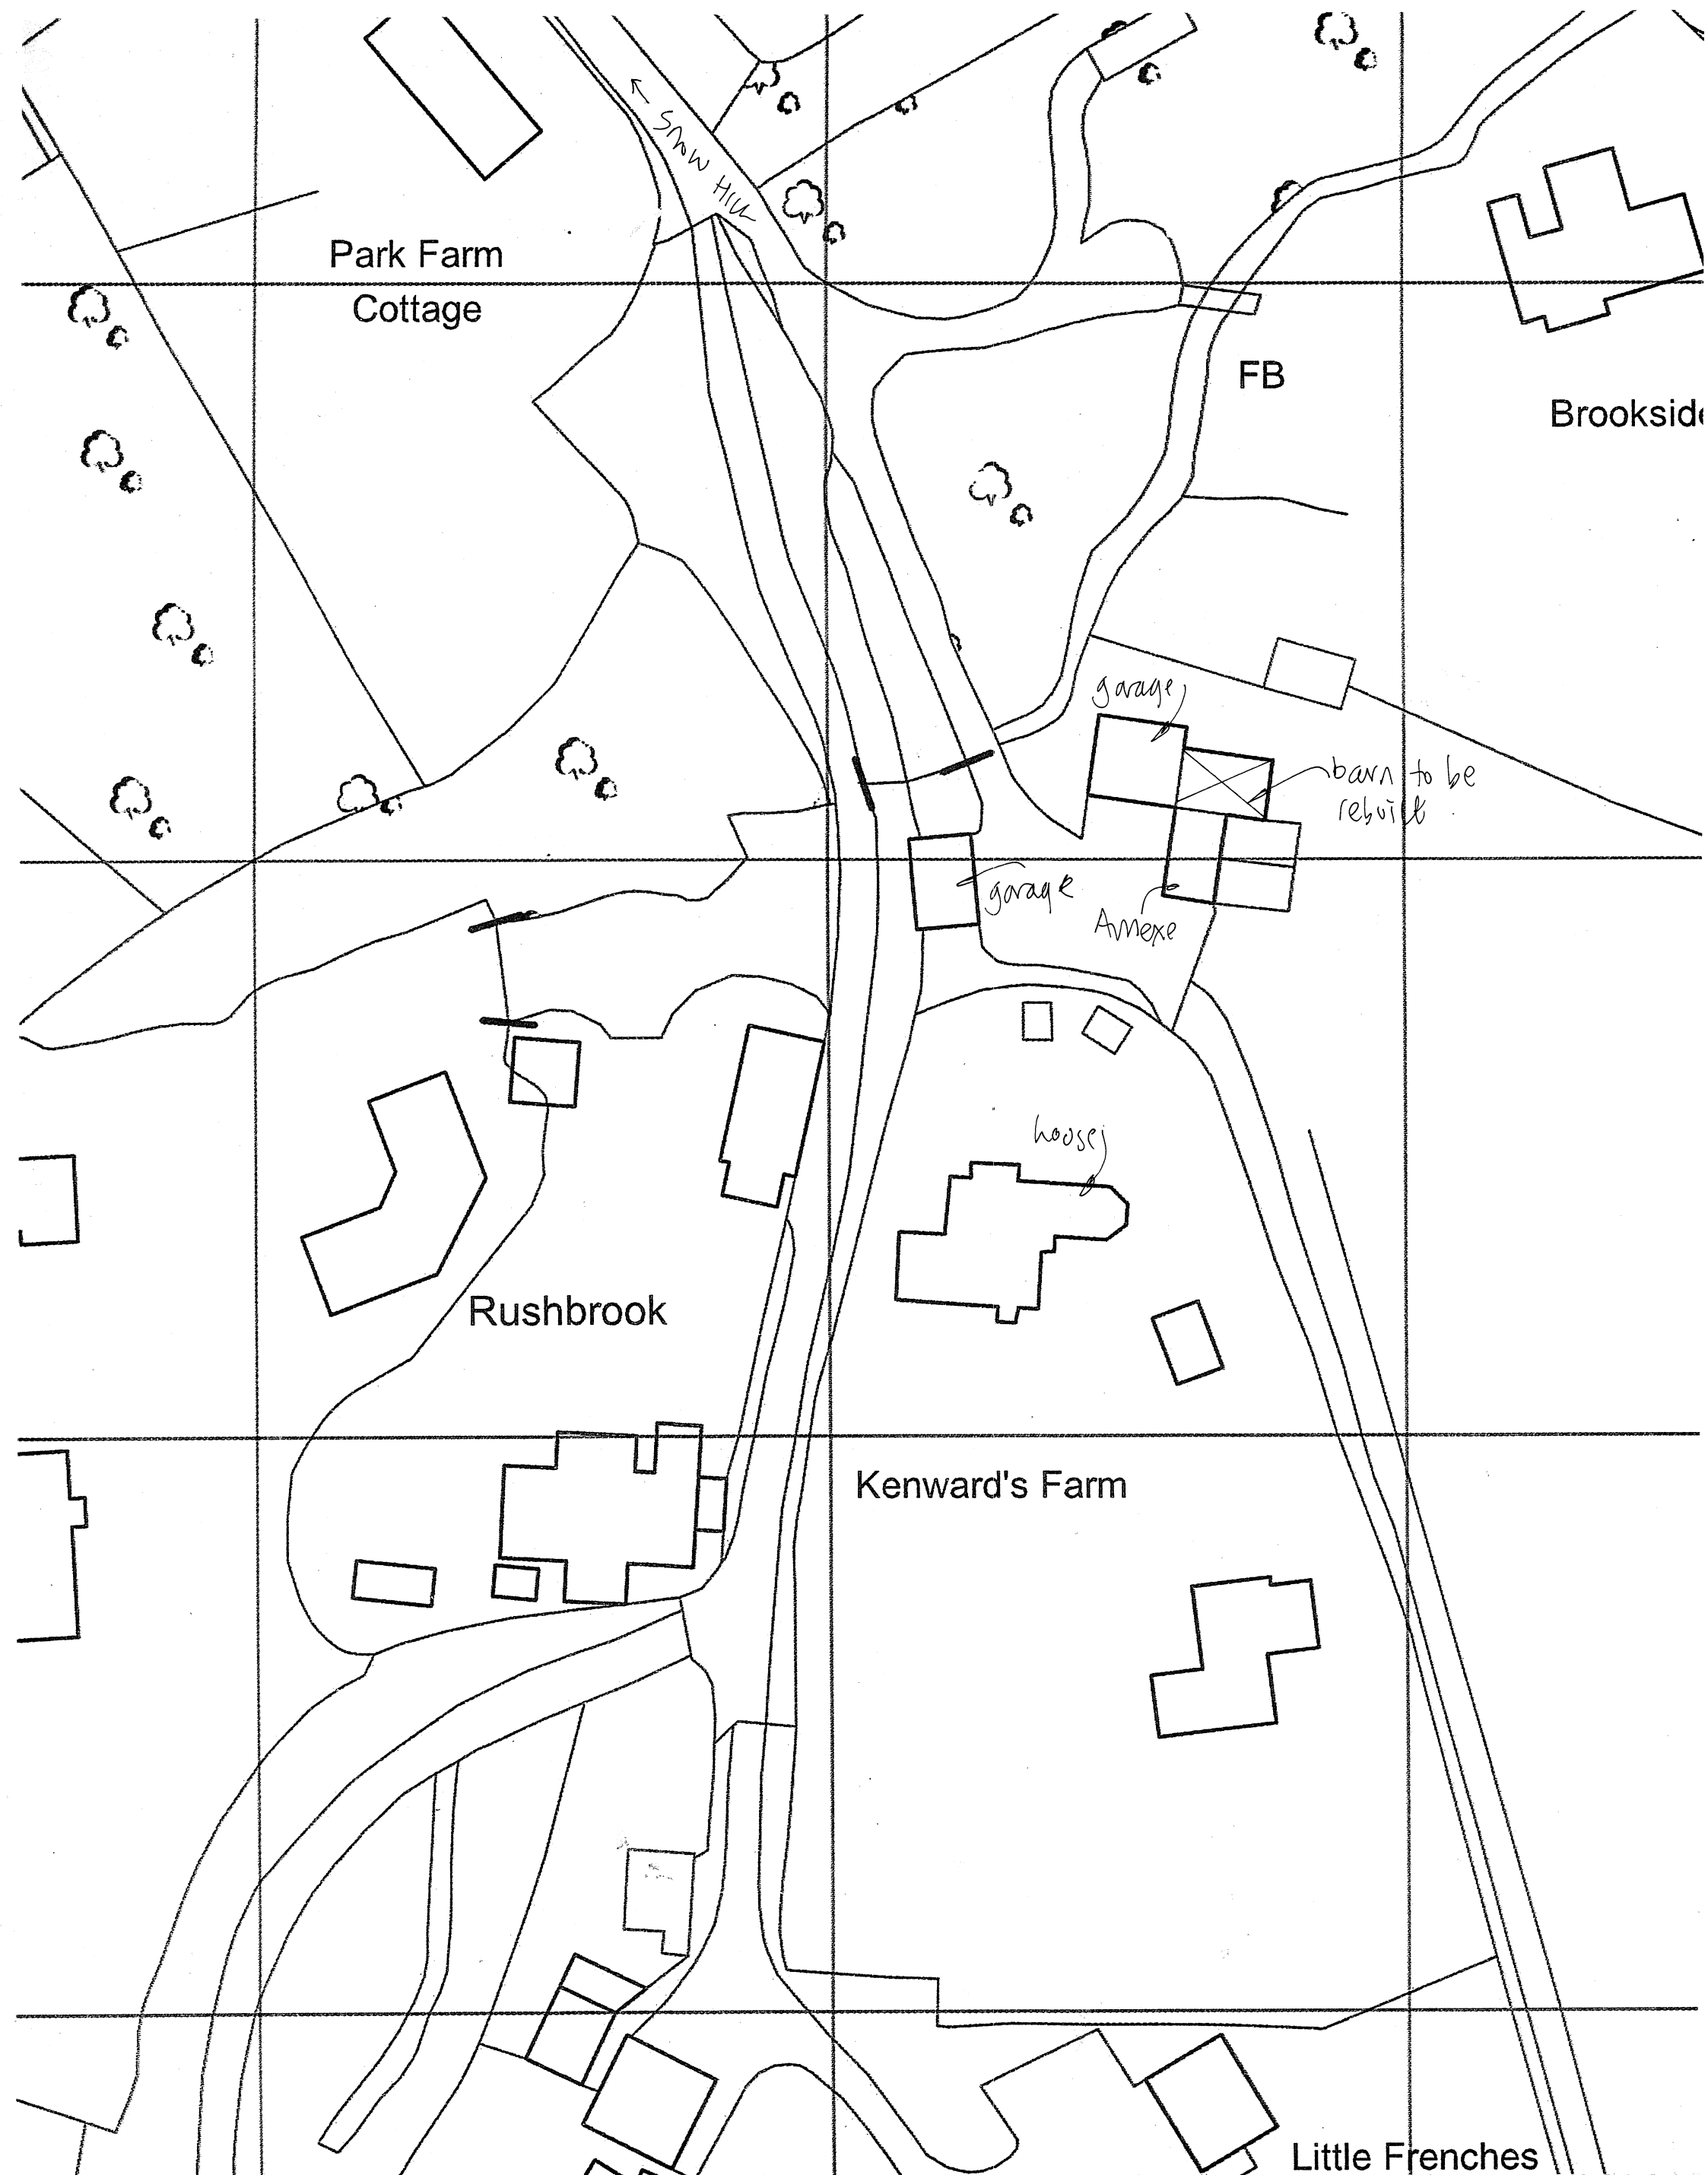

FUSION Architecture Ltd

Orchard End
Hazeley Bottom
Hartley Wintney
Hampshire
RG27 8LU
Tel/Fax 01252 842026

Job Title

Rebuild of fire damaged barn
Kenwards Farm
Snow Hill
Crawley Down
RH10 3EG

Client

Mr and Mrs Slack
C/o Pyle Consulting

Drawing Title

Block and floor plan

Scale As shown Dwg size...A2

Dwg No. 2540/02

Rev