


EAST
ELEVATIONS
1:100

NORTH


SOUTH

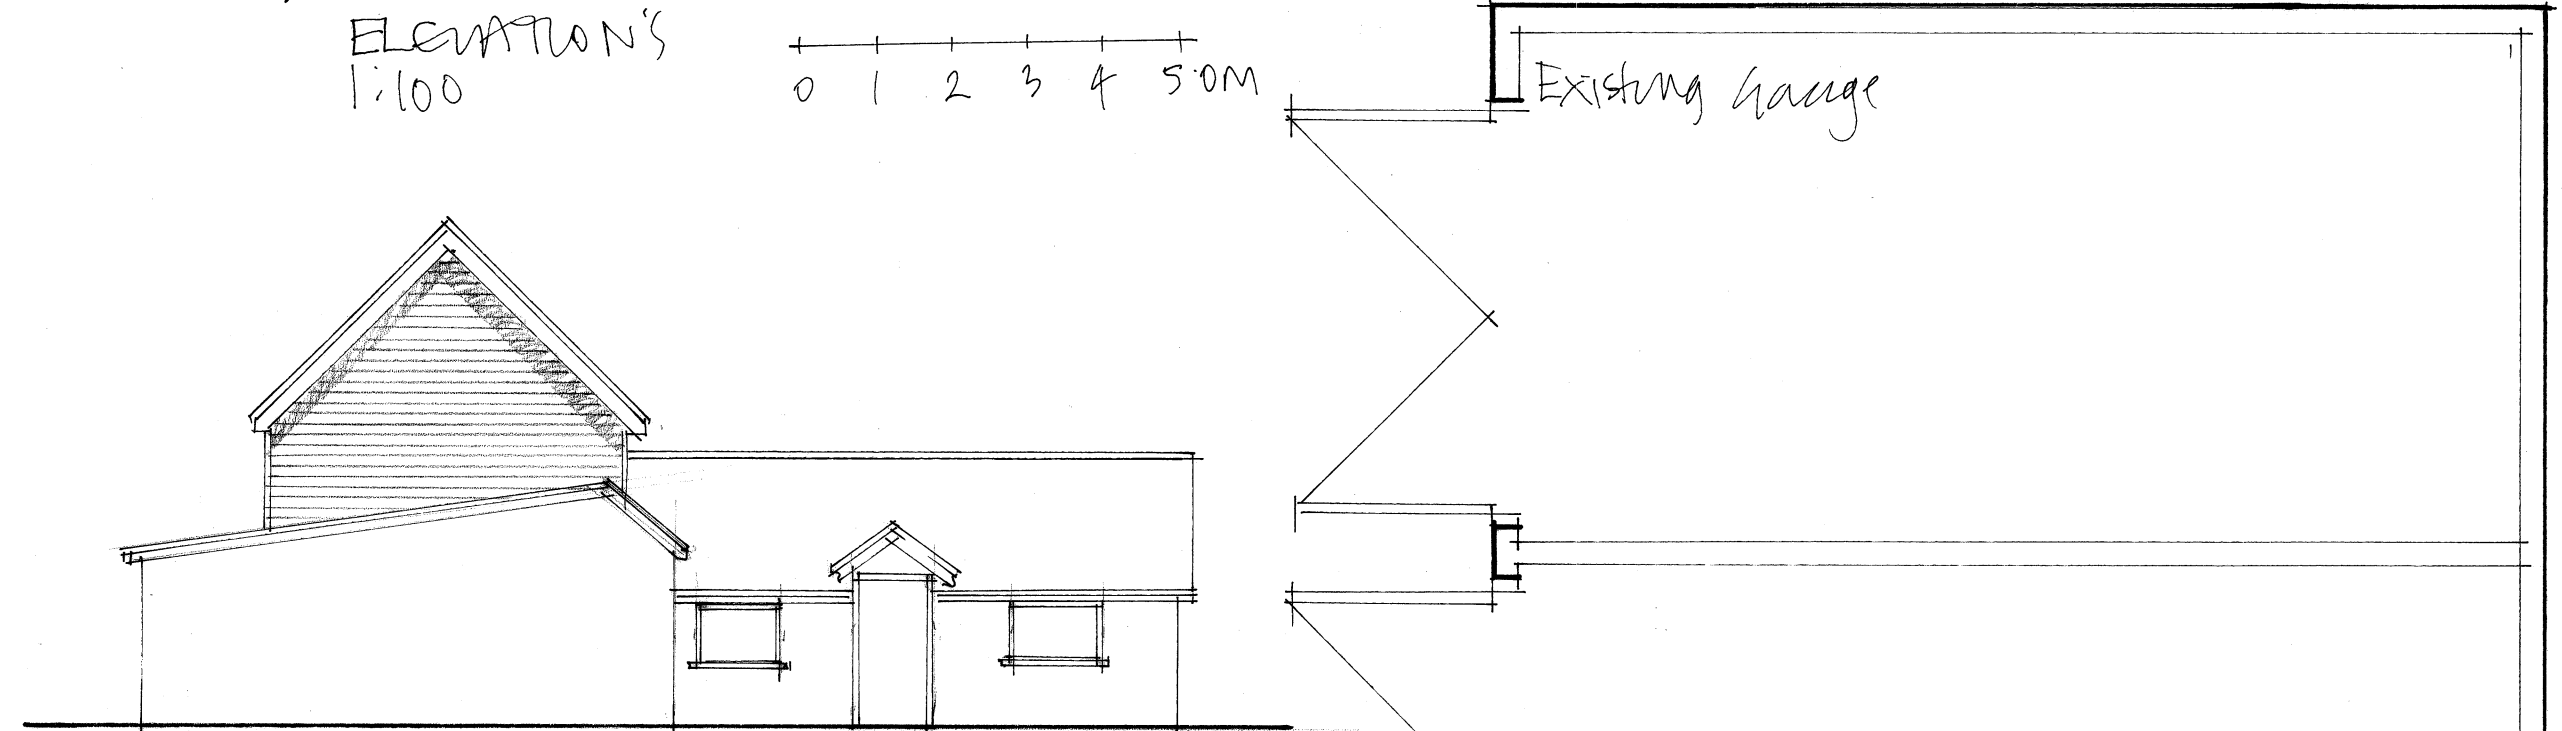

WEST


horizontal boarding
- dark stained

repair brick plinth

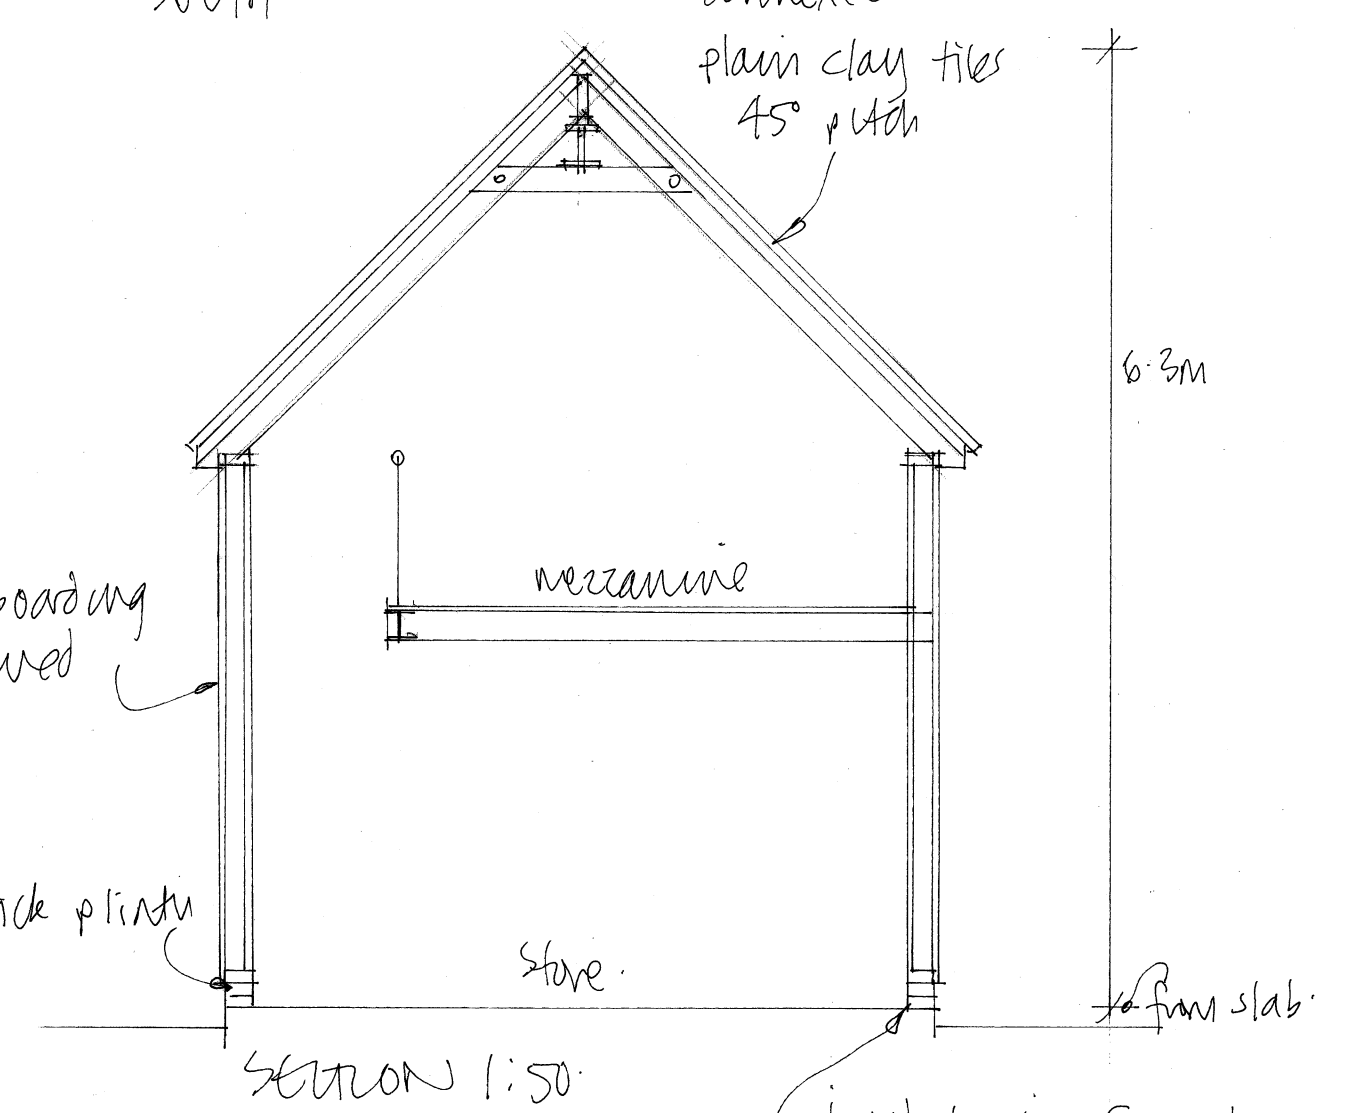

SECTION 1:50


rebuild timber framed
walls off existing
slab / brick plinth

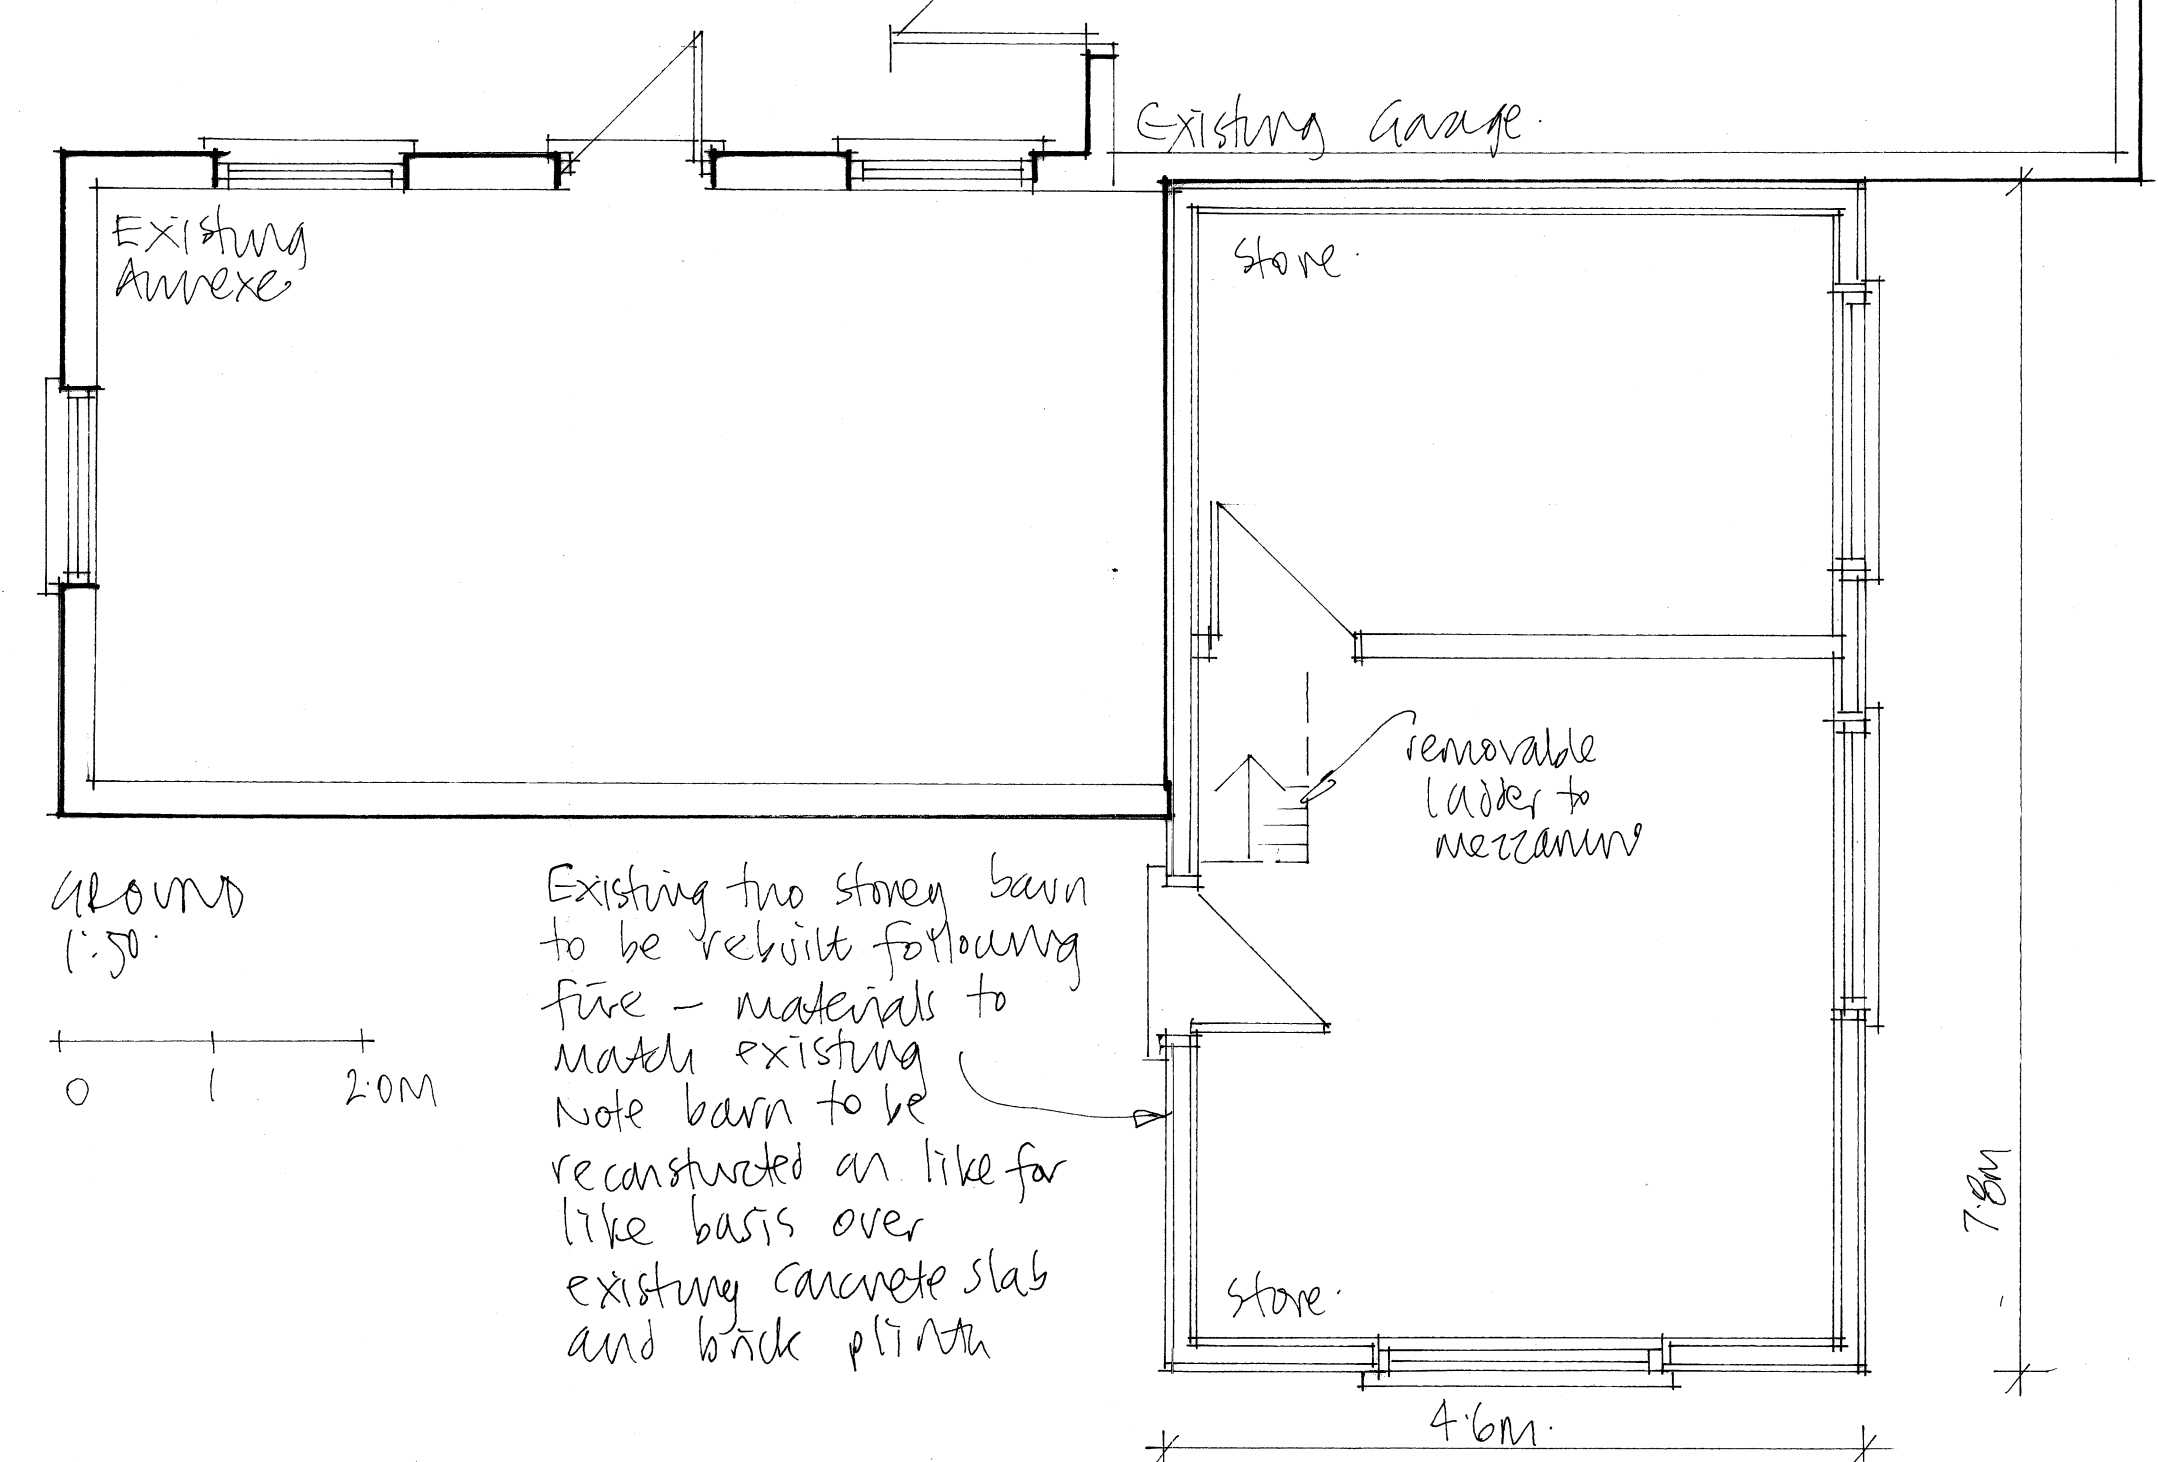

GROUND
1:50

Existing two storey barn
to be rebuilt following
fire - materials to
match existing
Note barn to be
reconstructed on like for
like basis over
existing concrete slab
and brick plinth

FIRST
1:50

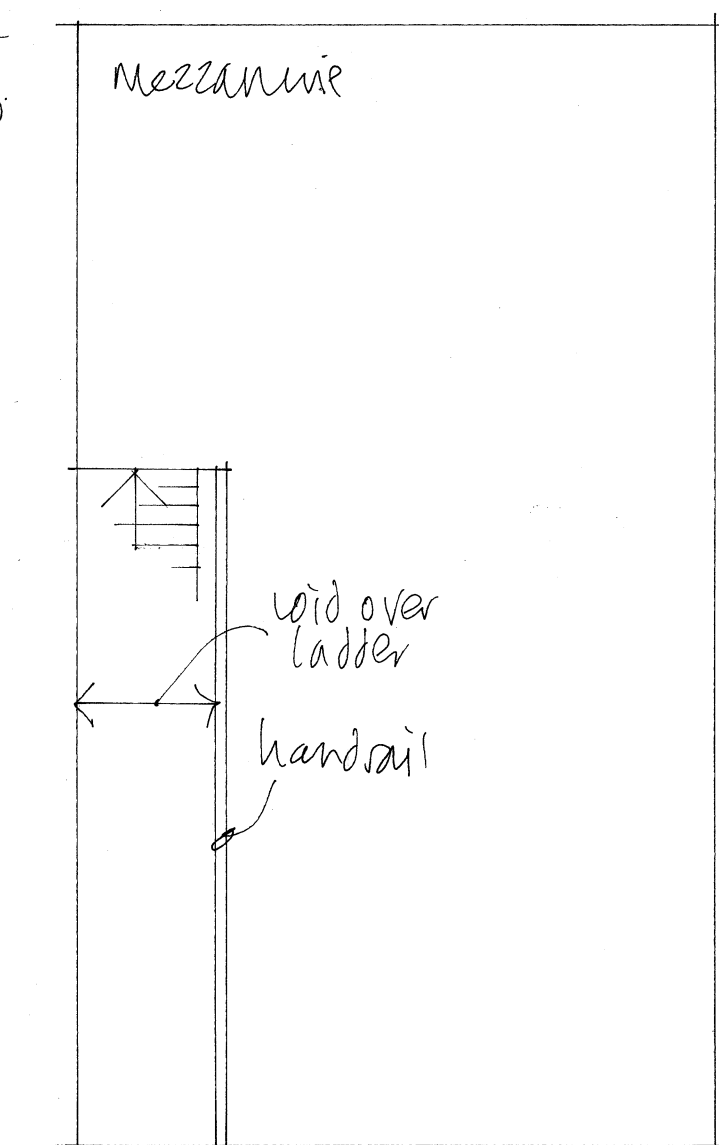

FUSION Architecture Ltd	
Orchard End Hazeley Bottom Hartley Wintney Hampshire RG27 8LU Tel/Fax 01252 842026	
Job Title	
Rebuild of fire damaged barn Kenwards Farm Snow Hill Crawley Down RH10 3EG	
Client	
Mr and Mrs Slack C/o Pyle Consulting	
Drawing Title	
Floor plans, section and elevations	
Scale As shown	Dwg size A2
Dwg No. 2540/03	Rev