


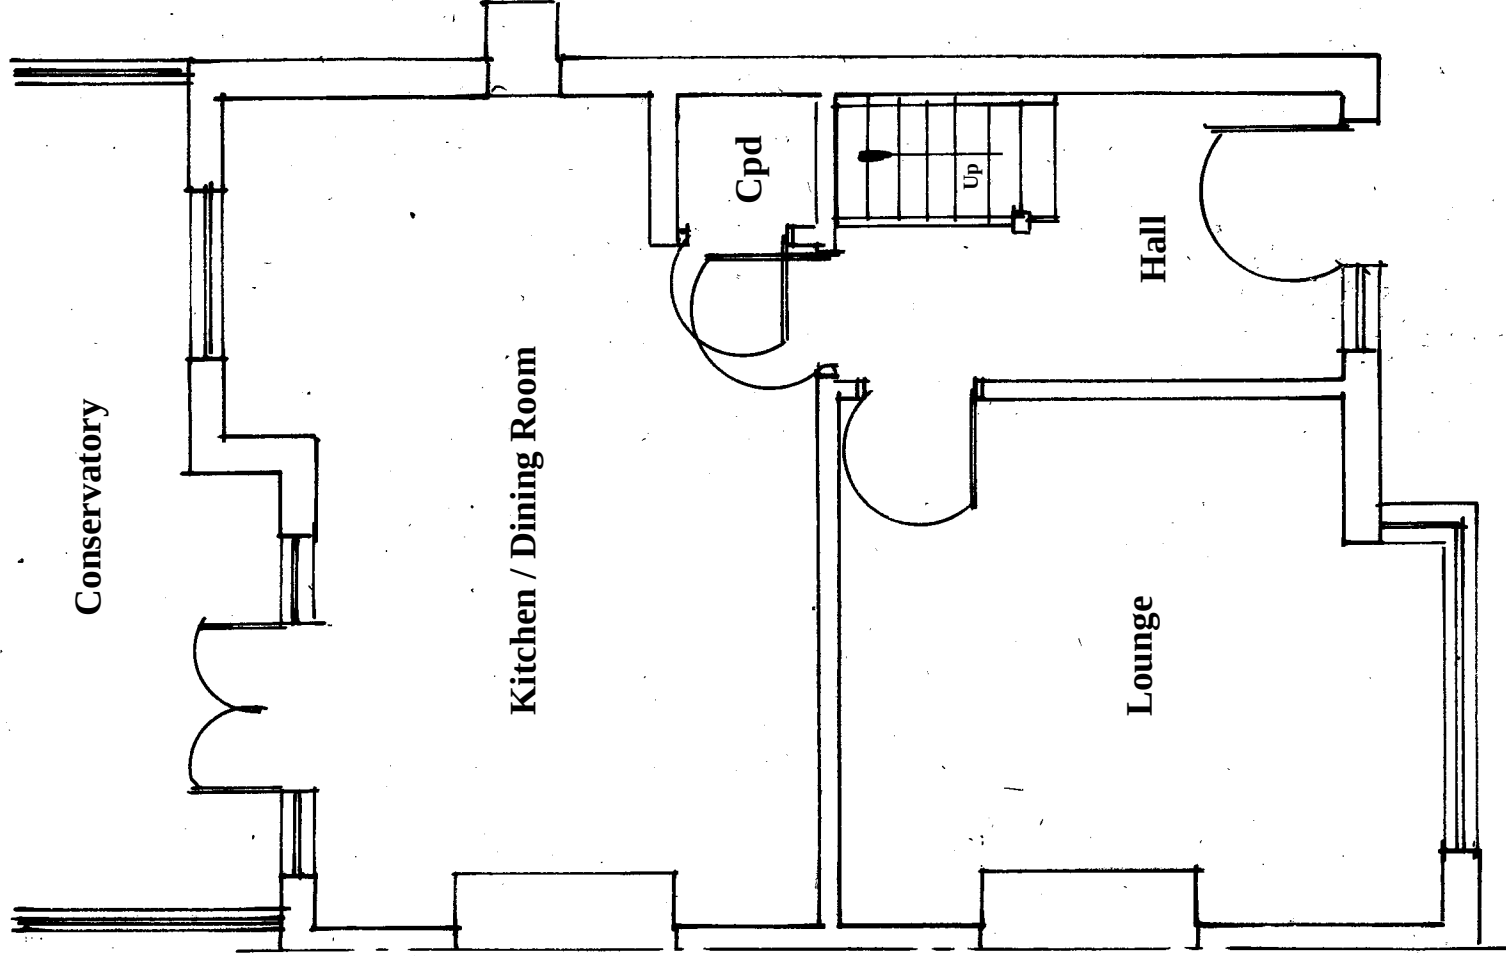

Scale Bar 1:50



Amendments		Date:
Client	Mr & Mrs Thomas	

Site Address

62 Leylands road
Burgess Hill
West Sussex
RH15 8AL

Proposal Single Storey Side Extension

Drawing Title Existing Ground Floor Plan

Date 28/10/24 Drawn S. Burrows

Scales

1:50

Existing Ground Floor Plan

DWG NO. S13319/1	REV
------------------	-----