


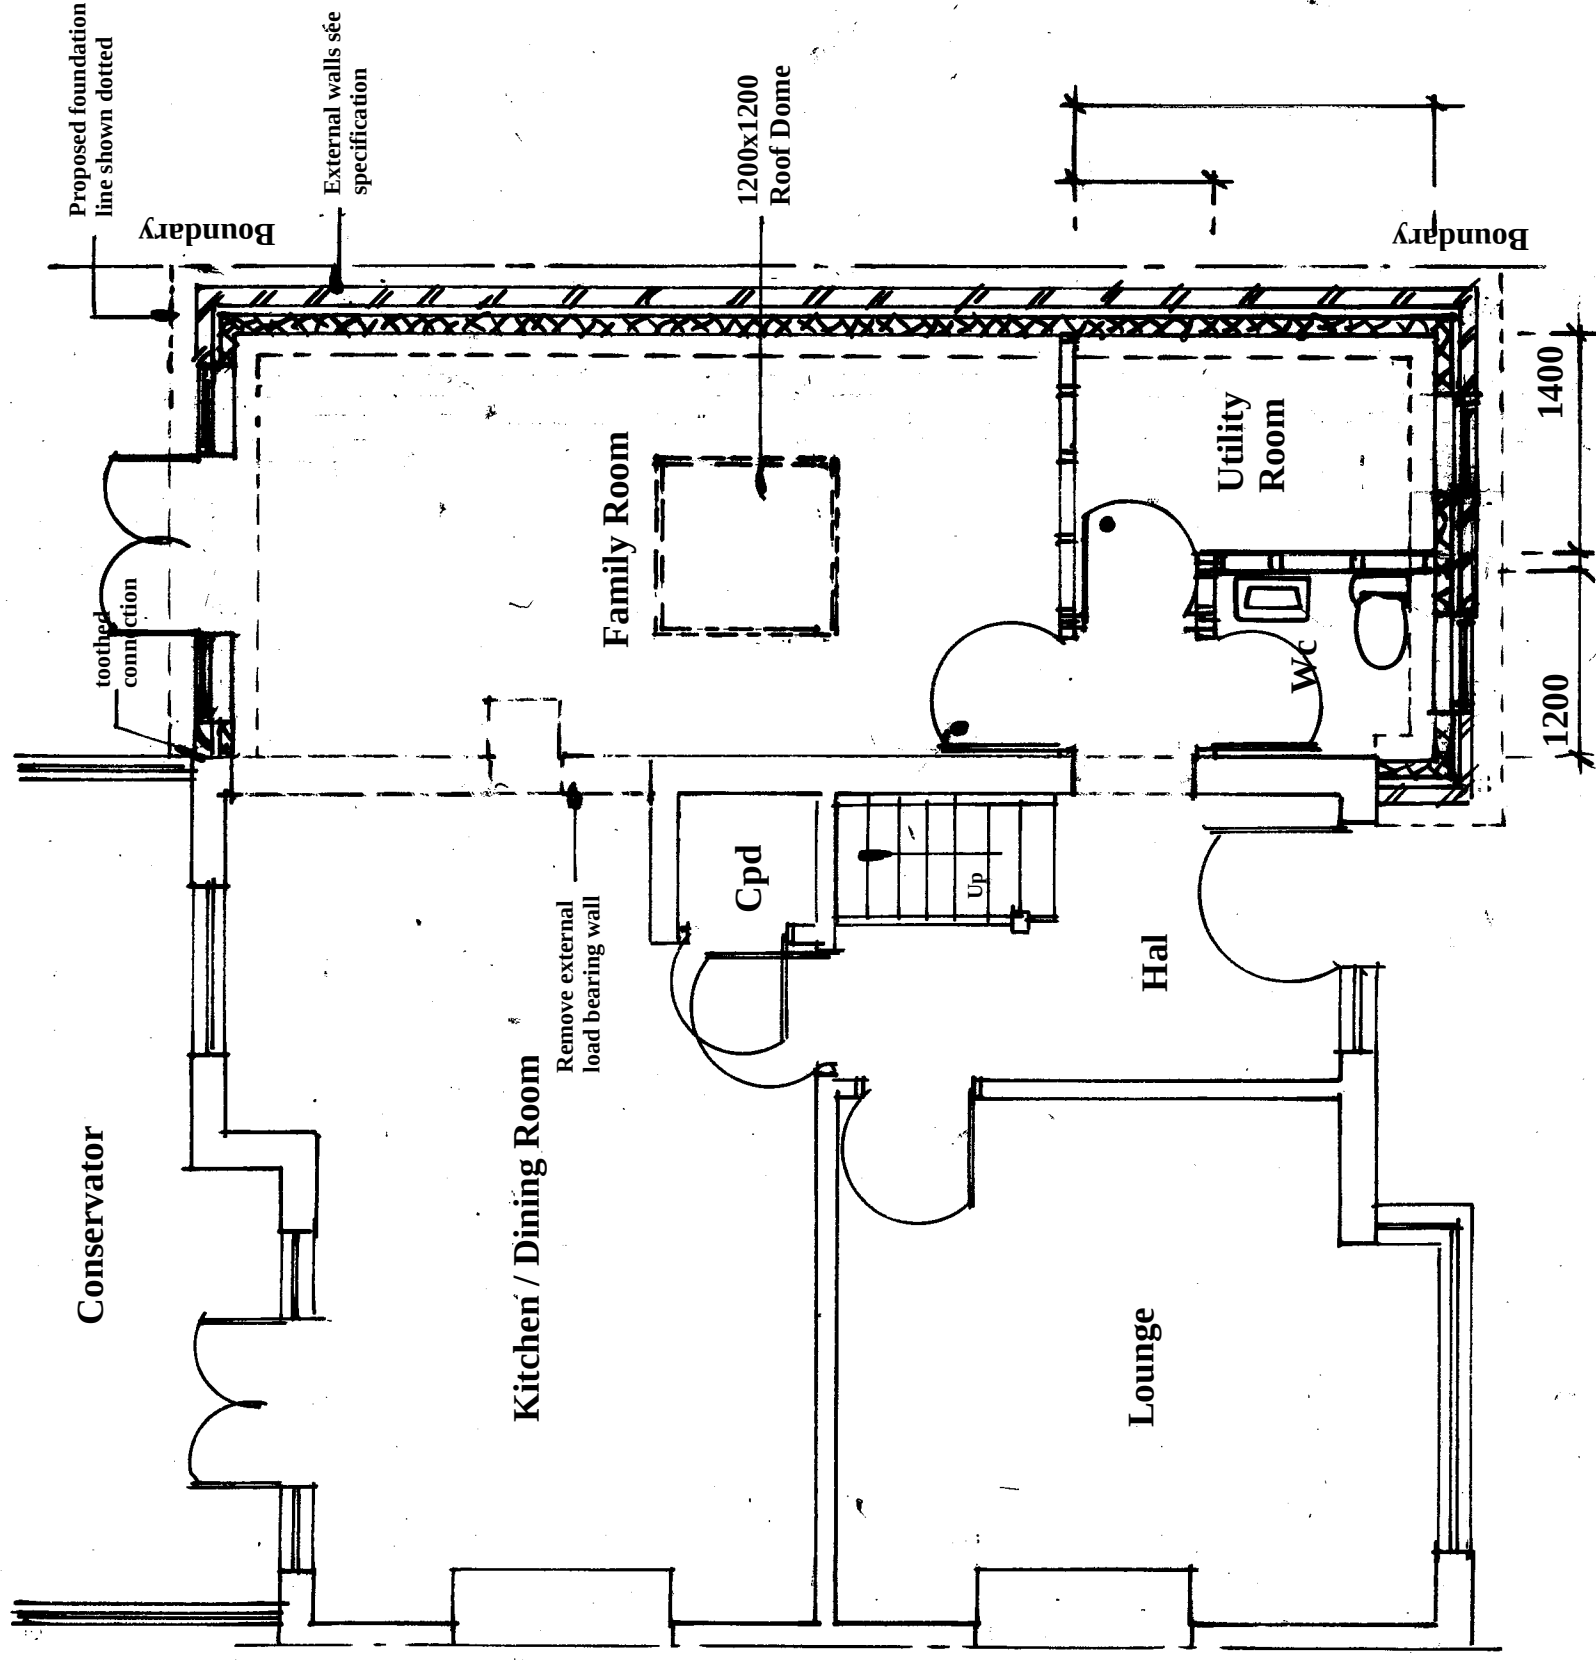

Scale Bar 1:50



Amendments	Date

Client **Mr & Mrs Thomas**

Site Address

**62 Leylands road
Burgess Hill
West Sussex
RH15 8AL**

Proposal

Single Storey Side Extension

Drawing Title **Proposed Ground Floor Plan**

Date **28/10/24** Drawn **S. Burrows**

Scales

1:50

Proposed Ground Floor Plan

DWG NO. **S13319/2** REV