



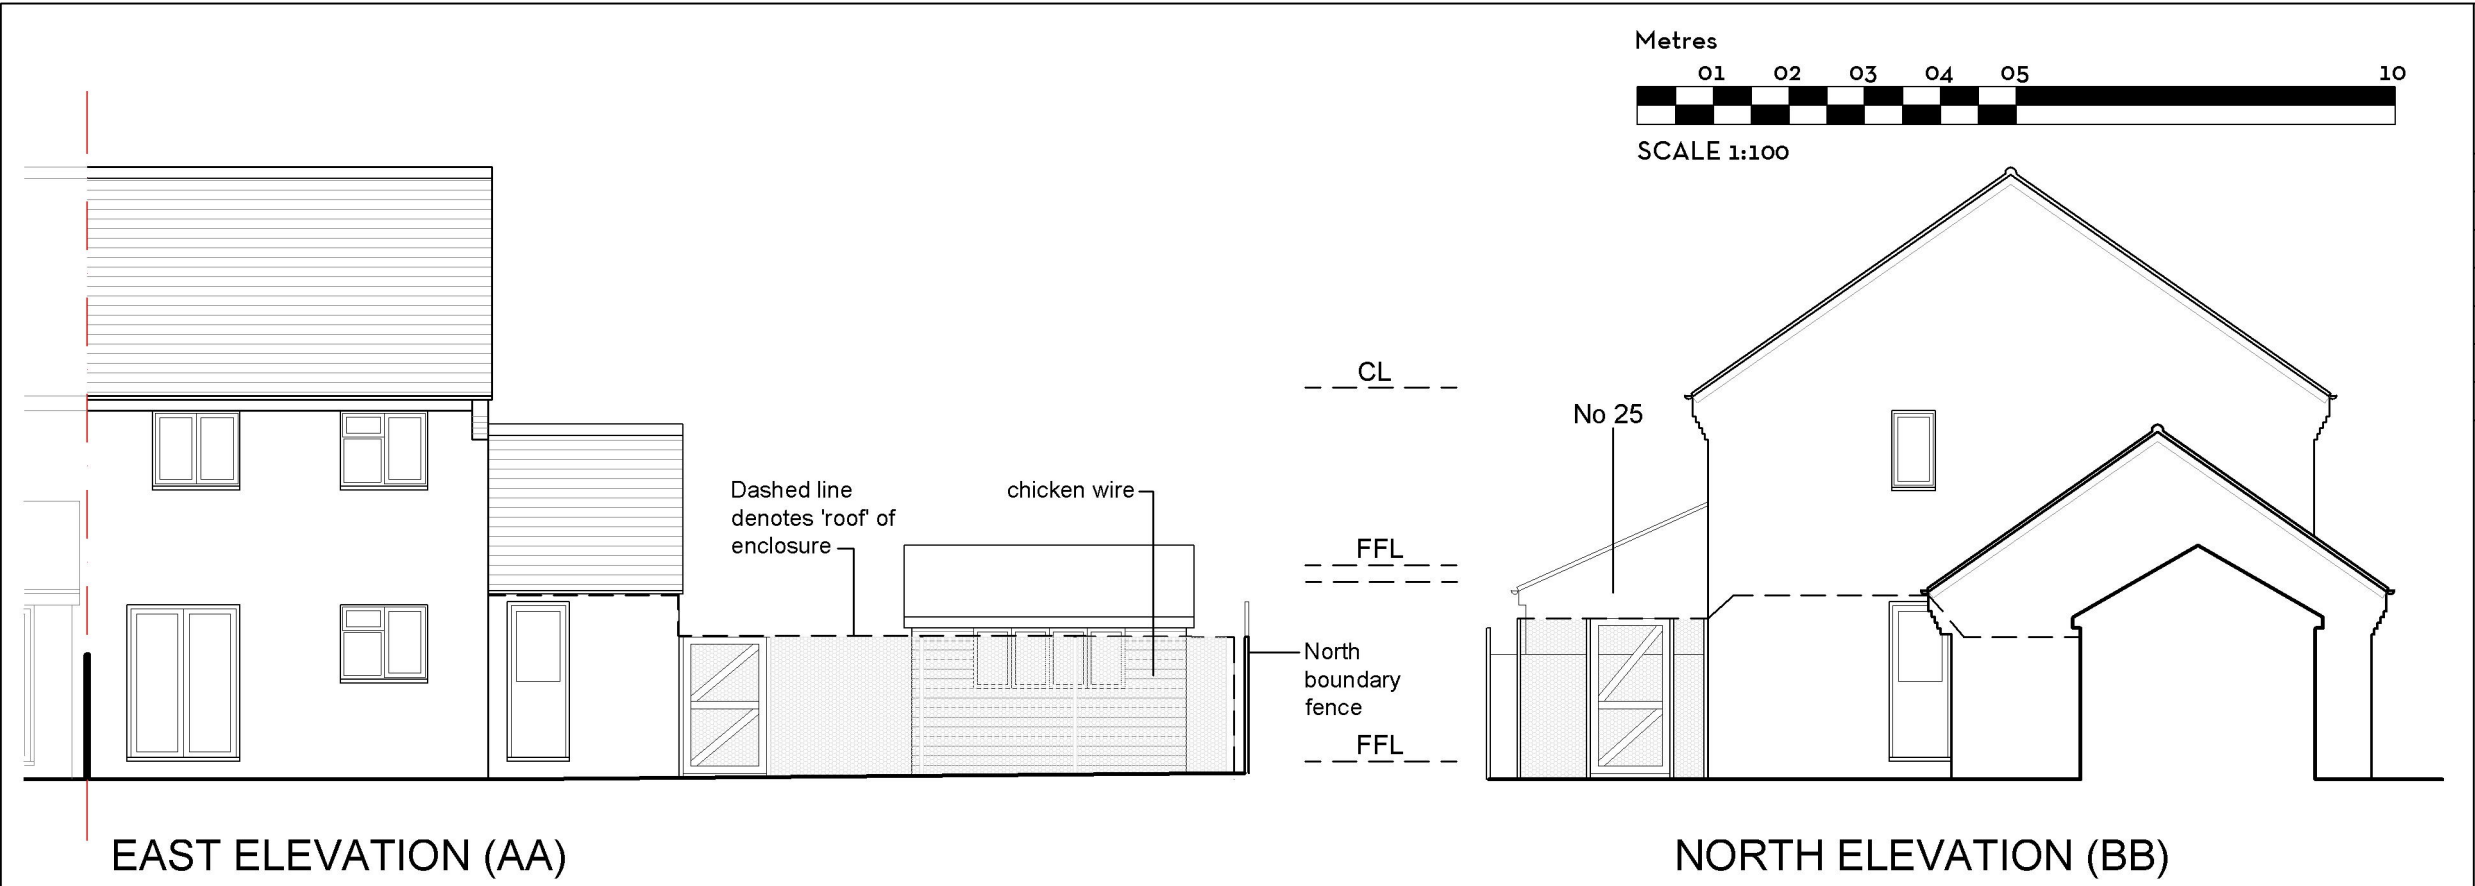

EAST ELEVATION (AA)

NORTH ELEVATION (BB)

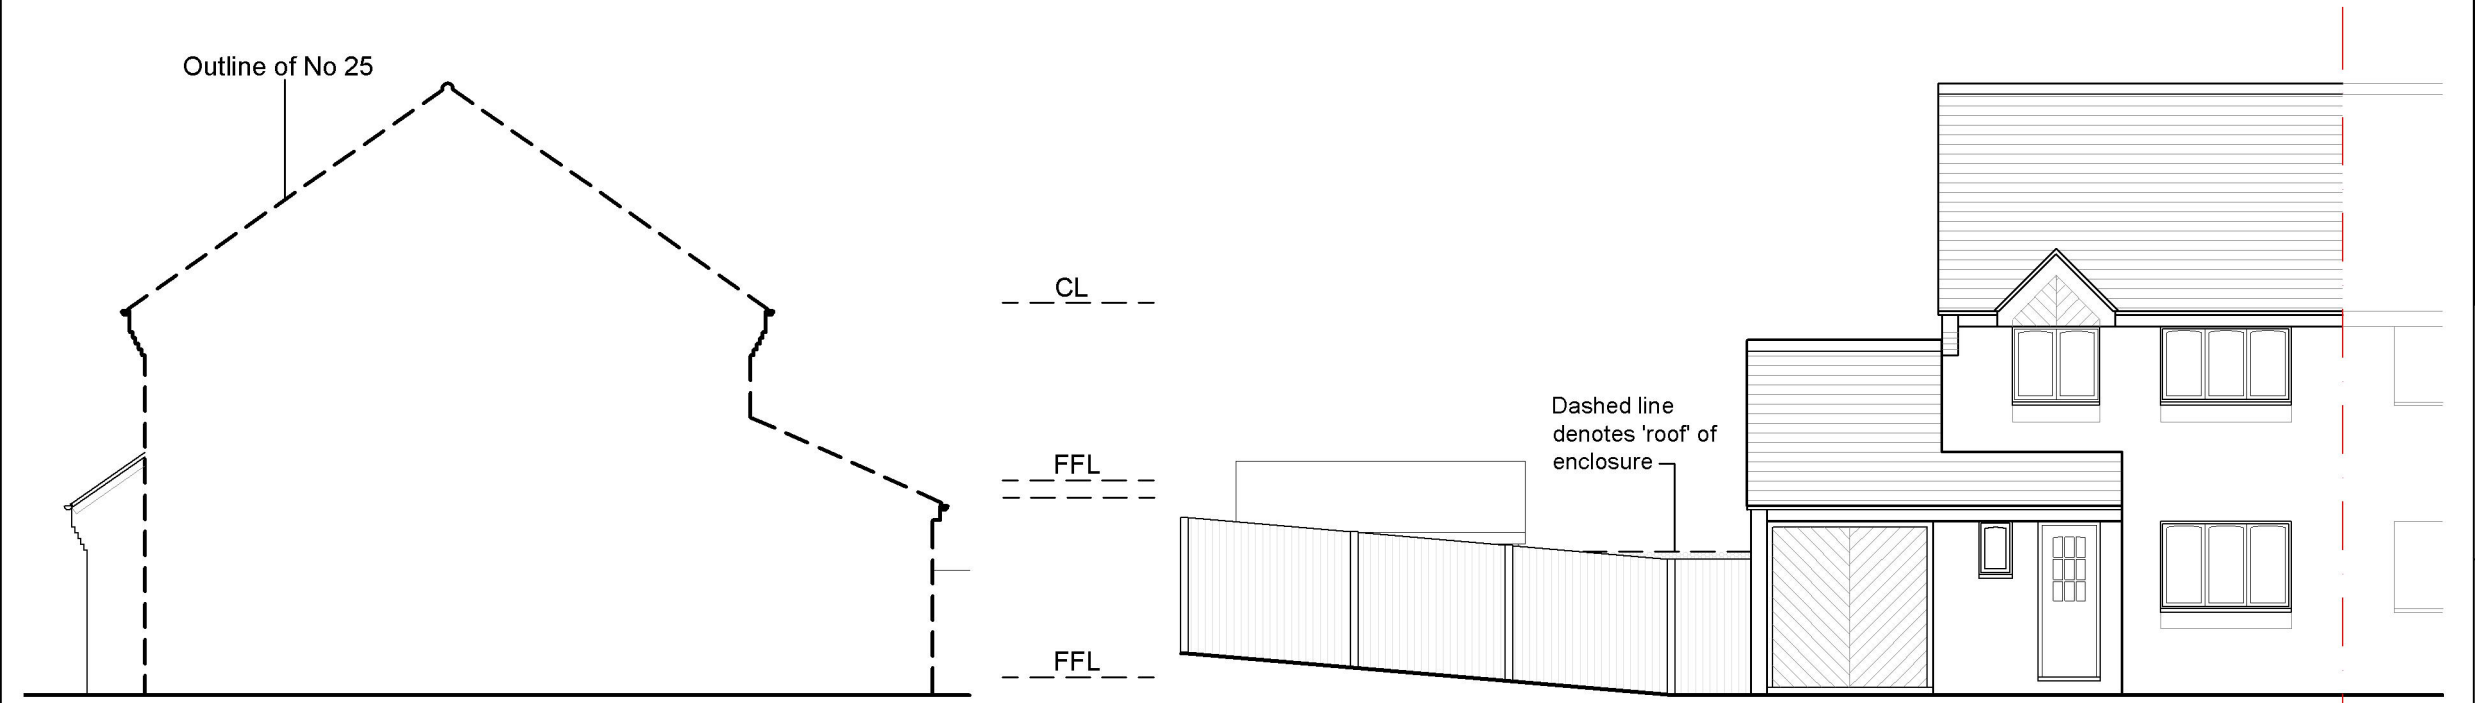

SOUTH ELEVATION

WEST ELEVATION

revisions

ref	date	drawn
-	x	x

**DESIGN INTENT ONLY
NOTES FOR CONSTRUCTION:**

1. Dimensions shall be checked and verified prior to work being commenced on site.
2. This drawing is issued for the sole and exclusive use of the named recipient. Distribution to any third party is on the strict understanding that no liability is accepted by KM Architecture for any discrepancies, errors or omissions that may be present and no guarantee is offered as to the accuracy of the information shown.

PLANNING DRAWING

KM ARCHITECTURE CHARTERED ARCHITECT

46 VALEBRIDGE DRIVE
BURGESS HILL
WEST SUSSEX
RH15 0RW

07862 093254
kelly@kmarchitecture.co.uk
www.kmarchitecture.co.uk

job
24 OLD SCHOOL PLACE
BURGESS HILL
WEST SUSSEX
RH15 9JU

title
ELEVATIONS AS EXISTING

scale	1:100 @ A3
date	12/02/25
drawn	KMM
drawing number	2084_00_04
revision	-