






1 SITE PLAN
1 : 500



VISUAL SCALE 1:500 @ A3

 

VISUAL SCALE 1:1250 @ A3

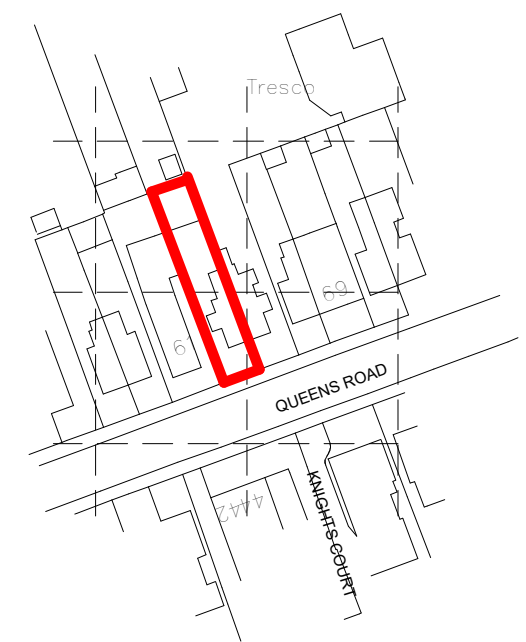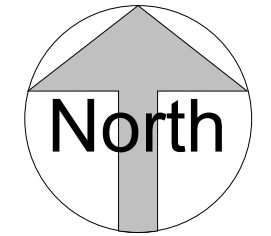

2 LOCATION PLAN
1 : 1250



ARCHITECTURAL DESIGN & DRAFTING
4 Union Place | Worthing | BN11 1LG
info@kronadesign.co.uk | kronadesign.co.uk
Tel: 01903 256150 Mob: 07827 994111

PROJECT		
Development		
ADDRESS		
63 Queens Road Haywards Heath West Sussex		
TITLE		
Site & Location Plan		
CLIENT		
Quaser Studio Ltd.		
DRAWN	STATUS	DATE
JLB	Design	12/03/25
SCALE (@ A3)		PROJECT NUMBER
As indicated		KD.1682
DRAWING NUMBER		REV
A.001		