


Front Elevation (W) 1:100


Side Elevation (N) 1:100

Side Elevation (E) 1:100

Side Elevation (S) 1:100

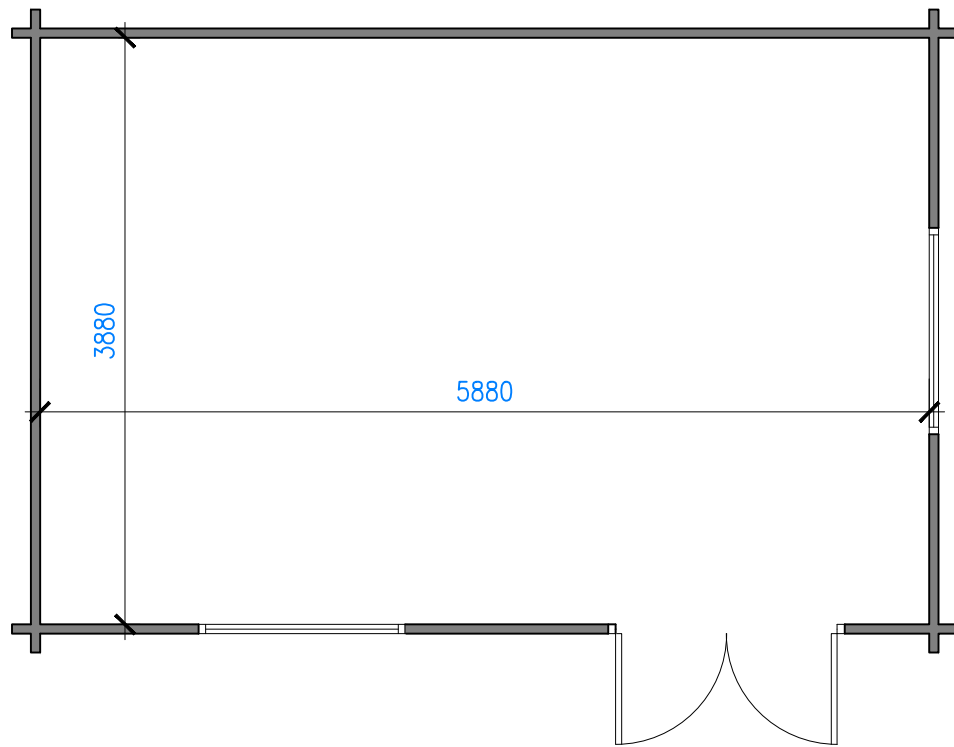


Ground Floor Plan 1:50

 

Roof plan 1:50



Ground Floor Plan 1:50

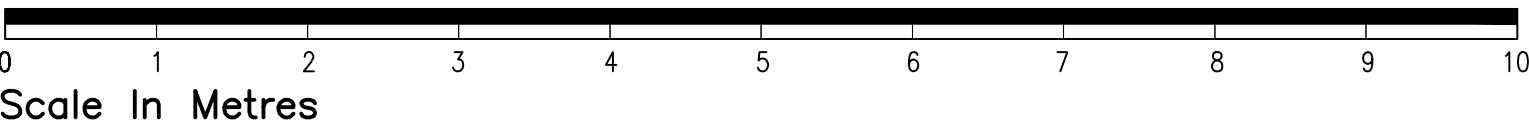

rev.	date	comment
amendments		
klaarchitects		
client	Mr & Mrs J.Whittingham	
job	Worth Lodge Cottage High Street, Balcombe, RH17 6QG	
drawing number	294.PL.03	
drawing title	New timber structure proposed plan & elevations	
date	Jul '23	scale/original sheet size
		1:50 @ A1
		RIBA work stage
		3
Do not scale off drawing Check all dimensions on site before all work is commenced All goods materials and workmanship to conform with current building regulations BS5 and COPS © Copyright KLA Architects Ltd.		
kla architects limited 27 Parkland Road Haywards Heath West Sussex BN16 1PJ		
telephone 07712 649 562 email kla.architects@gmail.com www.klaarchitects.co.uk		
Company No. 6538521 Registered Office 27 Parkland Road, Haywards Heath, West Sussex BN16 1PJ		