



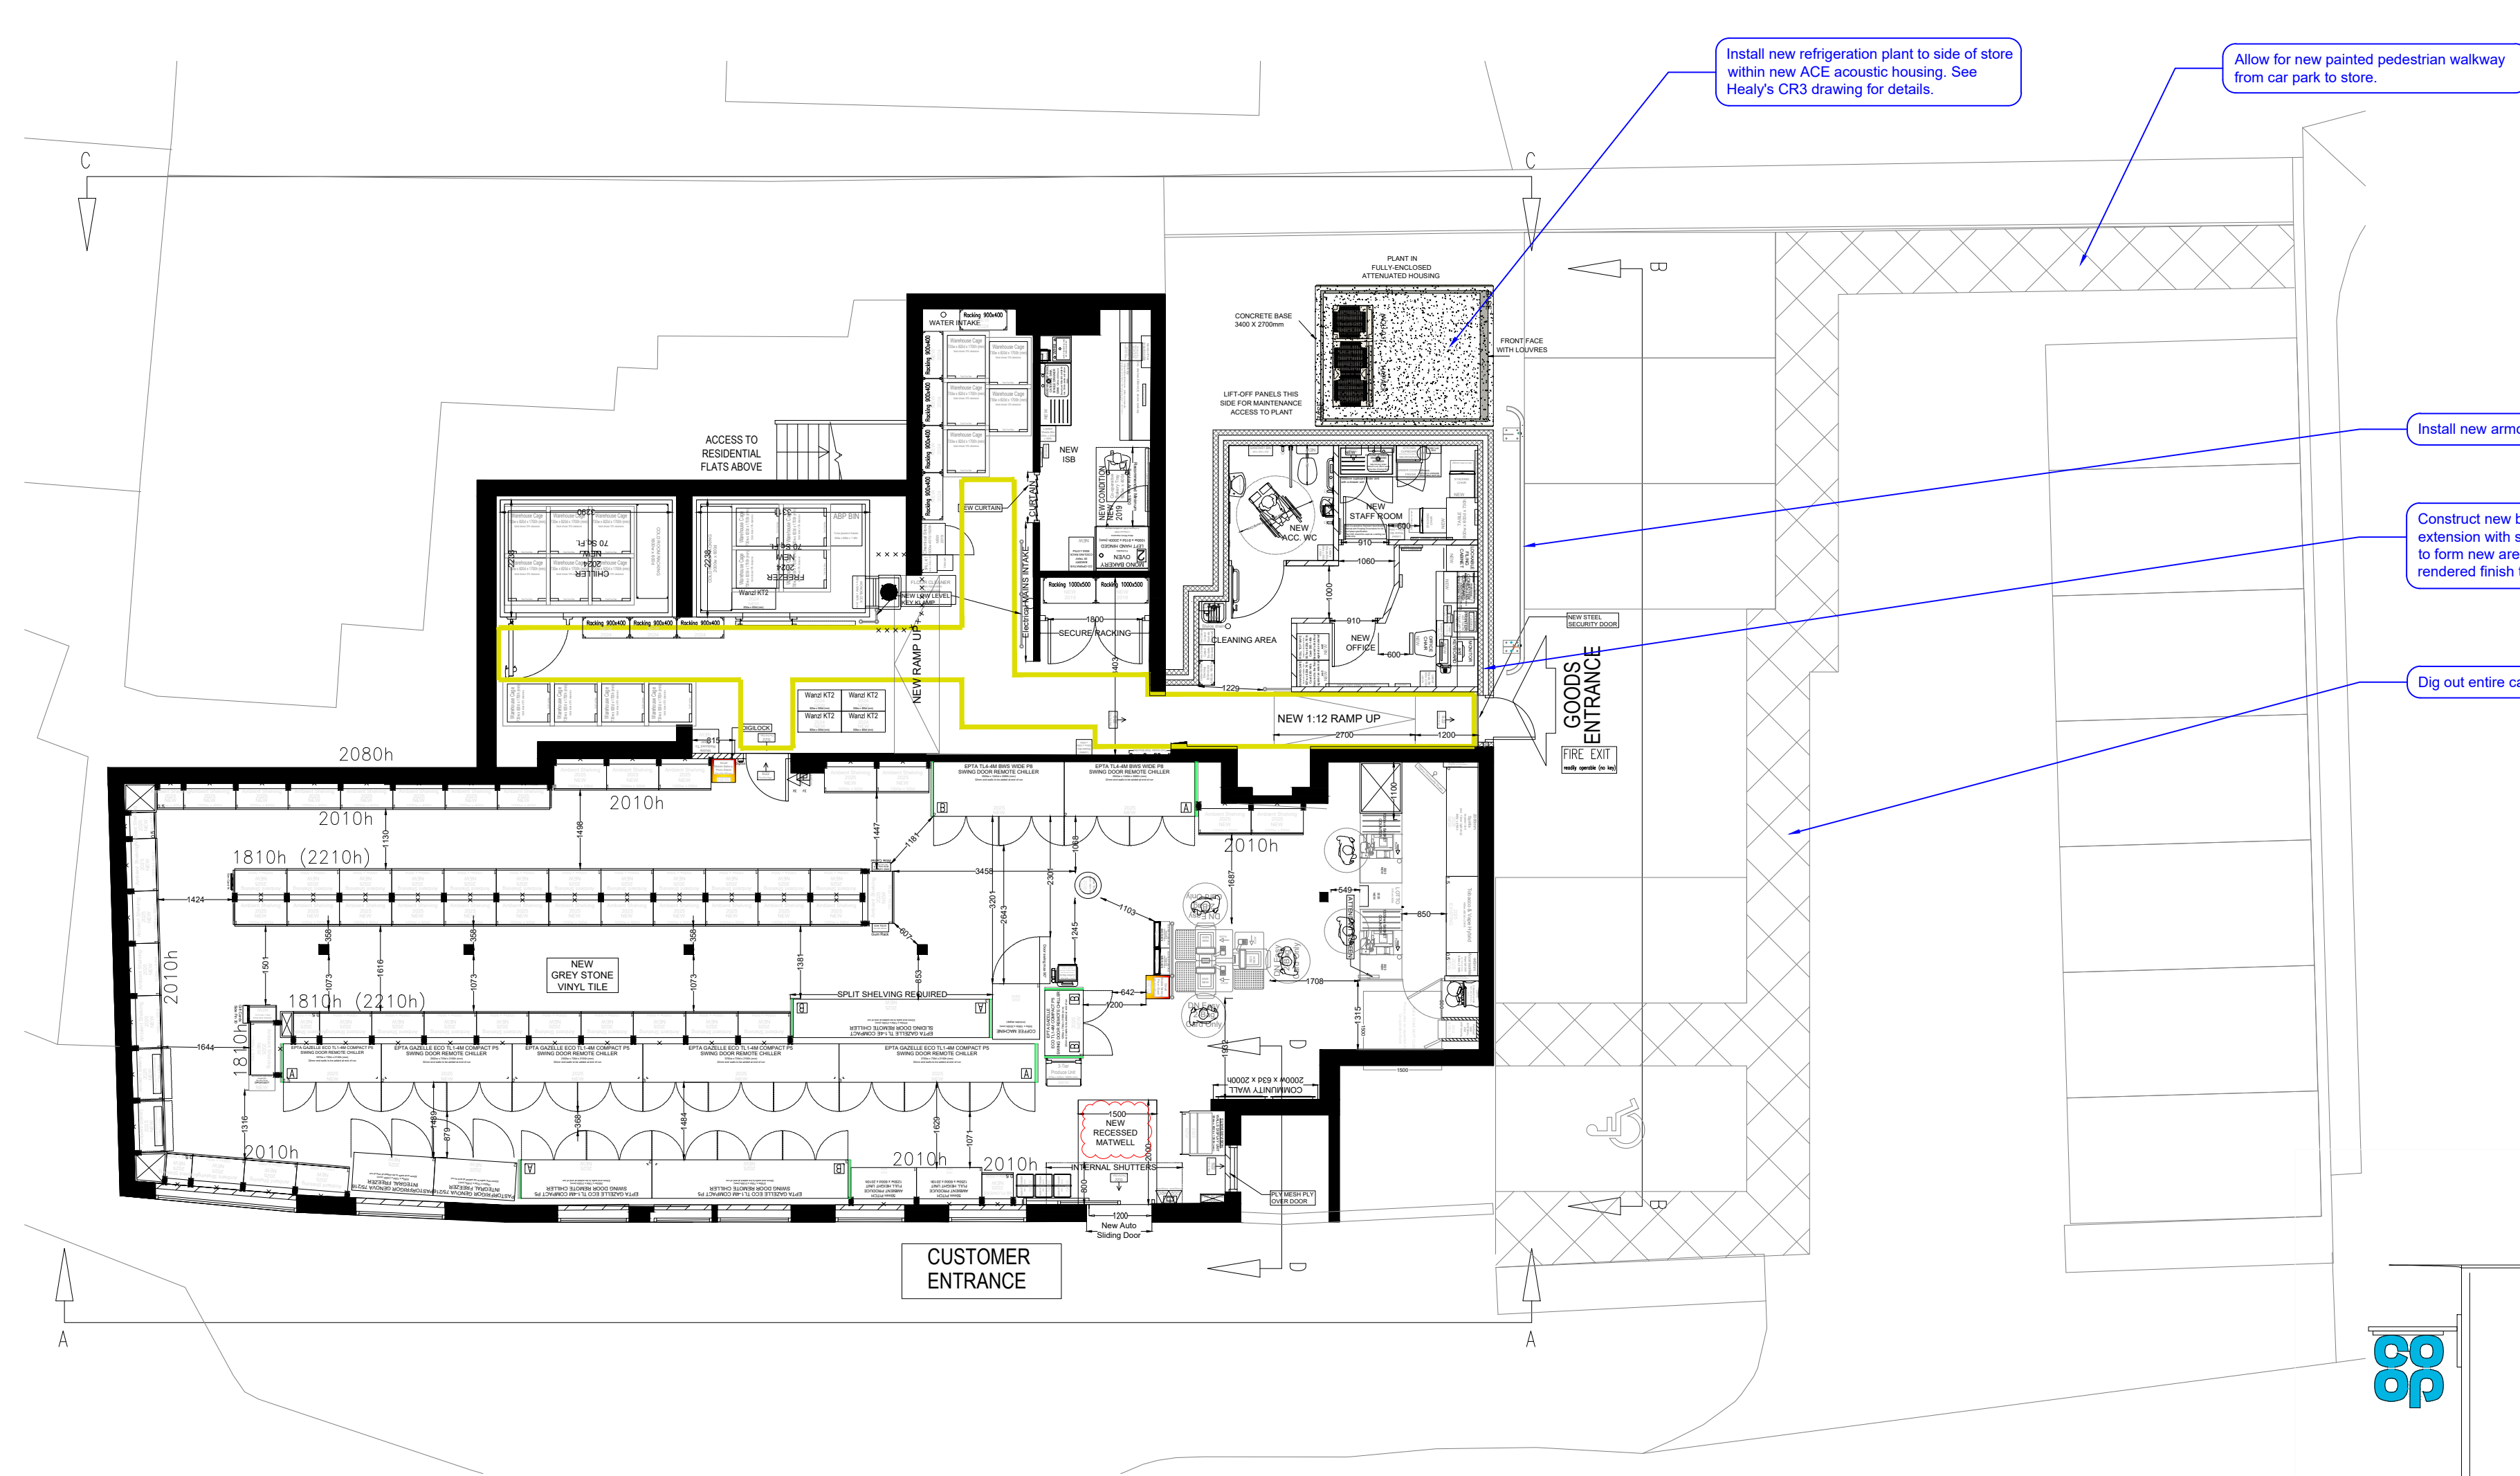


1 PROPOSED GROUND FLOOR PLAN
1:100

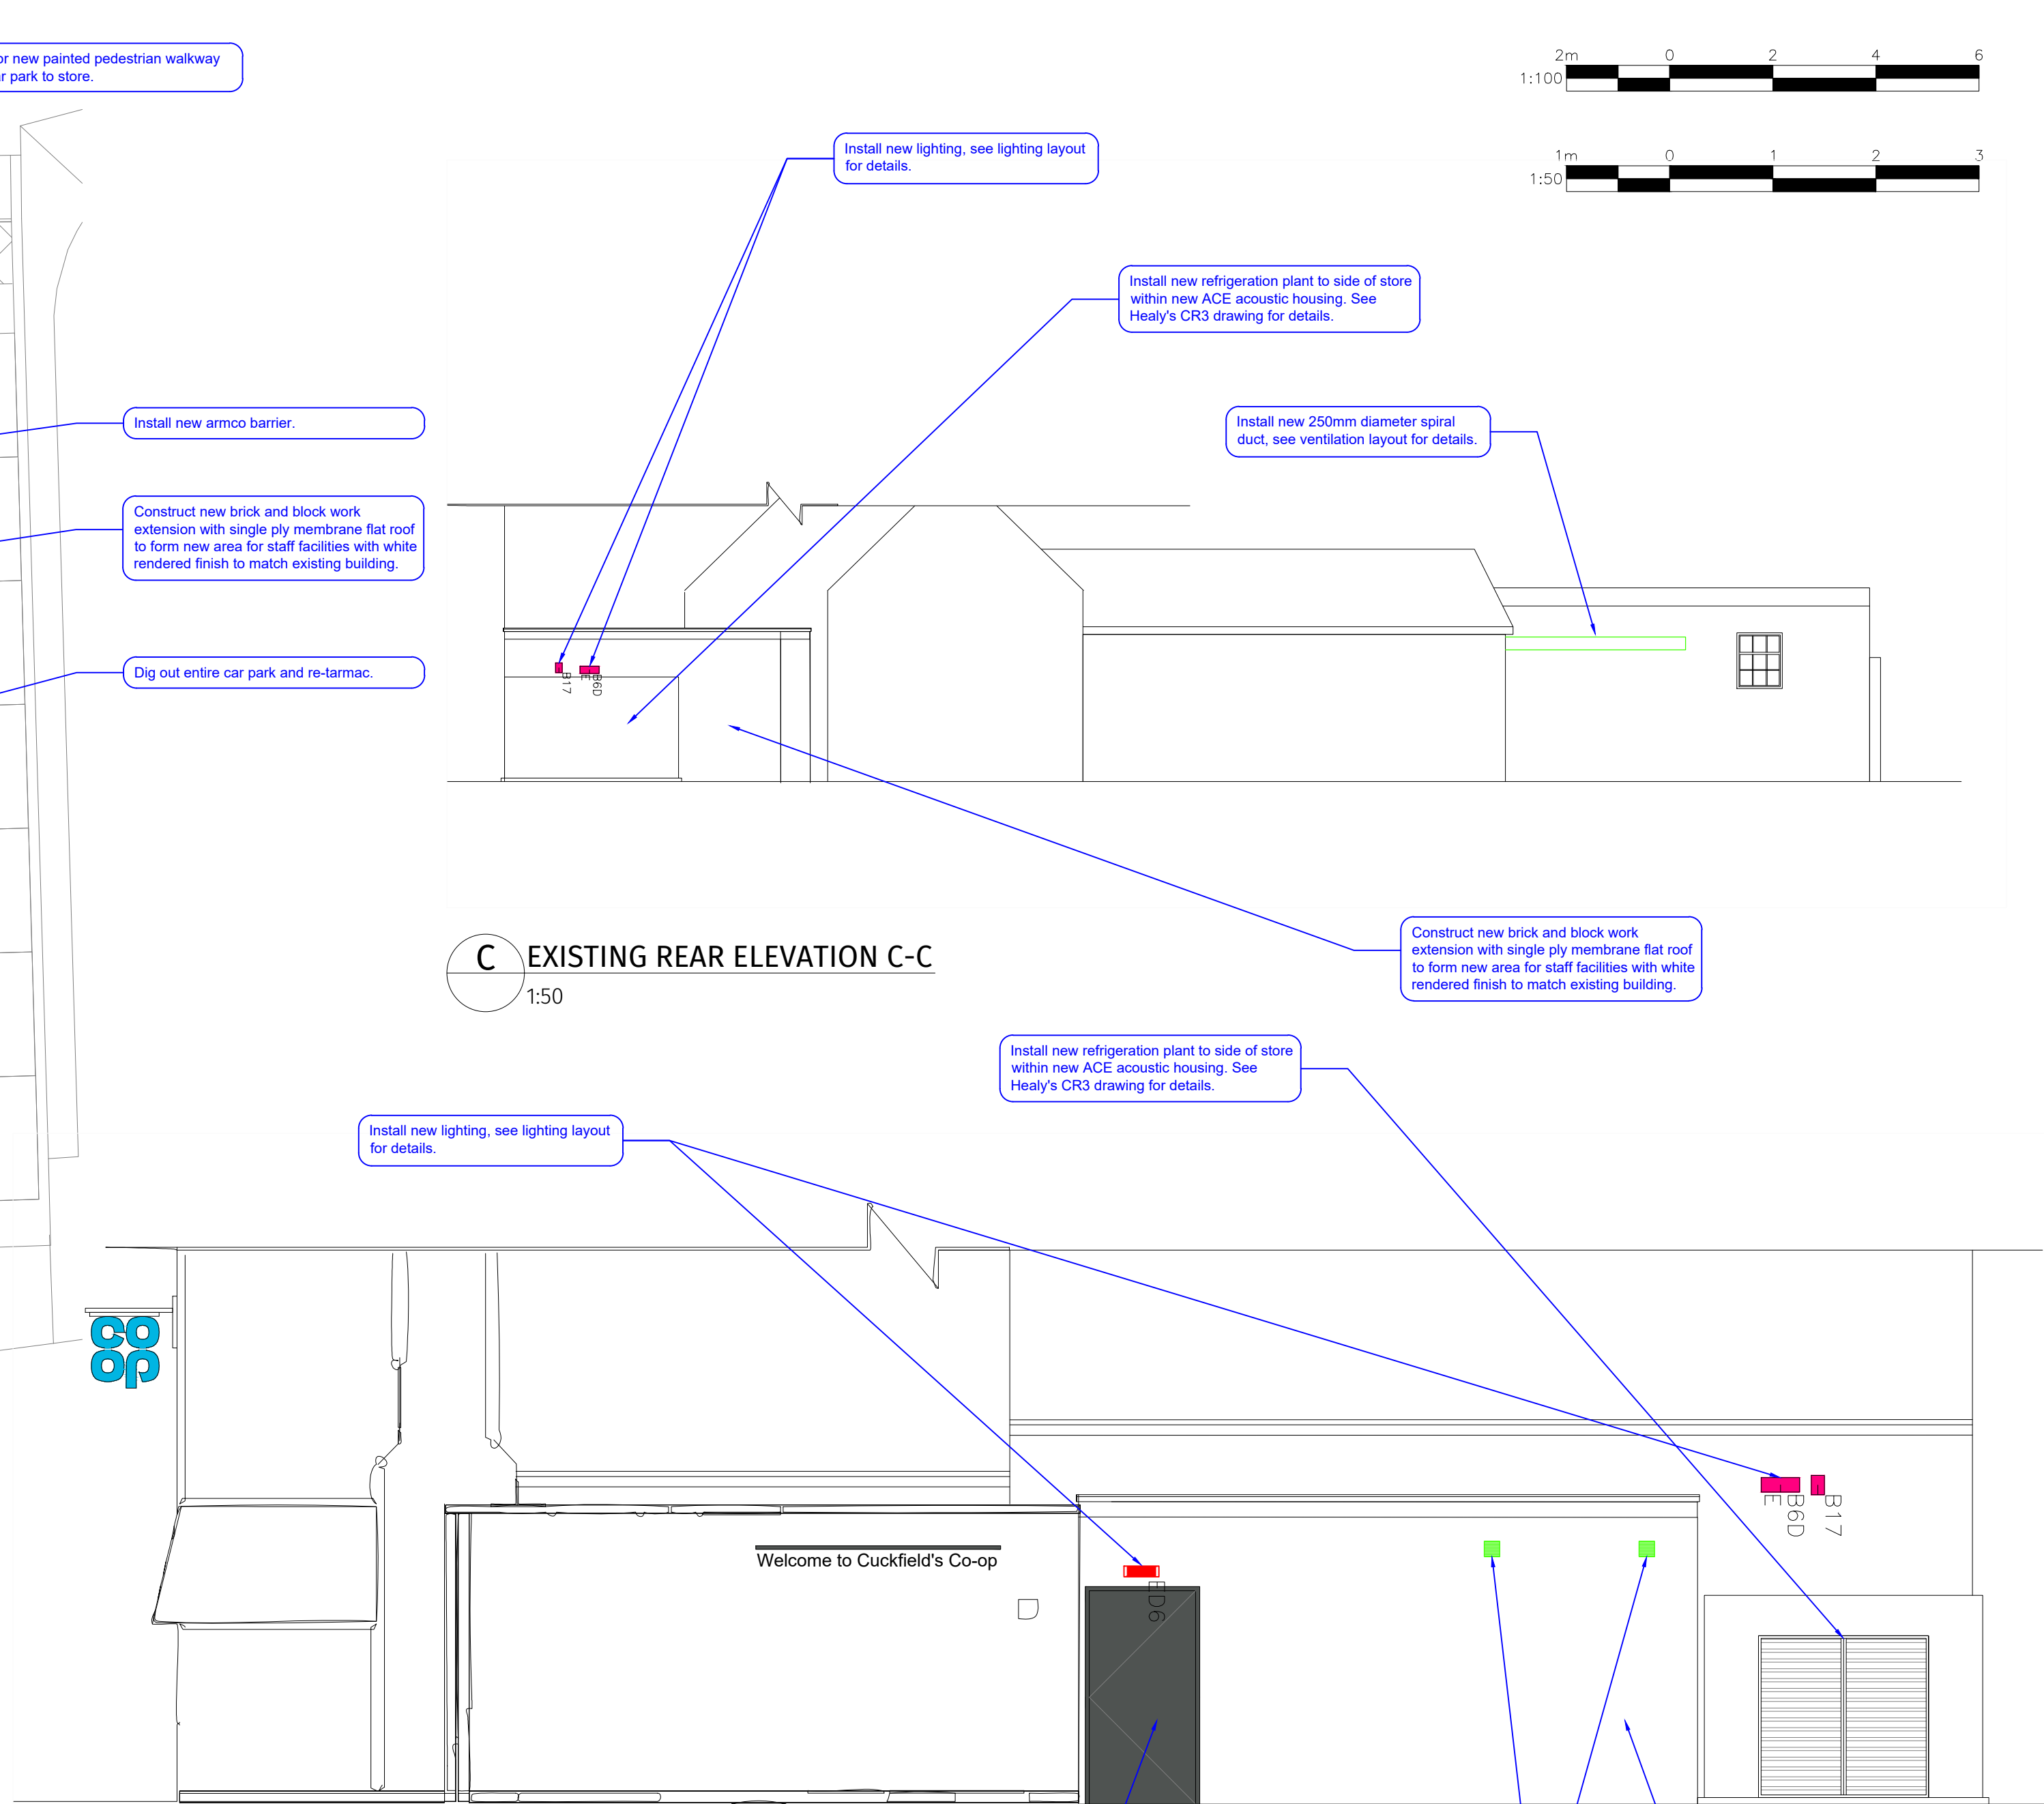


C EXISTING REAR ELEVATION C-C
1:50

B PROPOSED BACK ELEVATION B-B
1:50

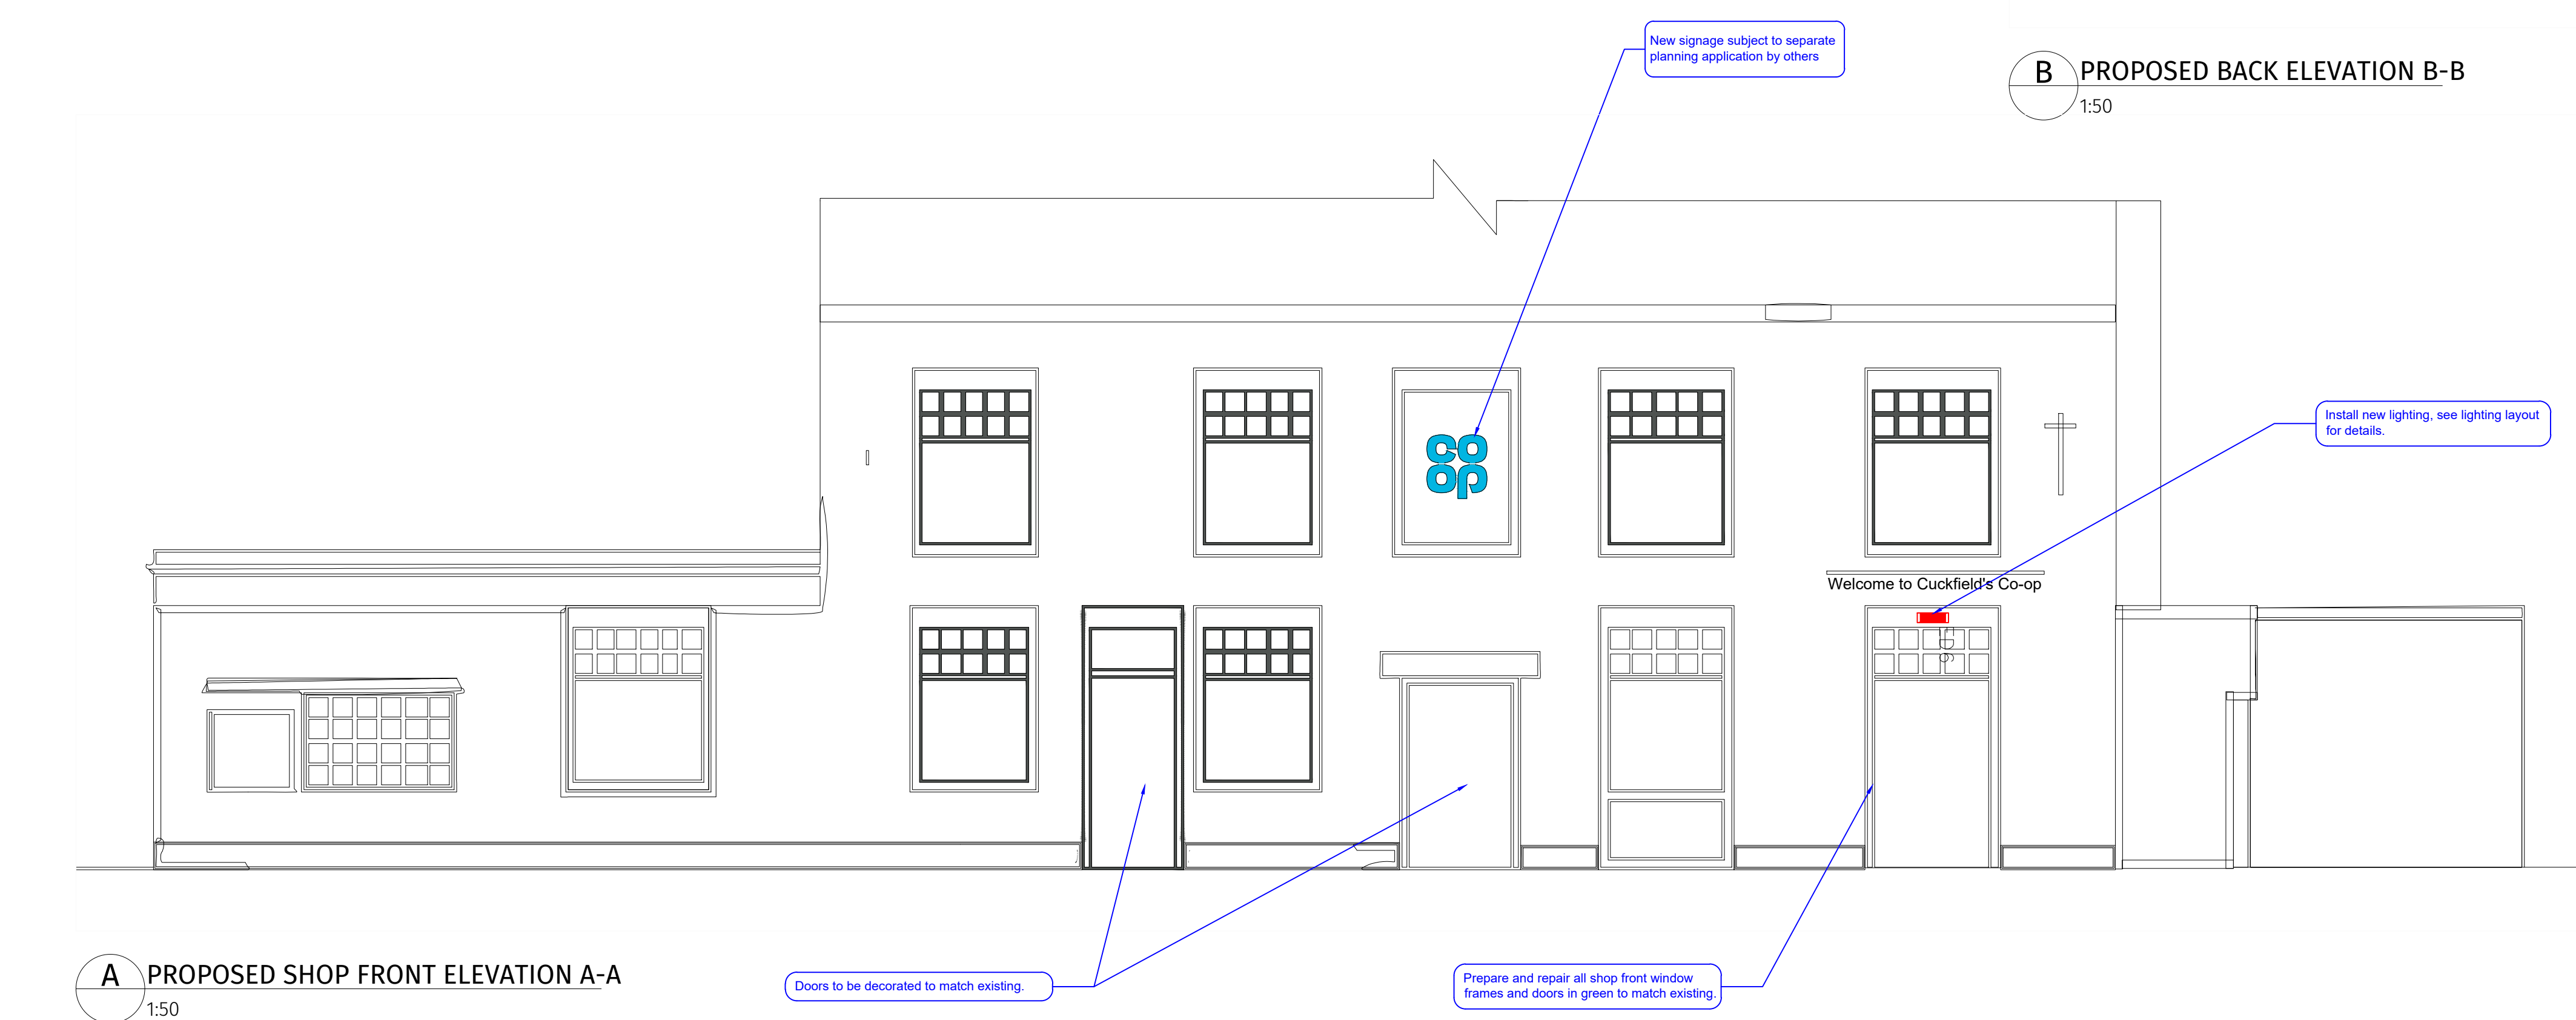


A PROPOSED SHOP FRONT ELEVATION A-A
1:50

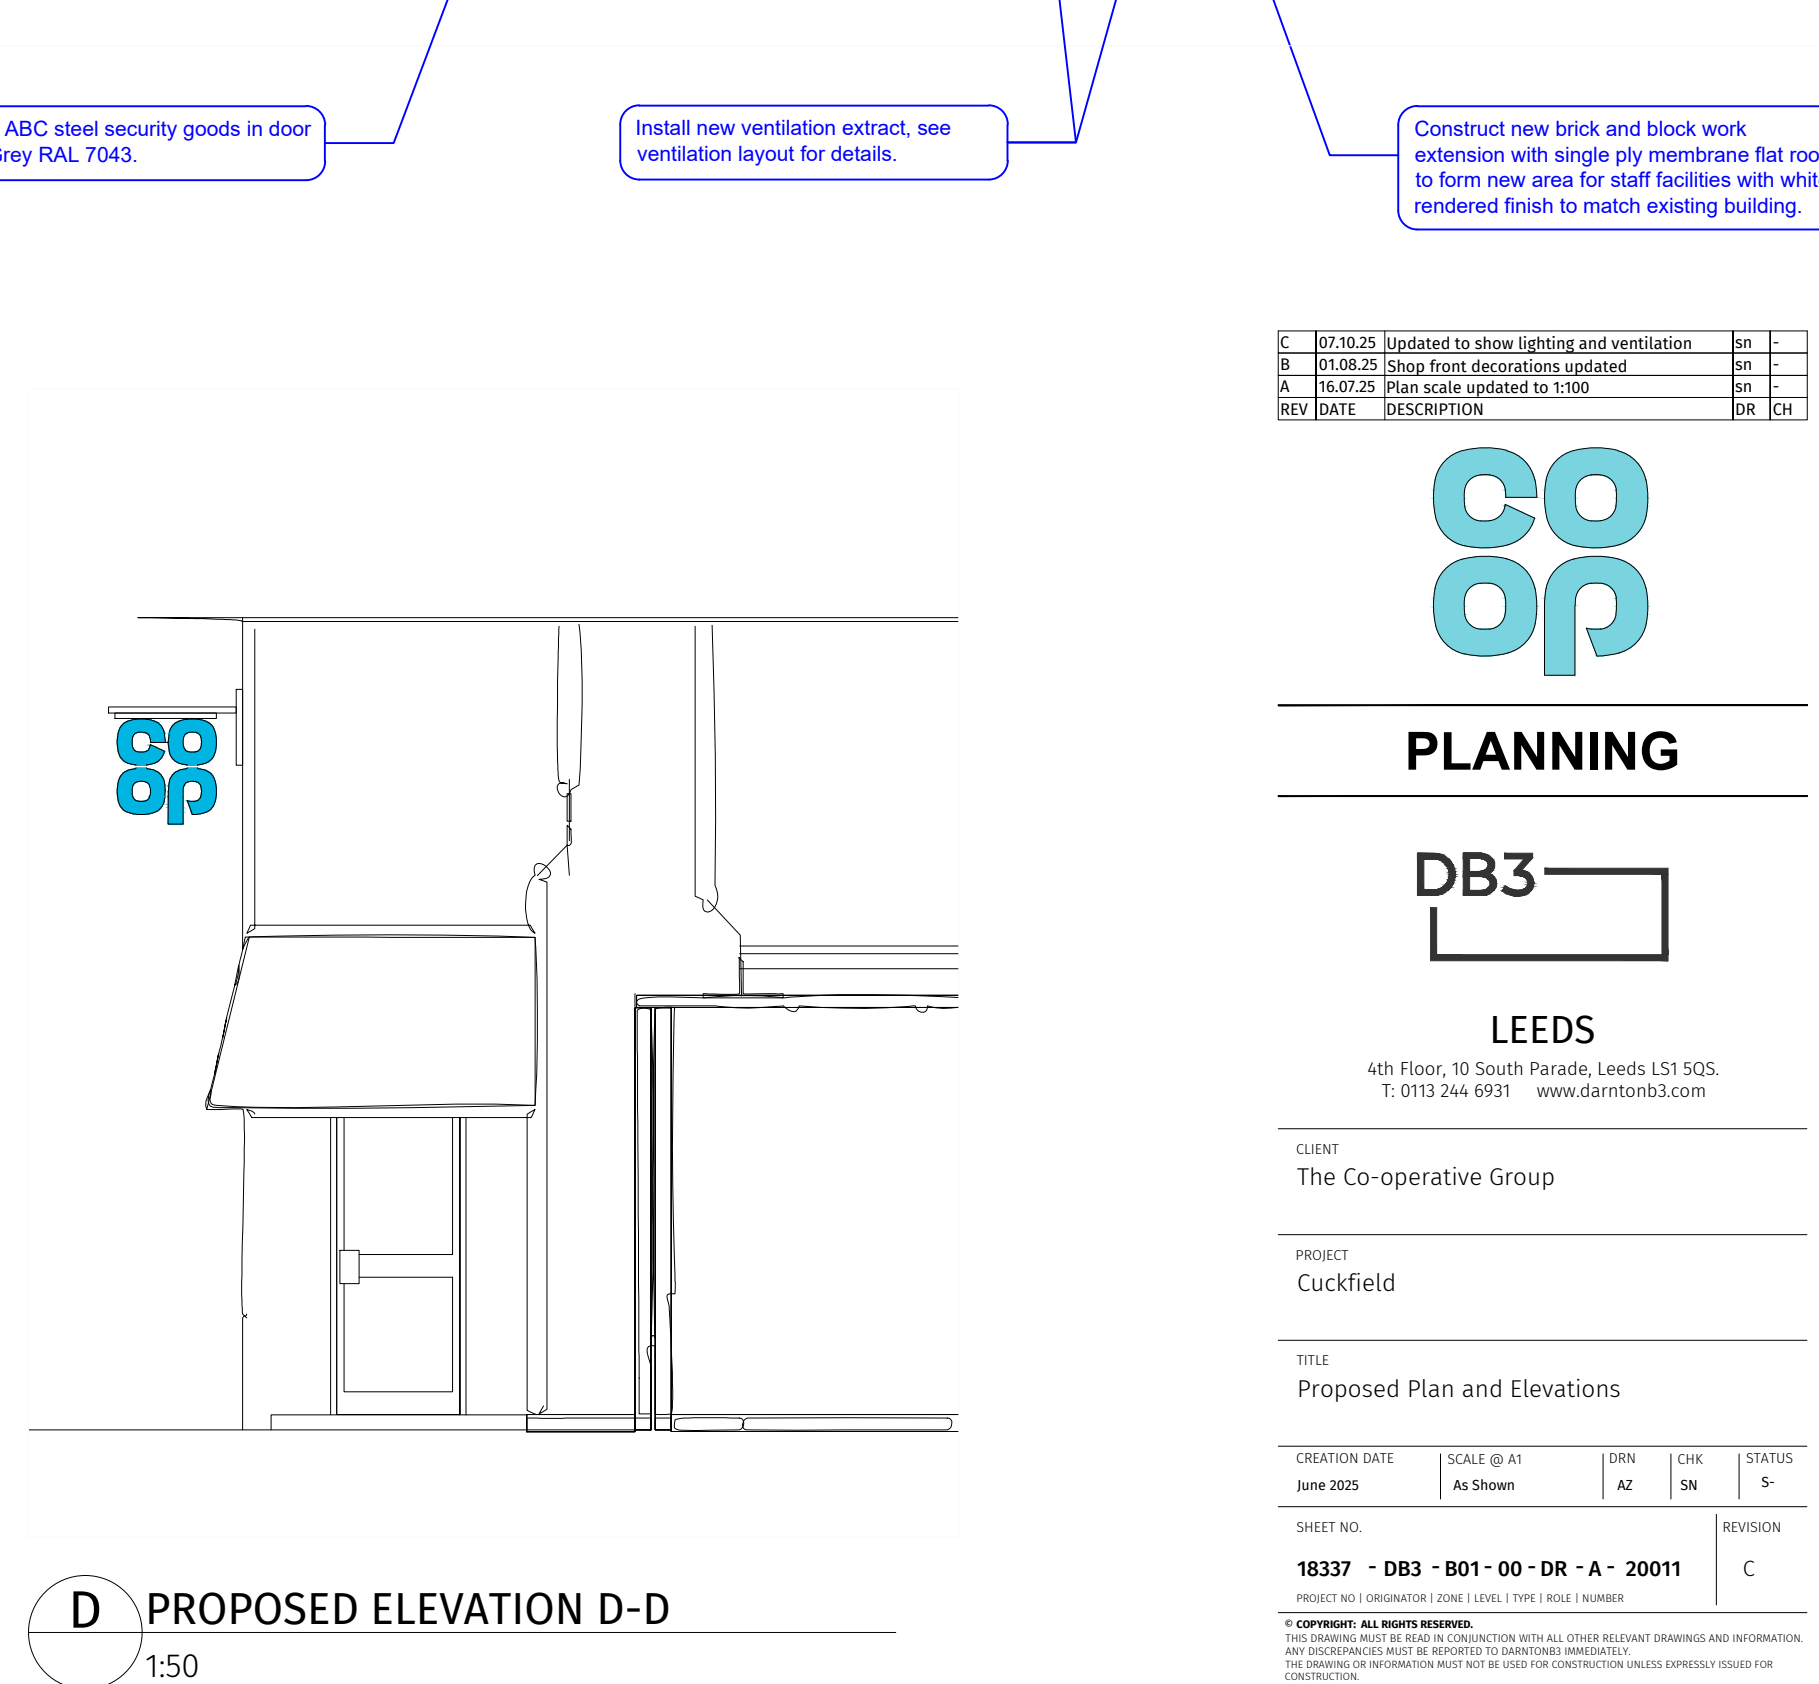

D PROPOSED ELEVATION D-D
1:50

C	07.10.25	Updated to show lighting and ventilation.	sn	1
B	01.08.25	Shop front decorations updated.	sn	1
A	16.07.25	Plan scale updated to 1:100.	sn	1
REV	DATE	DESCRIPTION	DR	CH

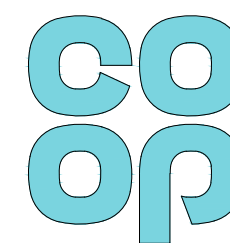

PLANNING

DB3

LEEDS

4th Floor, 10 South Parade, Leeds LS1 5QS.
T: 0113 244 6931 www.darntonb3.com

CLIENT
The Co-operative Group

PROJECT
Cuckfield

TITLE
Proposed Plan and Elevations

CREATION DATE	SCALE @ A1	DRN	CHK	STATUS
June 2025	As Shown	AZ	SN	5-

SHEET NO.	REVISION
18337 - DB3 - B01 - 00 - DR - A - 20011	C

PROJECT NO / ORIGINATOR / ZONE / LEVEL / TYPE / ROAD / NUMBER
18337 - DB3 - B01 - 00 - DR - A - 20011
© COPYRIGHT: ALL RIGHTS RESERVED.
THIS DRAWING MUST BE USED IN CONJUNCTION WITH ALL OTHER RELEVANT DRAWINGS AND INFORMATION.
ANY DISCREPANCIES MUST BE REPORTED TO DARNTONB3 IMMEDIATELY.
THIS DRAWING OR INFORMATION MUST NOT BE USED FOR CONSTRUCTION UNLESS EXPRESSLY ISSUED FOR.
DO NOT SCALE FROM THIS DRAWING. WORK ONLY TO THE PRINTED DIMENSIONS.