



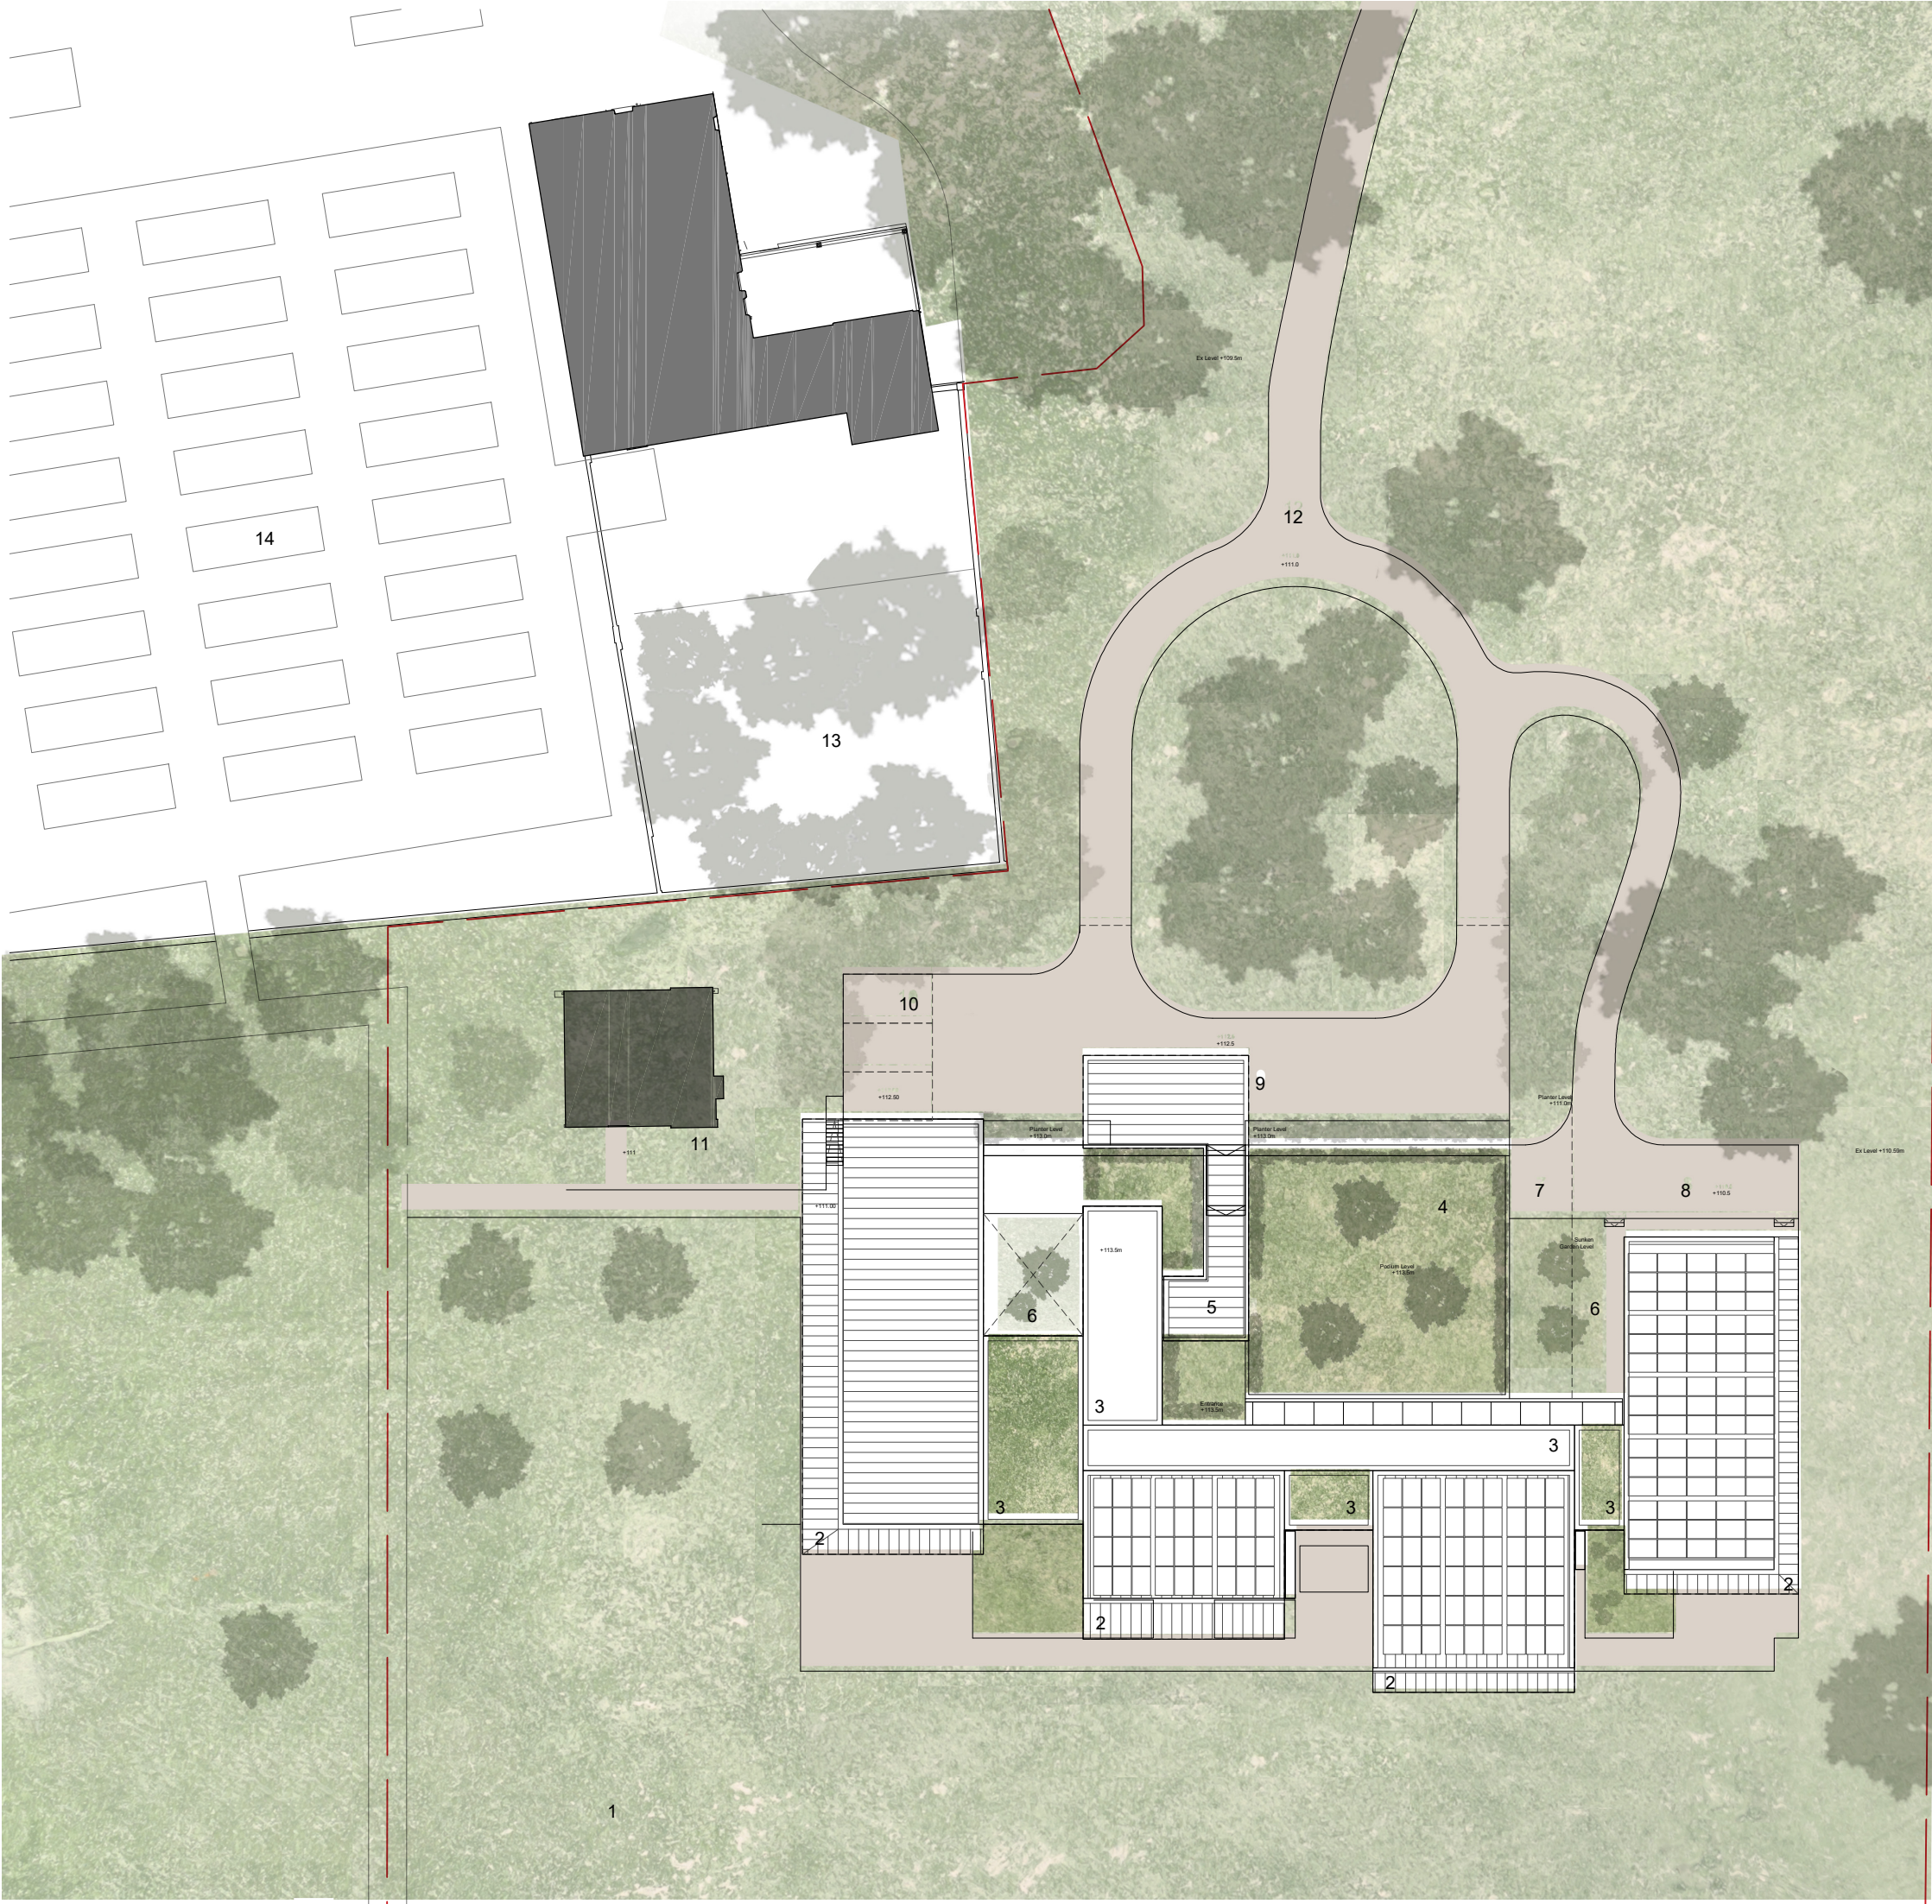

15

notes
These drawings are for information only and are not issued for construction

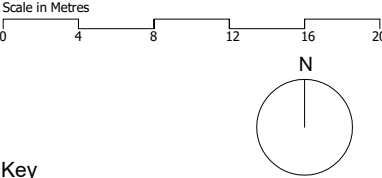

Key

- 1 Garden
- 2 Profiled roof
- 3 Green roof
- 4 Entrance court podium
- 5 Canopy roof
- 6 Sunken garden
- 7 Entrance to undercroft parking
- 8 Delivery/Staff entrance
- 9 Podium driveway & Porte cochere
- 10 Guest parking
- 11 Existing games room
- 12 Entrance approach
- 13 Orchard garden
- 14 Kitchen garden
- 15 Parkland

revision A 14.11.25 Issued for Section 73 Application

MA+D

Meloy Architecture and Design Ltd
t +44 (0)1273 311165
f +44 (0)1273 371165
w www.meloy.co.uk
e info@meloy.co.uk

project
Lydhurst Estate Dwelling

drawing title
Proposed Site plan

drawing number
215PA100

date
30.05.25

scale
1:200@A1 /1:400@A3

purpose
ISSUED FOR PLANNING PURPOSES

revision
A

© Meloy Architecture and Design Ltd

1