
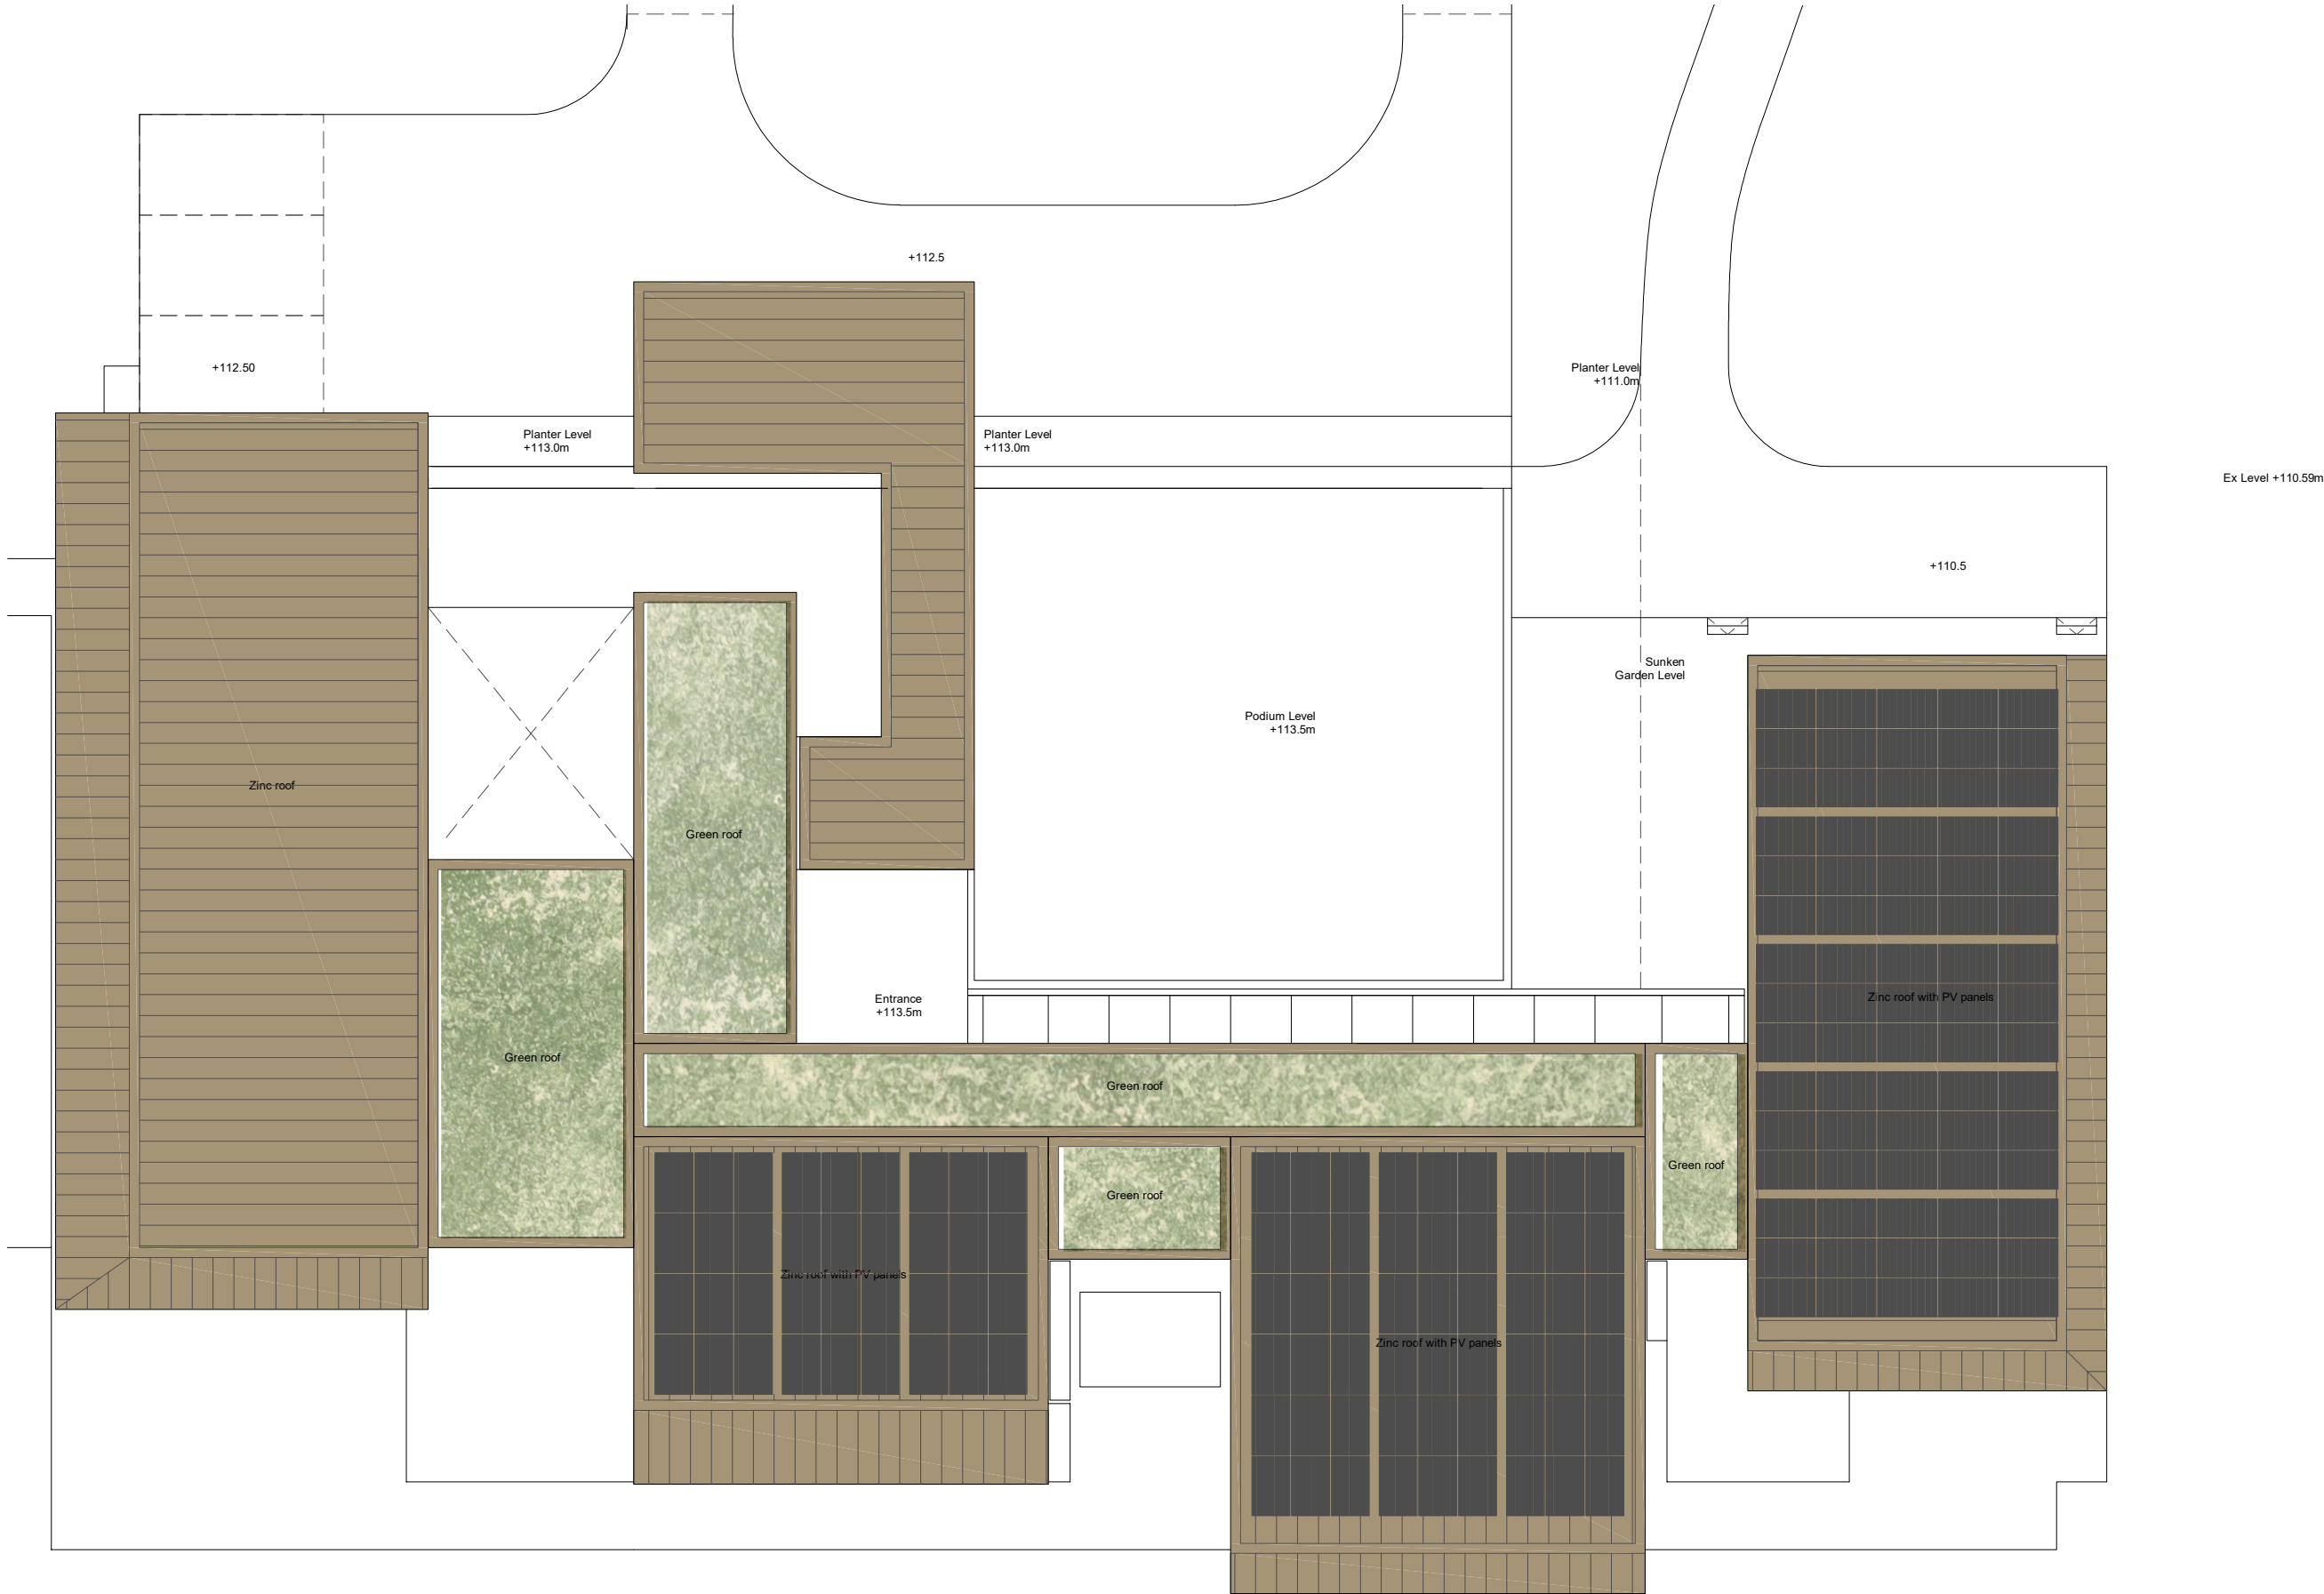


notes
These drawings are for information only and are not issued for construction

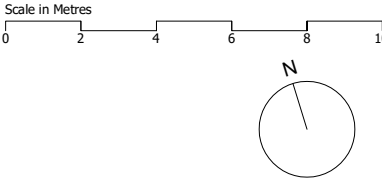

revision A 14.11.25 Issued for Section 73 Application

MA+D

Meloy Architecture and Design Ltd
t +44 (0)1273 311165
f +44 (0)1273 371165
w www.meloy.co.uk
e info@meloy.co.uk

project
Lydhurst Estate Dwelling

drawing title
Proposed Roof Plan

drawing number
215PA103

date
30.05.25

scale
1:100@A1 /1:200@A3

purpose
ISSUED FOR PLANNING PURPOSES

revision
A

© Meloy Architecture and Design Ltd