


notes
These drawings are for information only and are not issued for construction



- Key
- 1 Profiled roof
 - 2 Local stone
 - 3 Thermally broken triple glazed windows
 - 4 Panel system
 - 5 Painted steel columns
 - 6 Canopy roof
 - 7 Green roof
 - 8 Solar array
 - 9 Planted roof garden
 - 11 Lightwell
 - 12 Pergola
 - 13 Glazed balustrade



North Elevation

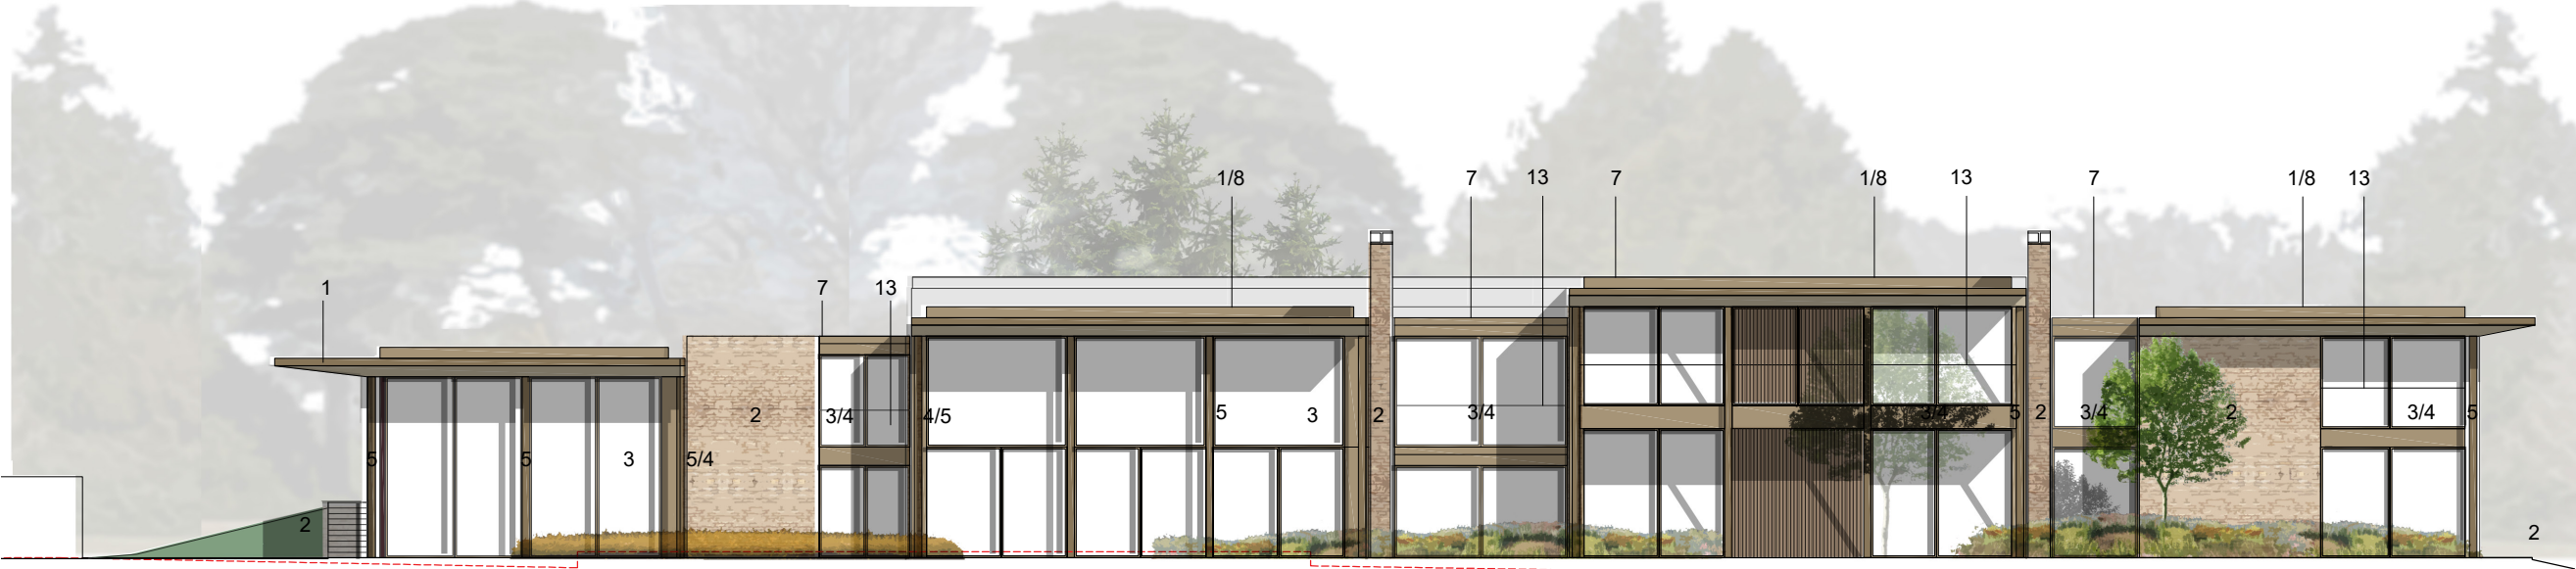

South Elevations

revision A 14.11.25 Issued for Section 73 Application

MA+D
Meloy Architecture and Design Ltd
t +44 (0)1273 311165
f +44 (0)1273 371165
w www.meloy.co.uk
e info@meloy.co.uk

project
Lydhurst Estate Dwelling
drawing title
Proposed Elevations North & South
drawing number
215PPA120
date
30.05.25
scale
1:100@A1 /1:200@A3
purpose
ISSUED FOR PLANNING PURPOSES
revision
A