


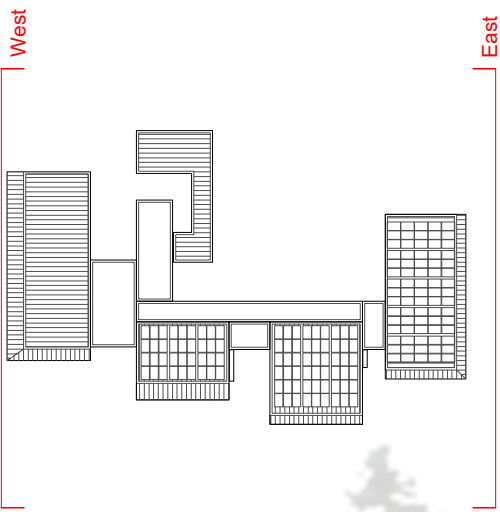

notes

These drawings are for information only and are not issued for construction

Scale in Metres


0 2 4 6 8 10

Key

- 1 Profiled roof
- 2 Local stone
- 3 Thermally broken triple glazed windows
- 4 Panel system
- 5 Painted steel columns
- 6 Canopy roof
- 7 Green roof
- 8 Solar array
- 9 Planted roof garden
- 11 Lightwell
- 12 Pergola
- 13 Glazed balustrade



East Elevation

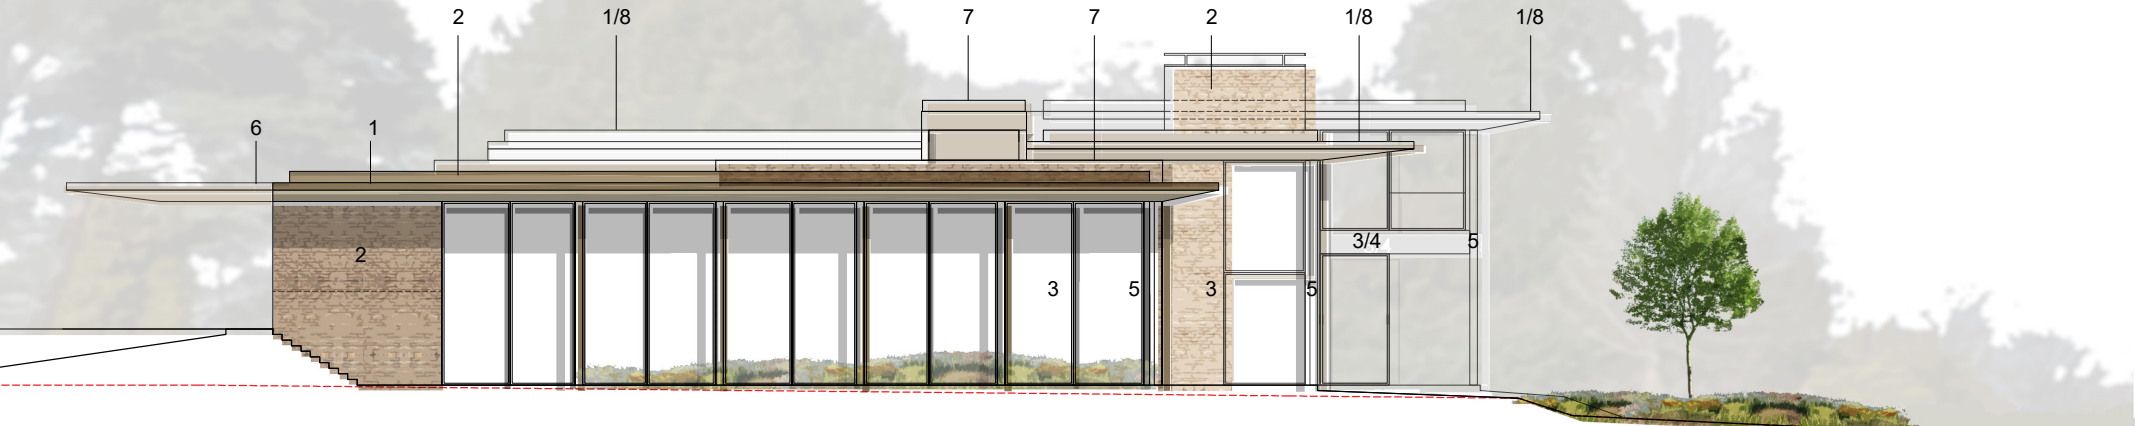

West Elevation

revision A 14.11.25 Issued for Section 73 Application

MA+D

Meloy Architecture and Design Ltd
t +44 (0)1273 311165
f +44 (0)1273 371165
w www.meloy.co.uk
e info@meloy.co.uk

project

Lydhurst Estate Dwelling

drawing title

Proposed Elevations East & West

drawing number

215PA121

date

30.05.25

scale

1:100@A1 /1:200@A3

purpose

ISSUED FOR PLANNING PURPOSES

revision

A

© Meloy Architecture and Design Ltd