

**PROPOSED LOFT CONVERSION AND INTERNAL ALTERATIONS 17  
WOODHALL CLOSE, CUCKFIELD. RH17 5HJ**


**EXISTING FIRST FLOOR PLAN.**

**SCALE 1: 50 @A3**

**APRIL 2017**

**DRG NO 17/24/3 Rev**

**DRG BY**

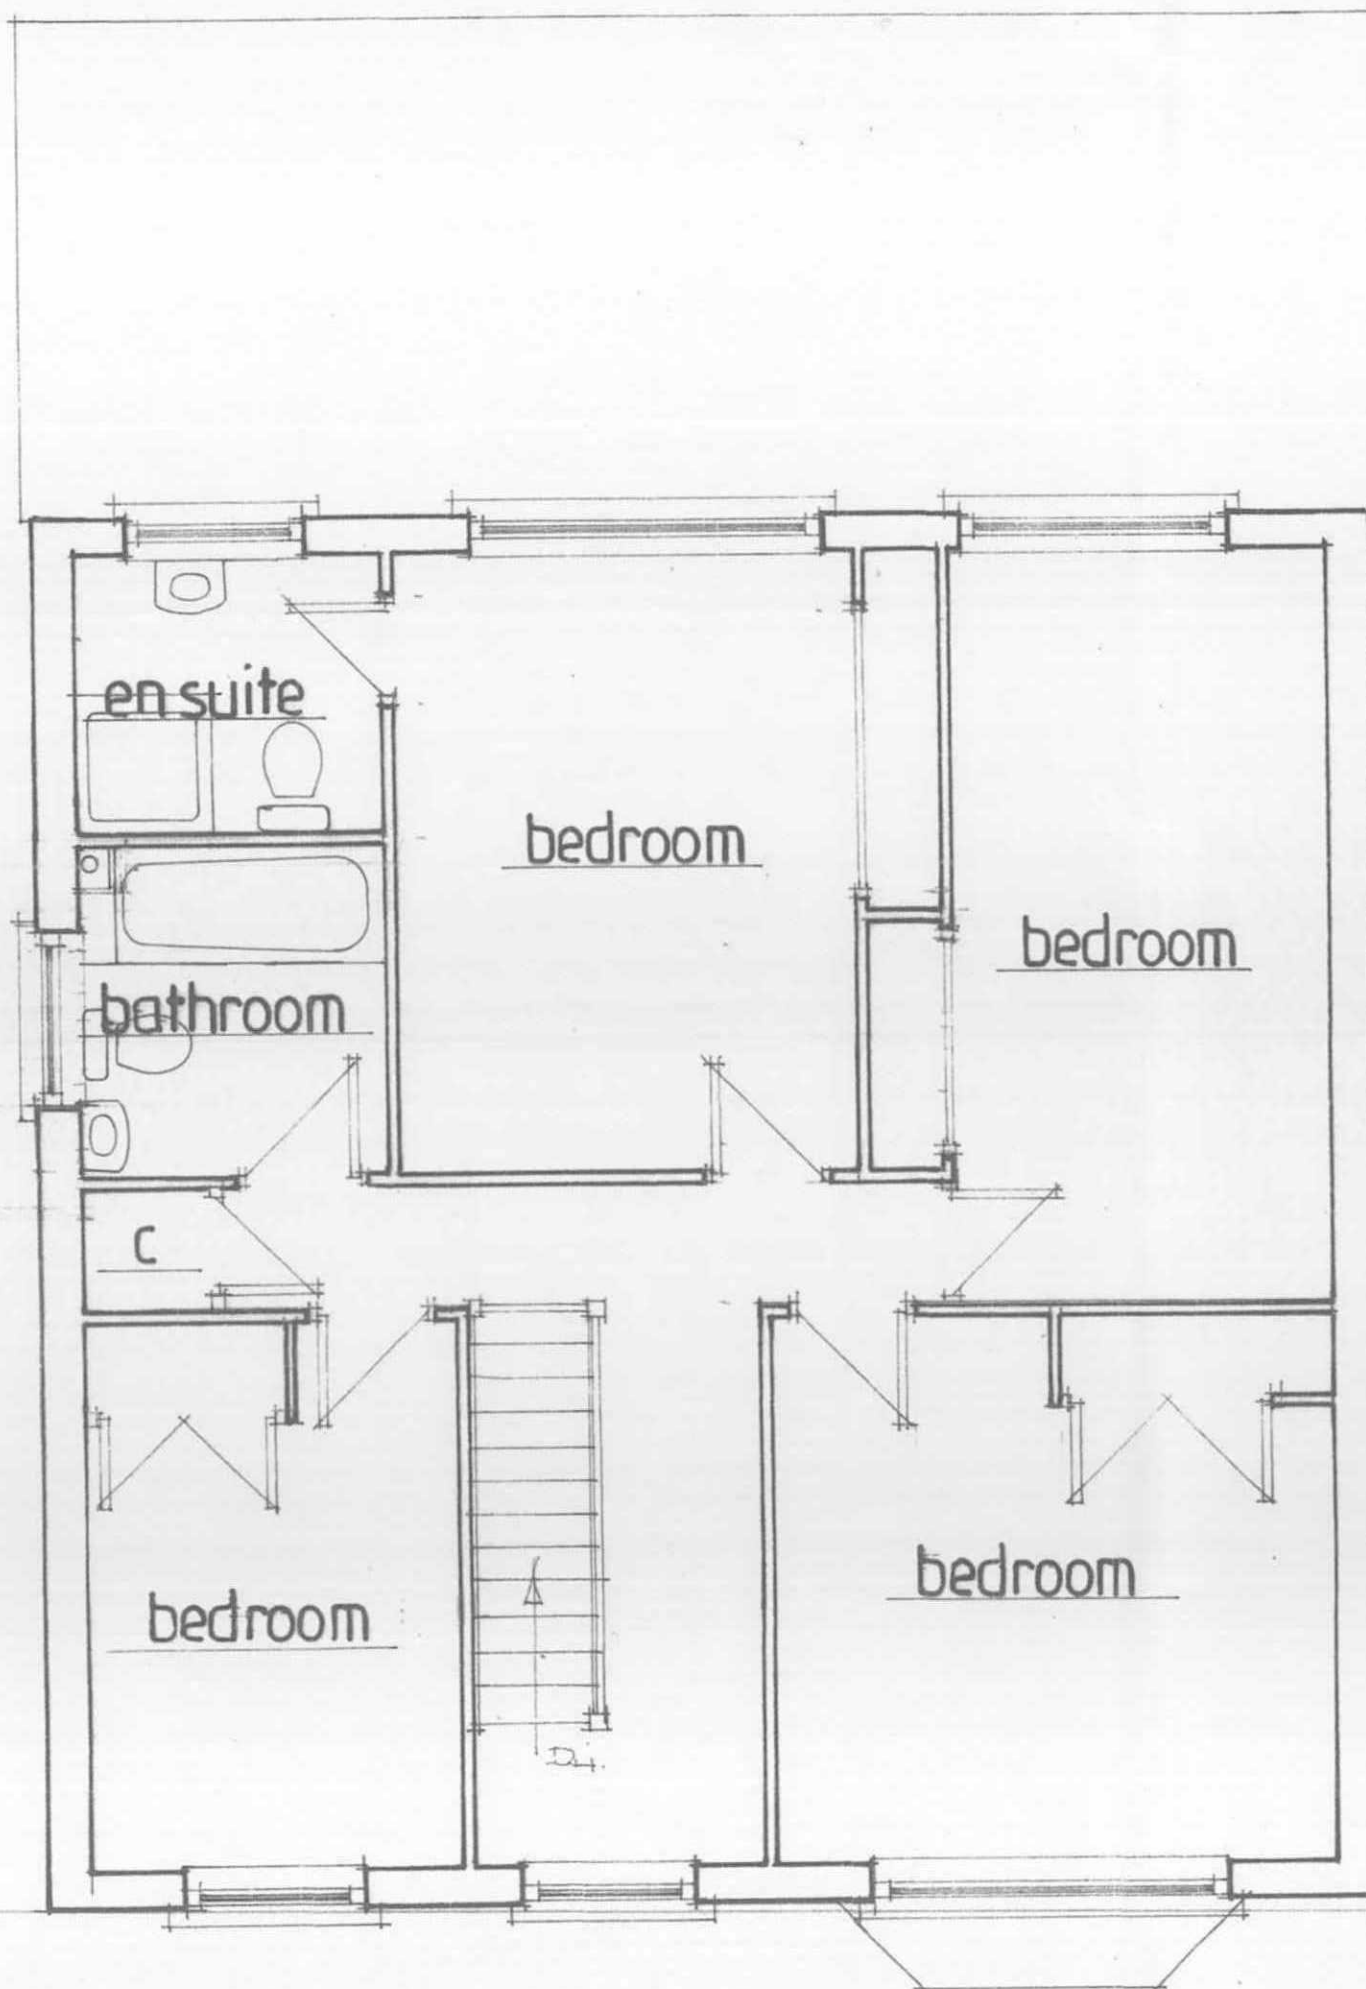

**MID SUSSEX DC  
ENVIRONMENT DIVISION**

**27 OCT 2017.**

Scale bar for use with plans  
0cm 1 2 3 4 5

