




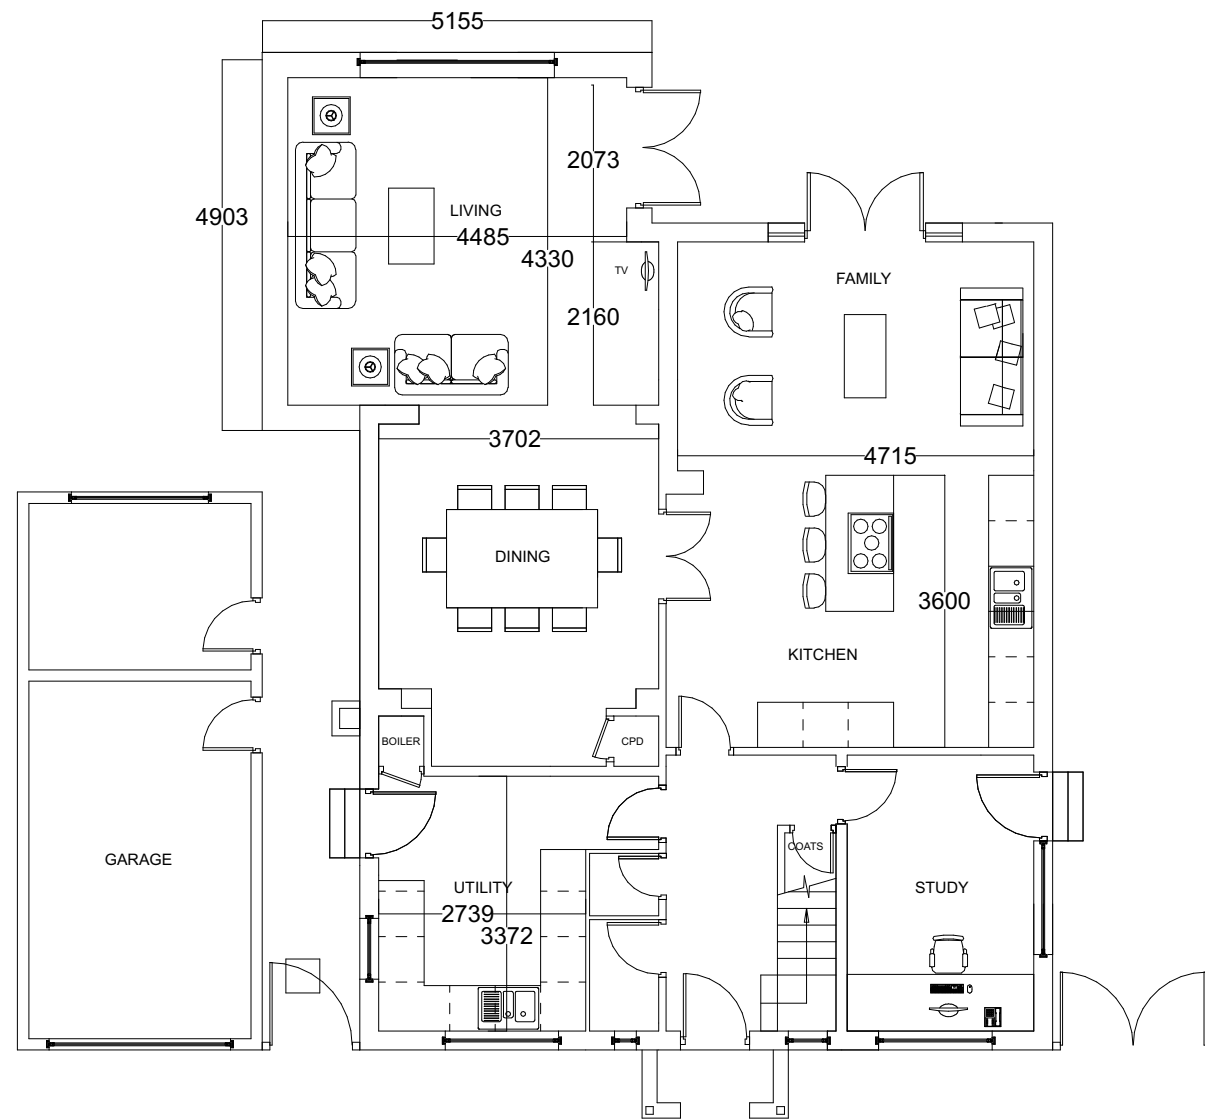

Proposed Ground Floor 1:100

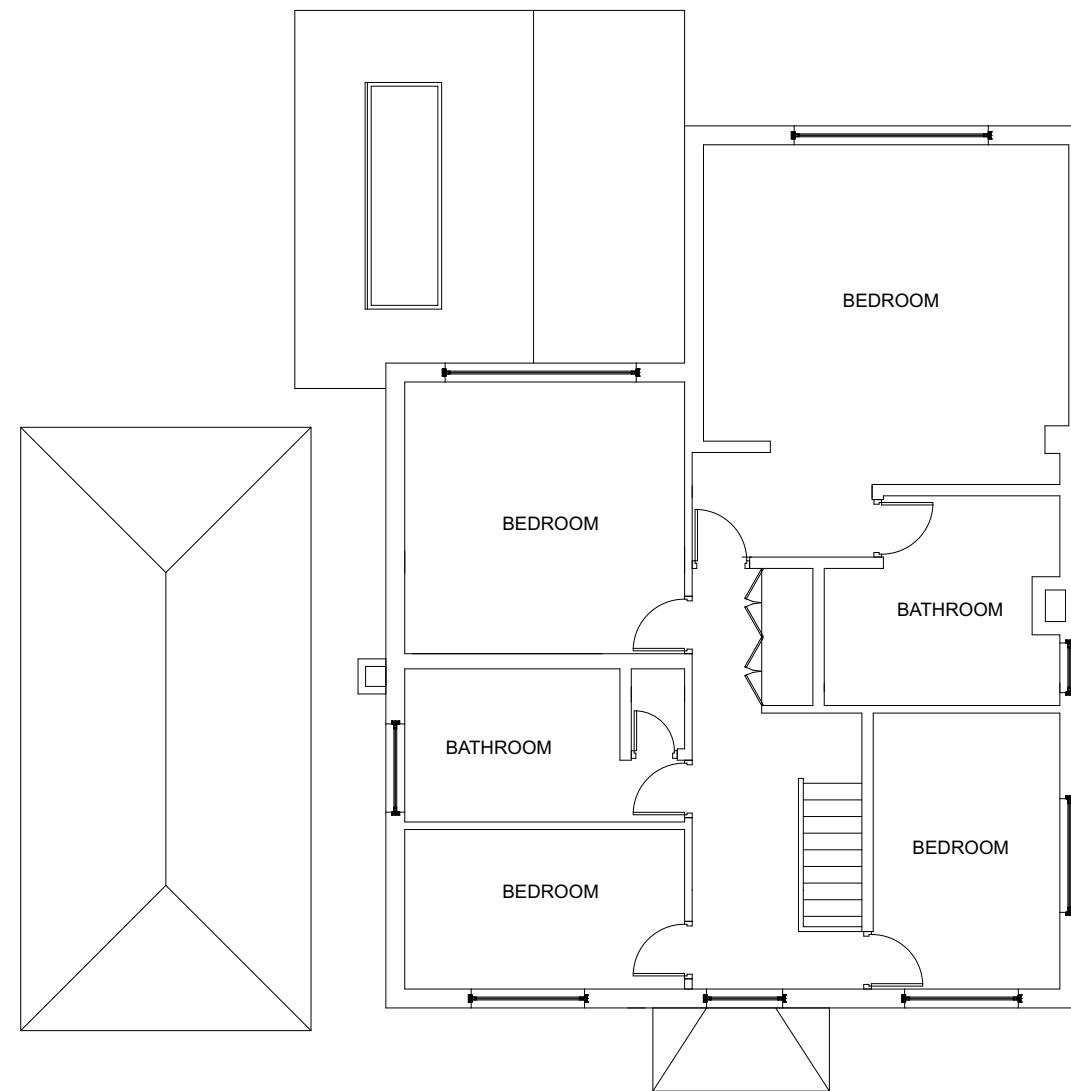

Proposed First Floor 1:100

 

Site address 4 Ferndale Road, Burgess Hill		
Job Title Residential Extension and internal remodelling		
Proposed Ground & First Floor Plans		
buchan rum 9 SAVILL ROAD LINDFIELD WEST SUSSEX RH162NY E : info@buchanrumarchitects.co.uk T : 01444 239019		
Scale 1:100	Size A3	
04/2025	Dm By BRA	
Project number. 24_220	Drawing number. PL_110_00	Rev.