



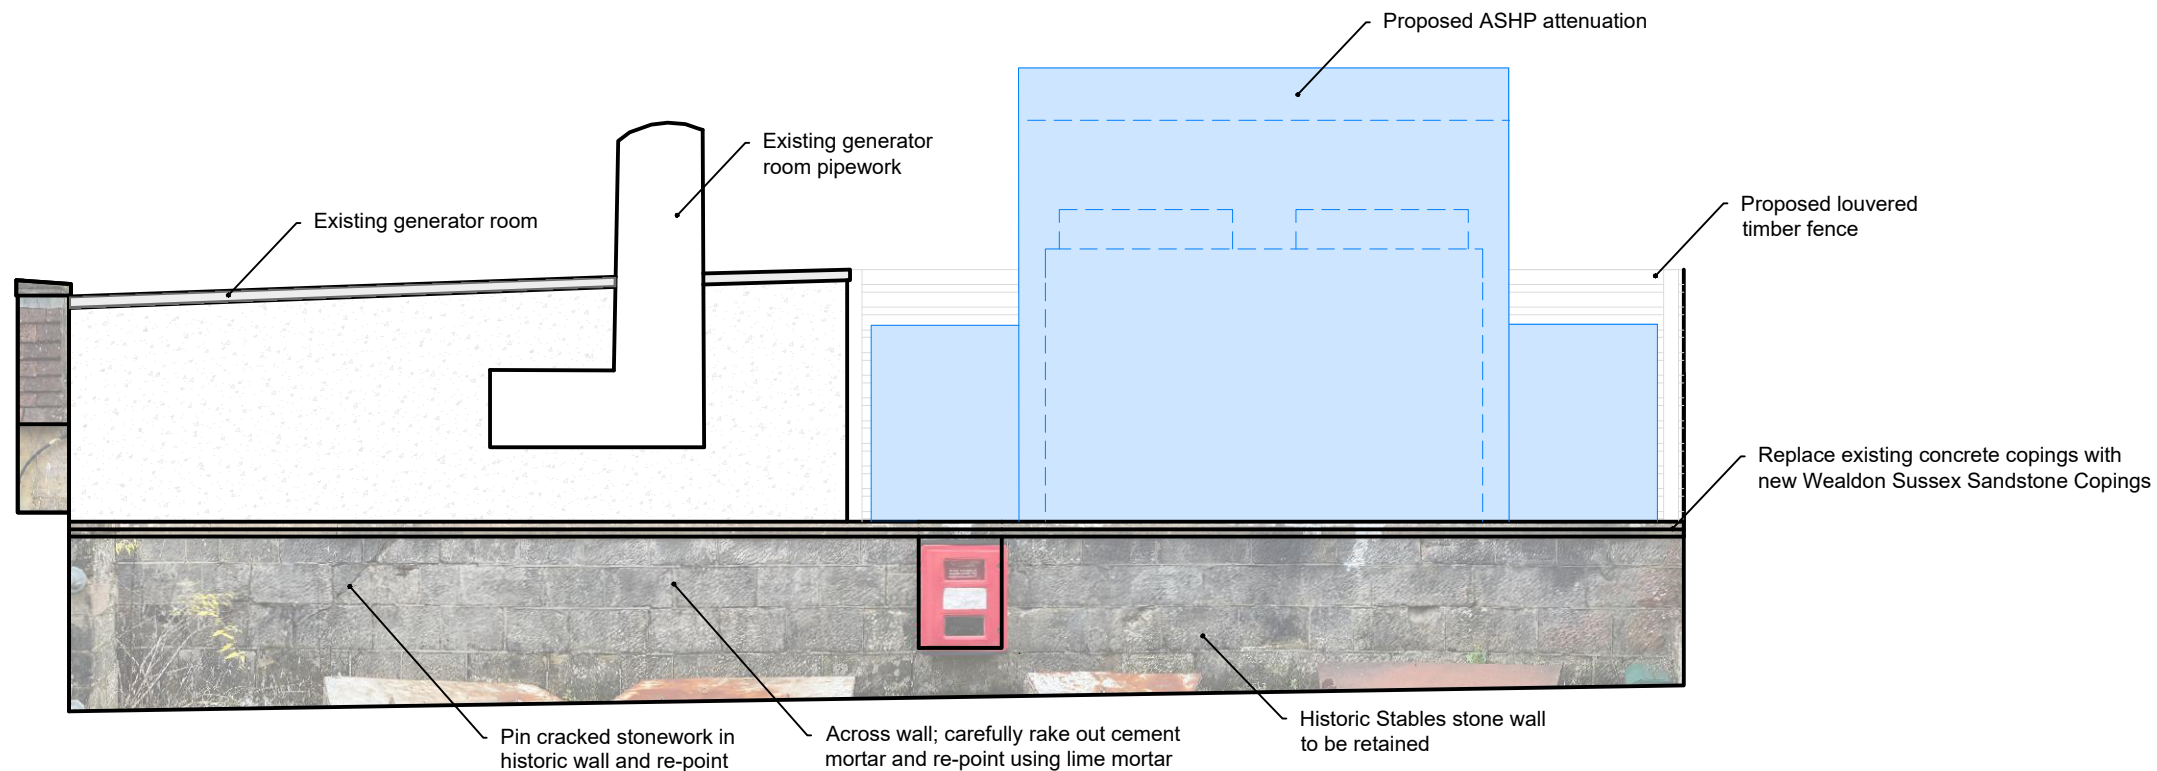


OIL TANKS SOUTH ELEVATION
As Proposed, 1:50

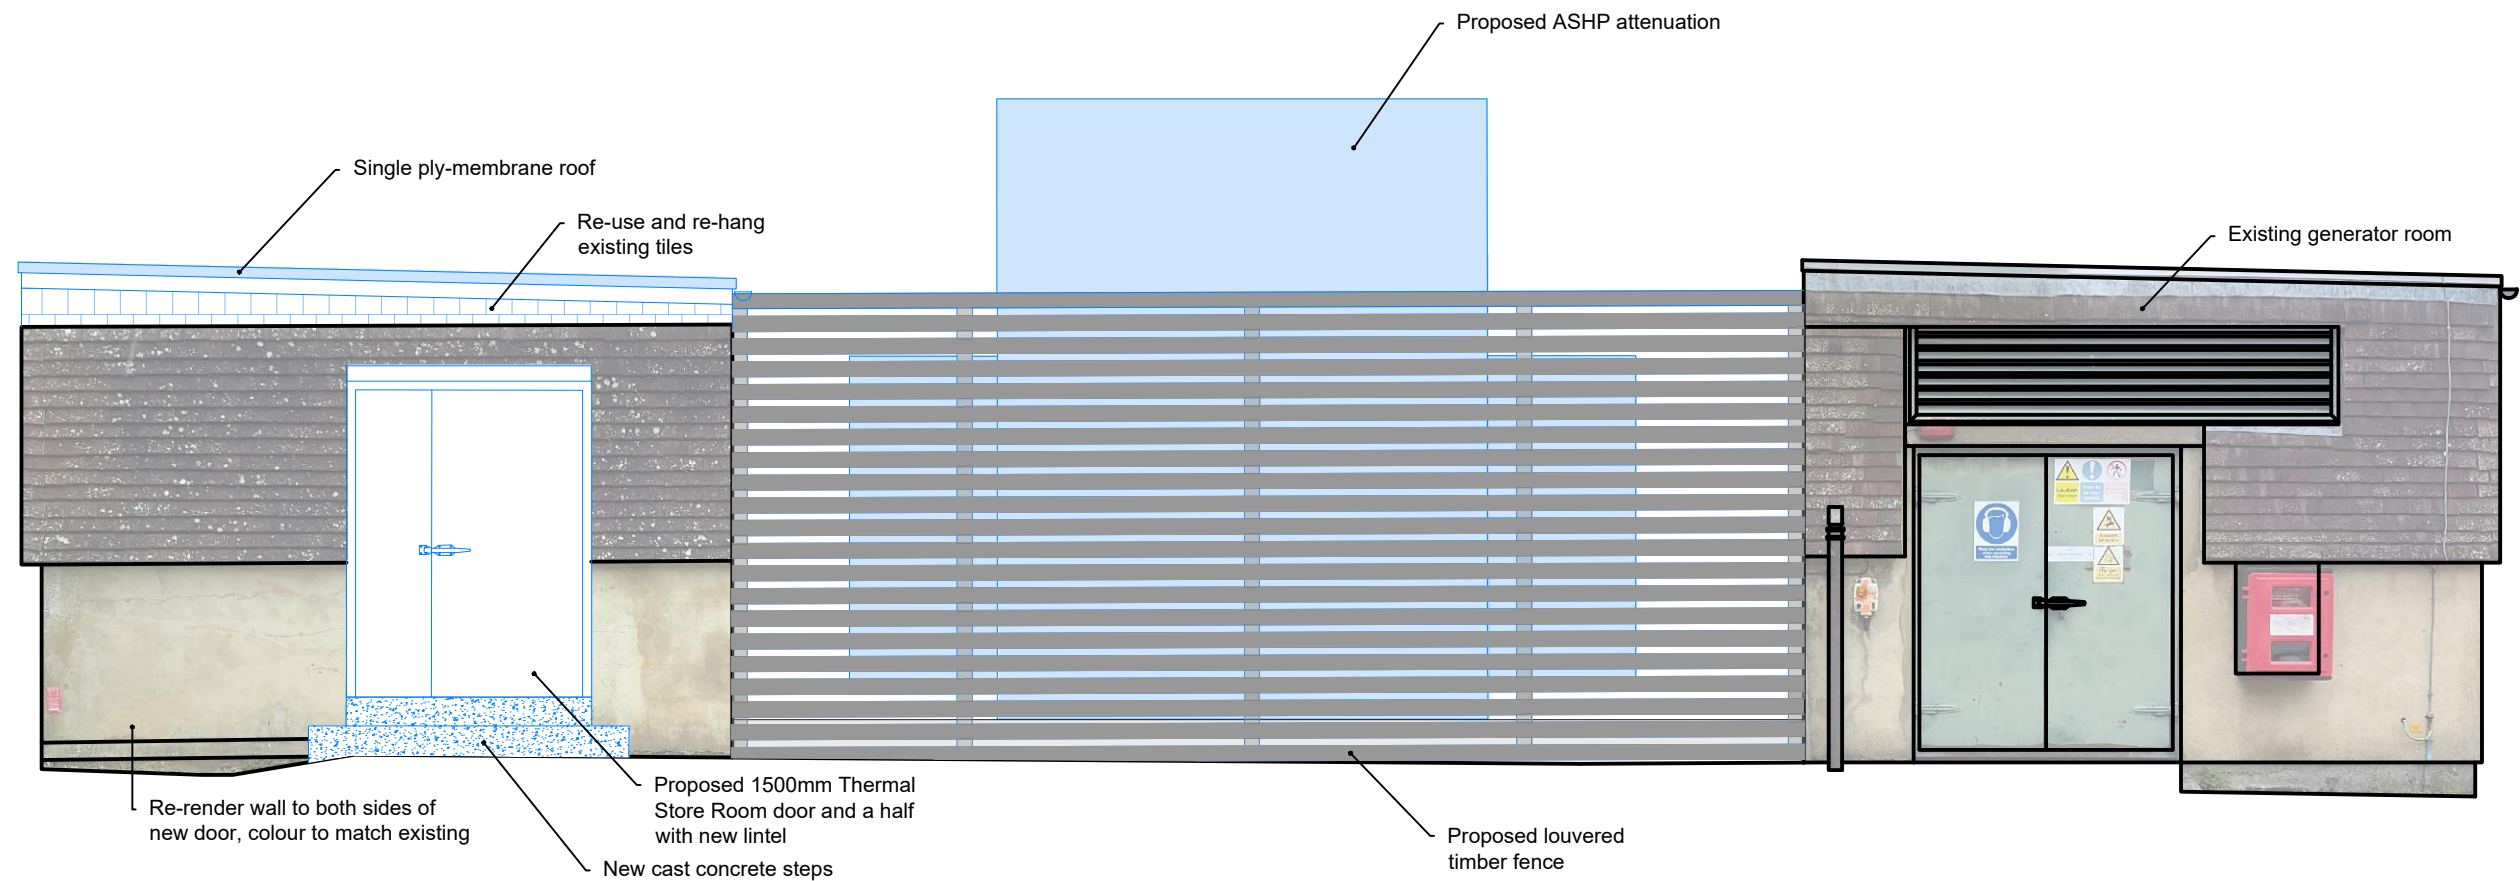

OIL TANKS NORTH ELEVATION
As Proposed, 1:50



- GENERAL NOTES:
1. Do not scale from this drawing. Use figured dimensions only. Contractor to check dimensions on site prior to construction and notify CA of any discrepancy.
 2. This drawing is to be read in conjunction with all other relevant contract drawings, specifications & Schedules.
 3. If in doubt: Ask
 4. Martin Ashley Architects shall be notified in writing of any discrepancies.

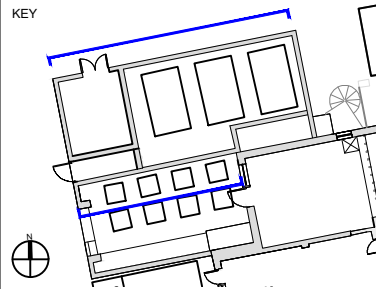

Rev	Date	Reason For Issue	Chk.
-	11.11.24	First Issue	EM

Status
STATUTORY CONSENT

MARTIN ASHLEY
ARCHITECTS
745, 7th Floor, Regal House, 70 London Road, Twickenham,
Middlesex, TW1 3QS
T +44 (0) 20 8948 7788
www.ma-arch.co.uk

Client
**RBG KEW
WAKEHURST**

Project
**WAKEHURST
DECARBONISATION PROJECT**

Title
**OIL TANKS
NORTH & SOUTH ELEVATIONS
As Proposed**

Date	Scale
October 2024	1:50@ A3
Checked By	Drawn By
JC	EM

Drawing Number	Revision
2280-01/01/02	-

© Martin Ashley Architects 2024