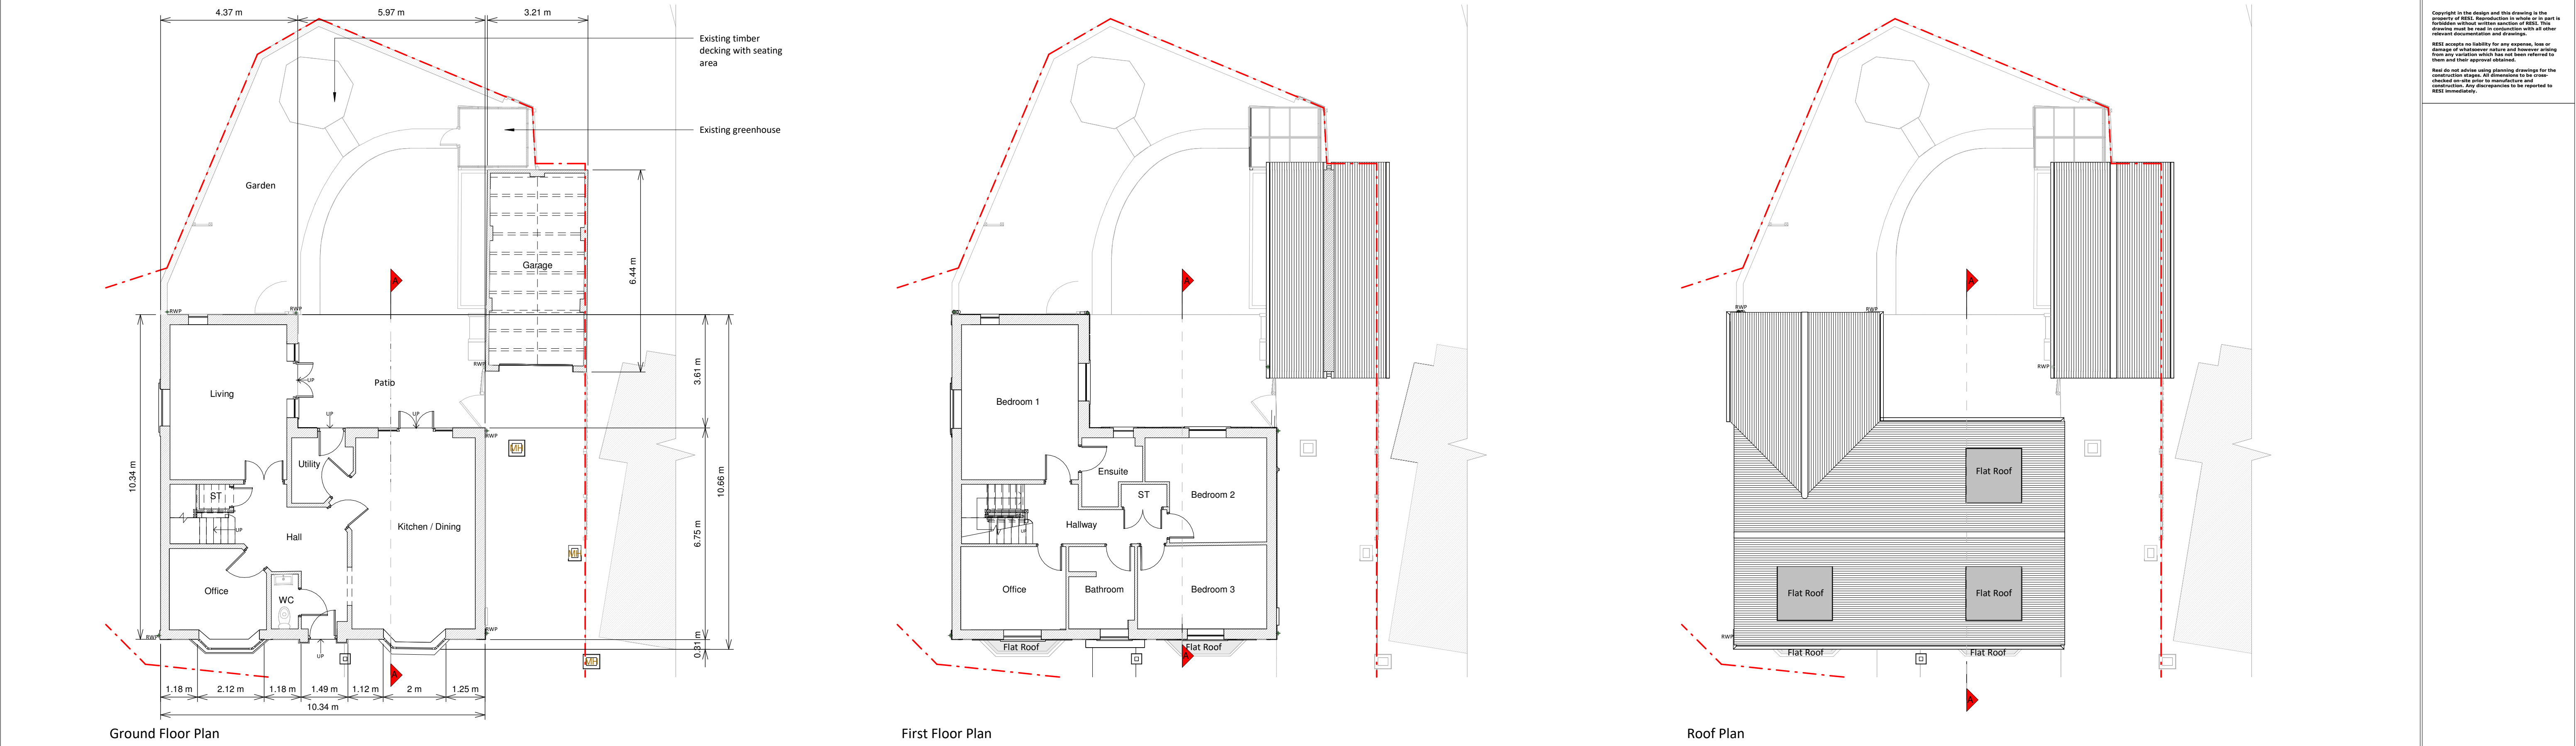


Copyright in the design and this drawing is the property of RESI. Permission is granted to use the drawing for the purpose of construction only. The drawing must be read in conjunction with all other relevant documentation and drawings.

RESI accepts no liability for any expense, loss or damage of whatsoever nature and however arising from any variation which has not been referred to them and their approval obtained.

Read do not advise using planning drawings for the construction stage. All measurements to be taken on-site must be taken in accordance with the construction. Any discrepancies to be reported to RESI immediately.

Existing Materials:
Brickwork / walls - First store walls, red brick, white painted render, red wall-hung tiles to dormer windows
Pitched roof - Slate tiles
Windows - White uPVC frame windows
Doors - White uPVC frame glazed doors
RWP / Gutters / Fascias - Black uPVC downpipes and guttering, white uPVC fascia

KEY

- Existing walls
- Existing furniture
- Boundary line
- Level line
- 1.5m head height
- 1.8m head height

Revision

Rev	Notes	Date
A	Planning Issue	02/12/2024
B	Planning Revision	10/12/2024

RESI
Grow your home

Job Title
Proposed ground floor rear extension, floor plan redesign and all associated works at 7 Maude Singer Way, BN6 9GF

Drawing Status
Planning

Client
Jack Rix

Drawing Title
Existing Drawings

Scale	Drawn
1:100 @ A1	AR

Date	Checked
Dec 2024	SF

Drawing No.	Rev
8274579-1100	B

1 0 1 2 3 4 5
SCALE 1:100 m