



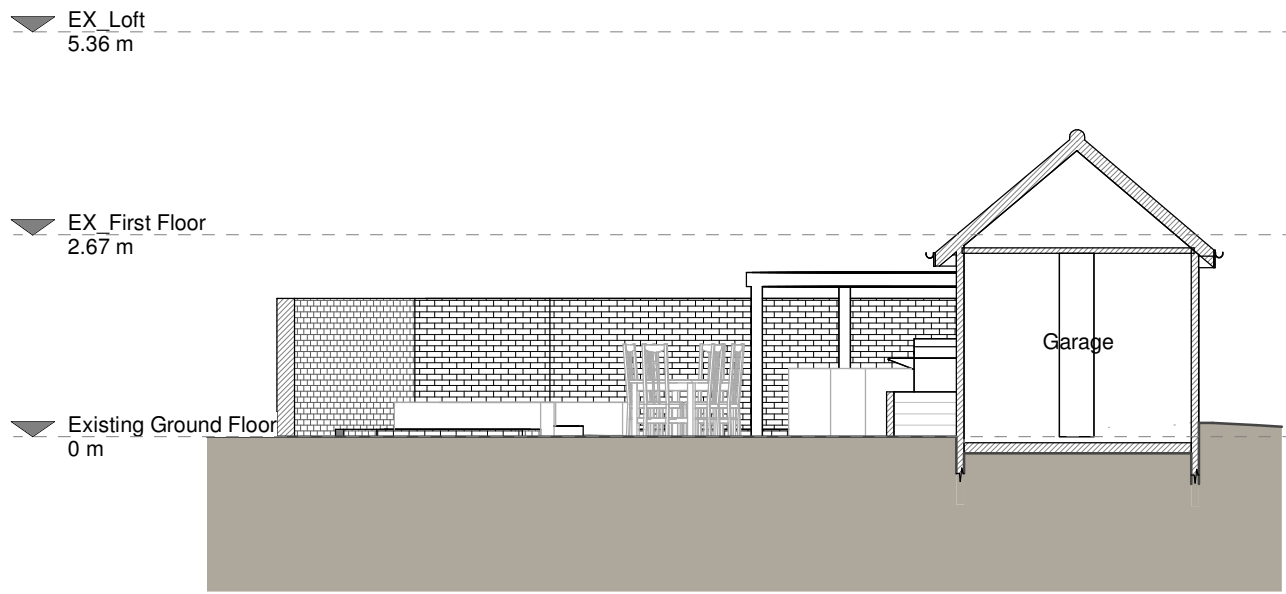


Pergola Front Elevation




Pergola Rear Elevation

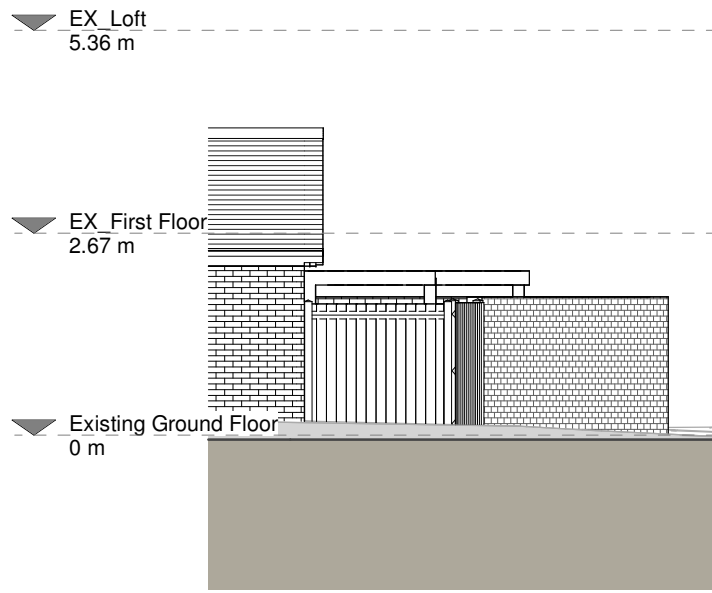

Pergola Right Side Elevation

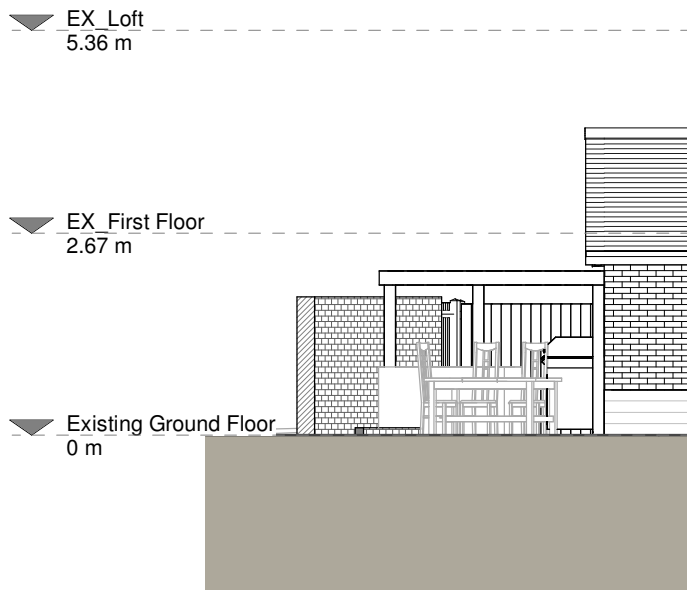

Pergola Left Side Elevation

 

Revision		
Rev	Notes	Date
A	Planning Issue	02/12/2024
B	Planning Revision	10/12/2024

RESI Grow your home	
Job Title Proposed ground floor rear extension, floor plan redesign and all associated works at 7 Maude Singer Way, BN6 9GF	
Drawing Status Planning	
Client Jack Rix	
Drawing Title Pergola Drawings	
Scale 1:100 @ A1	Drawn AR
Date Jan 2025	Checked DS
Drawing No. 8274579-3101	Rev 8