



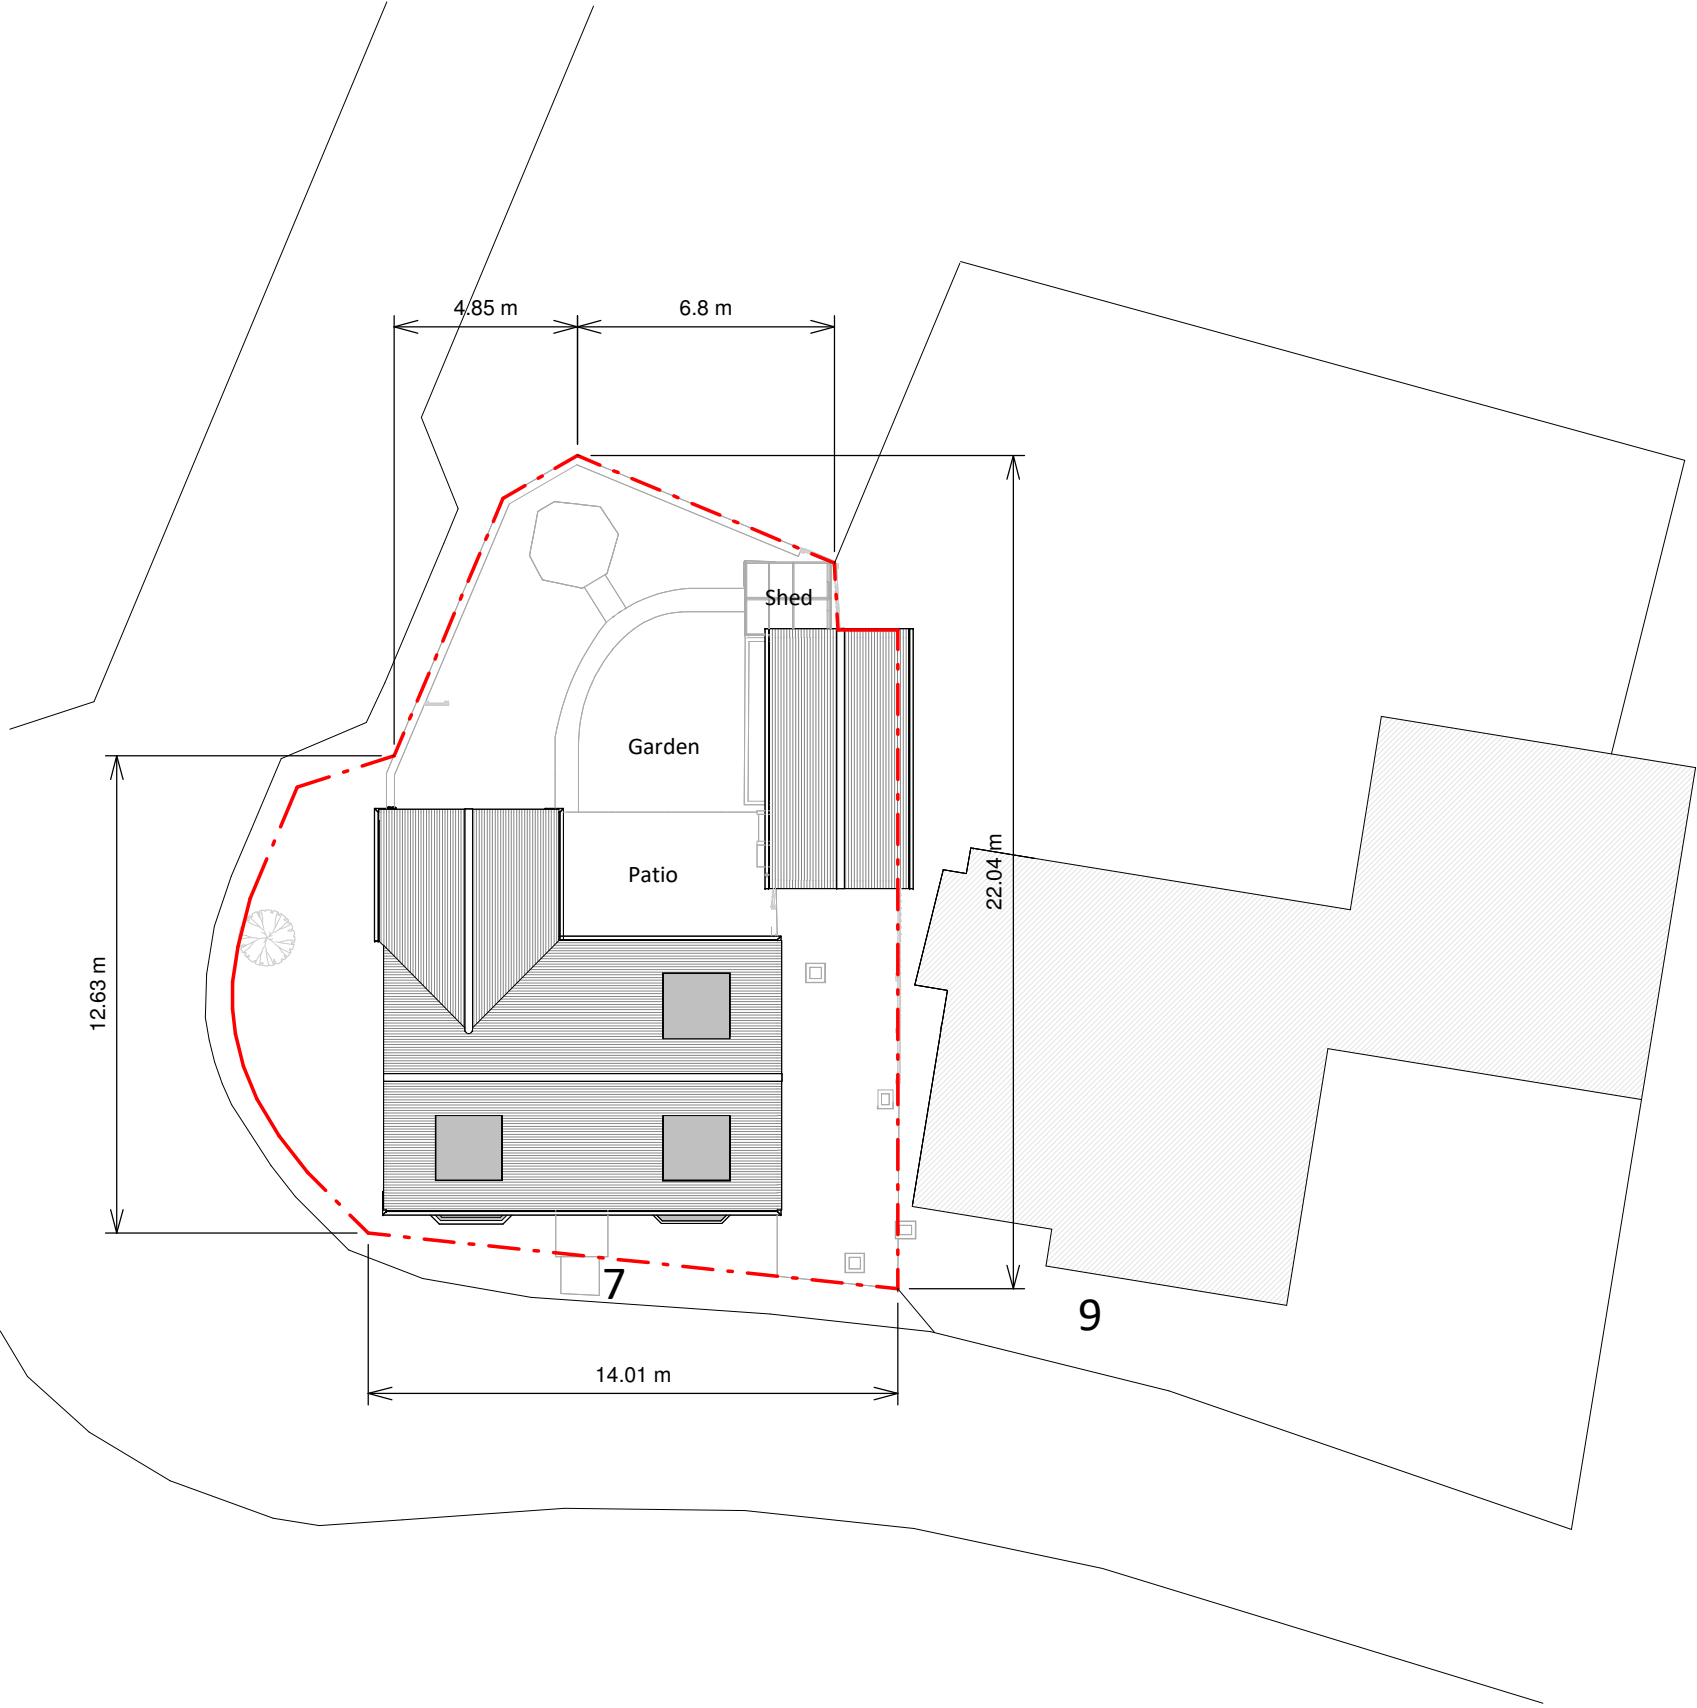

Existing Block Plan

 

Copyright in the design and this drawing is the property of RESI. Reproduction in whole or in part is forbidden without written sanction of RESI. This drawing must be read in conjunction with all other relevant documentation and drawings.

RESI accepts no liability for any expense, loss or damage of whatsoever nature and however arising from any variation which has not been referred to them and their approval obtained.

Print out to actual scale. Do not scale, except unless for Planning purposes. All dimensions to be cross-checked on-site prior to manufacture and construction. Any discrepancies to be reported to RESI immediately.

NOTES

KEY

Neighbouring context Boundary line



Revision		
Rev	Notes	Date
A	Planning Issue	02/12/2024



Job Title
Proposed ground floor rear extension, floor plan redesign and all associated works at 7 Maude Singer Way, BN6 9GF

Drawing Status
Planning

Client
Jack Rix

Drawing Title
Existing Block Plan

Scale 1 : 200 @ A3	Drawn AR
Date Dec 2024	Checked SF
Drawing No. B274579-1000	REV A